


Responsible for boundaries
between points A-B and C-D

**PLAN REFERRED TO:
ATHERSLEY NORTH**

Deed BCBC266B
(Part disposal)

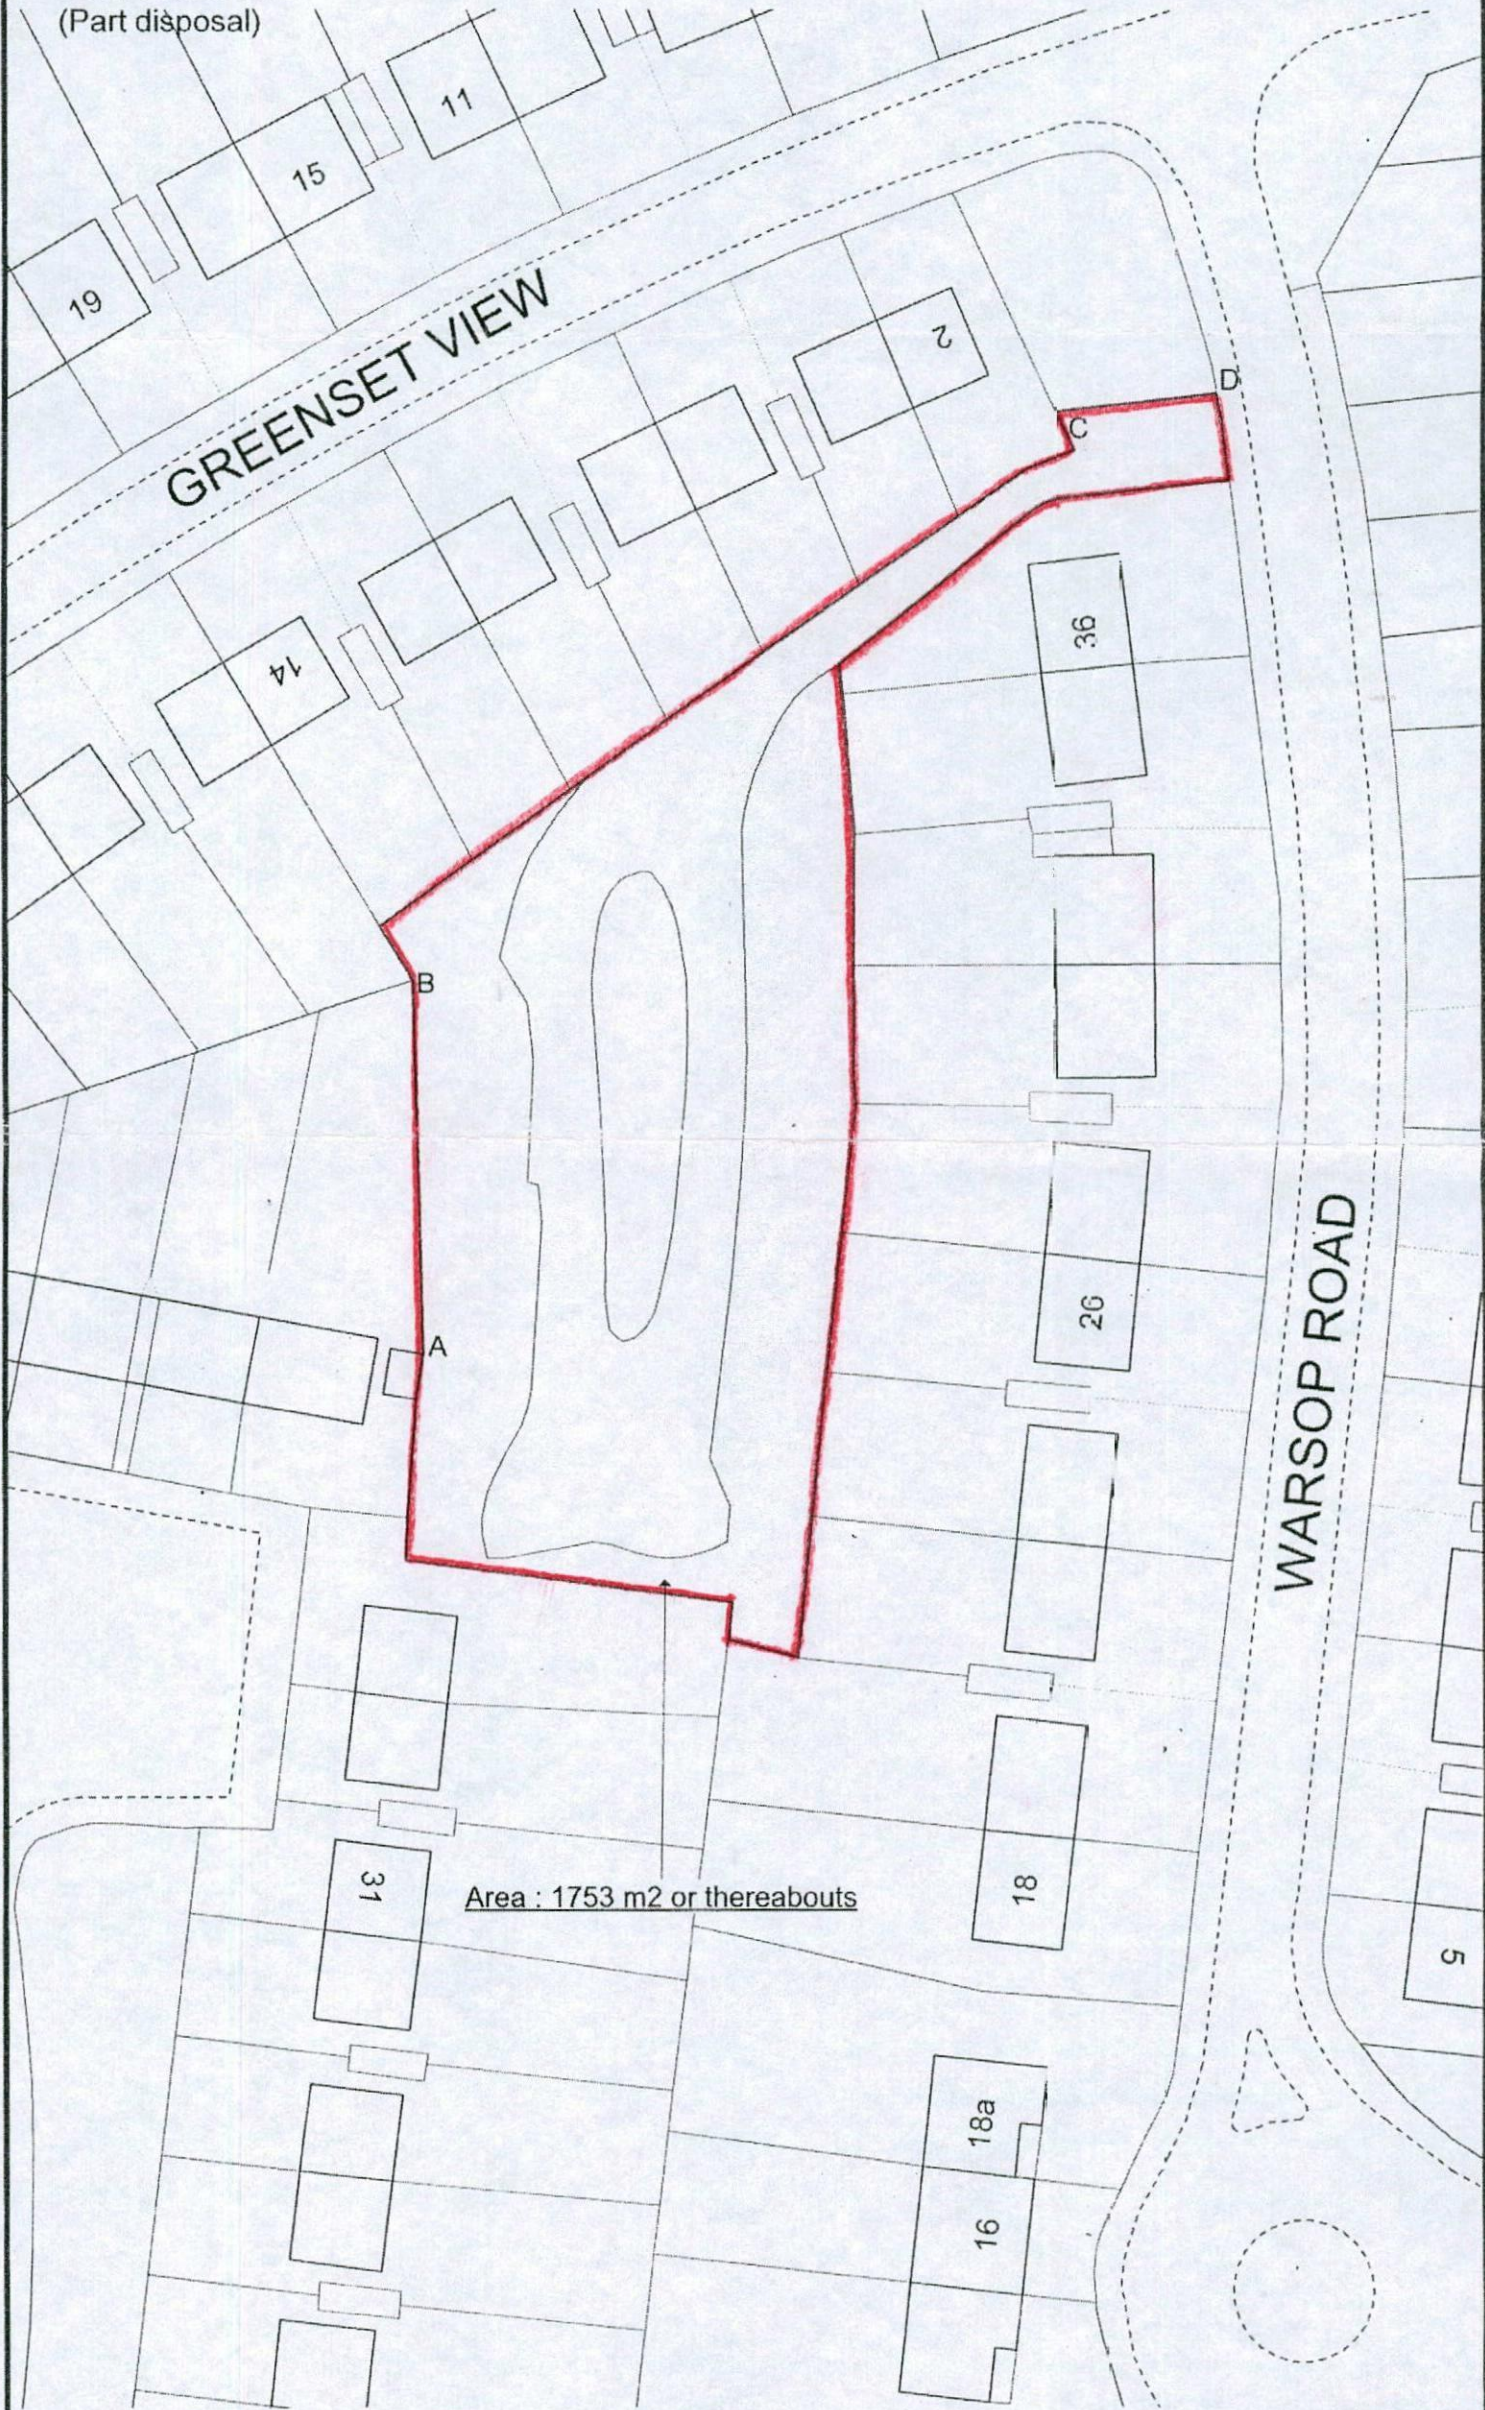

Area : 1753 m2 or thereabouts



Strategic Property and Procurement/Asset Management
PO Box 634, Barnsley, S70 9GG

e-mail: Assetmanagement@barnsley.gov.uk
website: www.barnsley.gov.uk

Reproduced from the Ordnance Survey mapping
with the permission of Her Majesty's Stationery
Office. © Crown Copyright. Unauthorised reproduction
infringes Crown Copyright and may lead to prosecution
or civil proceedings.

Licence number 100022264 (2006)

Scale 1: 500

Plan No: SH5515

Date: 27/11/2014