




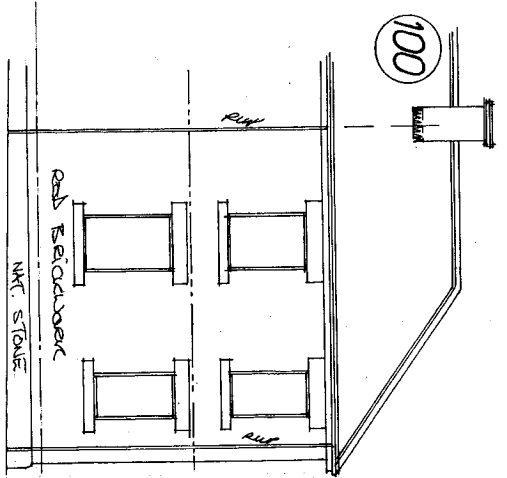


Front

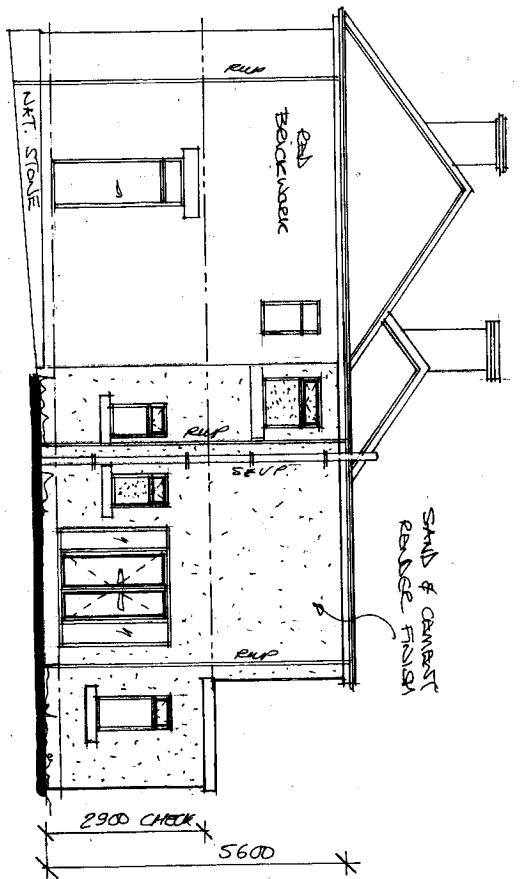

Side

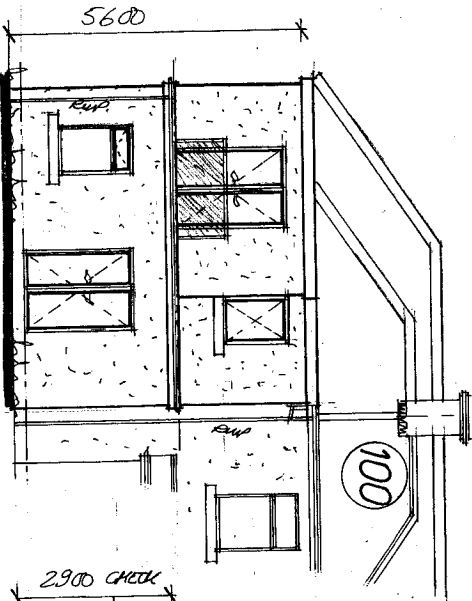

Rear

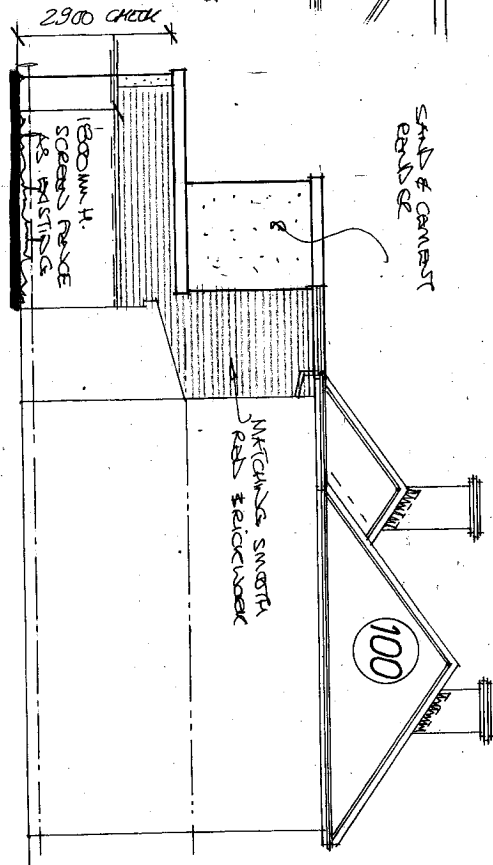

Side

Rev	Notes	Date

Garry Greetham Associates Residential Design Consultant Westwood House 18 Carr Lane Tankersley Barnsley S75 3BE Tel(01226)746573	
Project Extensions & Alterations	
Client Mr. Garry Micklethwaite	
Title Elevations as Proposed	
Address 102 Upper Hoyland Rd, Hoyland, Barnsley. S74 9NL	
Drawn By 999	
Scale 1:100 @ A3 Date Feb 23	
Drawing No 985-05 REV	
Member of the Chartered Institute of Architectural Technologists	