
Do not scale from this drawing
The contractor is to check all dimensions on site
and report any discrepancies to the architect
All rights described in chapter IV of the
copyright, designs and patents act 1988
have been generally asserted


Material Pallette

All manufacturers references to be or equal approved products and systems

1 Flat composite cladding panel with bespoke 'duotone' metallic powder coating (red/green) and integrated aluminium windows
2 Perforated 'duo tone' cladding panel with back lit illumination
3 Ceramic Rainscreen, 'Telling, ArGeton range' 1050x225 module in stacker bond. Colour - Iron grey
4 Ceramic Rainscreen, 'Telling, ArGeton range' 1050x225 module in stretcher bond. Colour - Light grey
5 Ceramic Rainscreen, 'Telling, ArGeton range' 1050x225 module in stretcher bond. Colour - Pearl white
6 Sto render. Colour ref. 31237 or similar approved to match rainscreen colour Pearl white
7 Polished forticrete block. Colour - Midnight black
8 Forticrete block plinth 'Purbeck Olde Heather Split'
9 Powder coated aluminium curtain walling (ral 7043)
10 Grey powder coated aluminium windows (ral 7043) with red aluminium flashing to deep reveal (ral 3003)
11 Copper look alike shading fins (natural and green)
12 Bolt fixed planar glazing with solar control treatment
13 Grey powder coated aluminium windows with grey aluminium reveal (ral 7043)
14 Grey powder coated louvres to energy center (ral 7043)
15 ETFE roof
16 Goalpost surrounds to entrance doors finished to colour match duotone cladding
17 Aluminium framed glazed door-set within curtain walling or goalpost surrounds
18 Structural support column and feature beacons faced in masonry cladding
19 Signage zone
20 External works and boundary treatments to seperate details
21 Structural support column in faced concrete

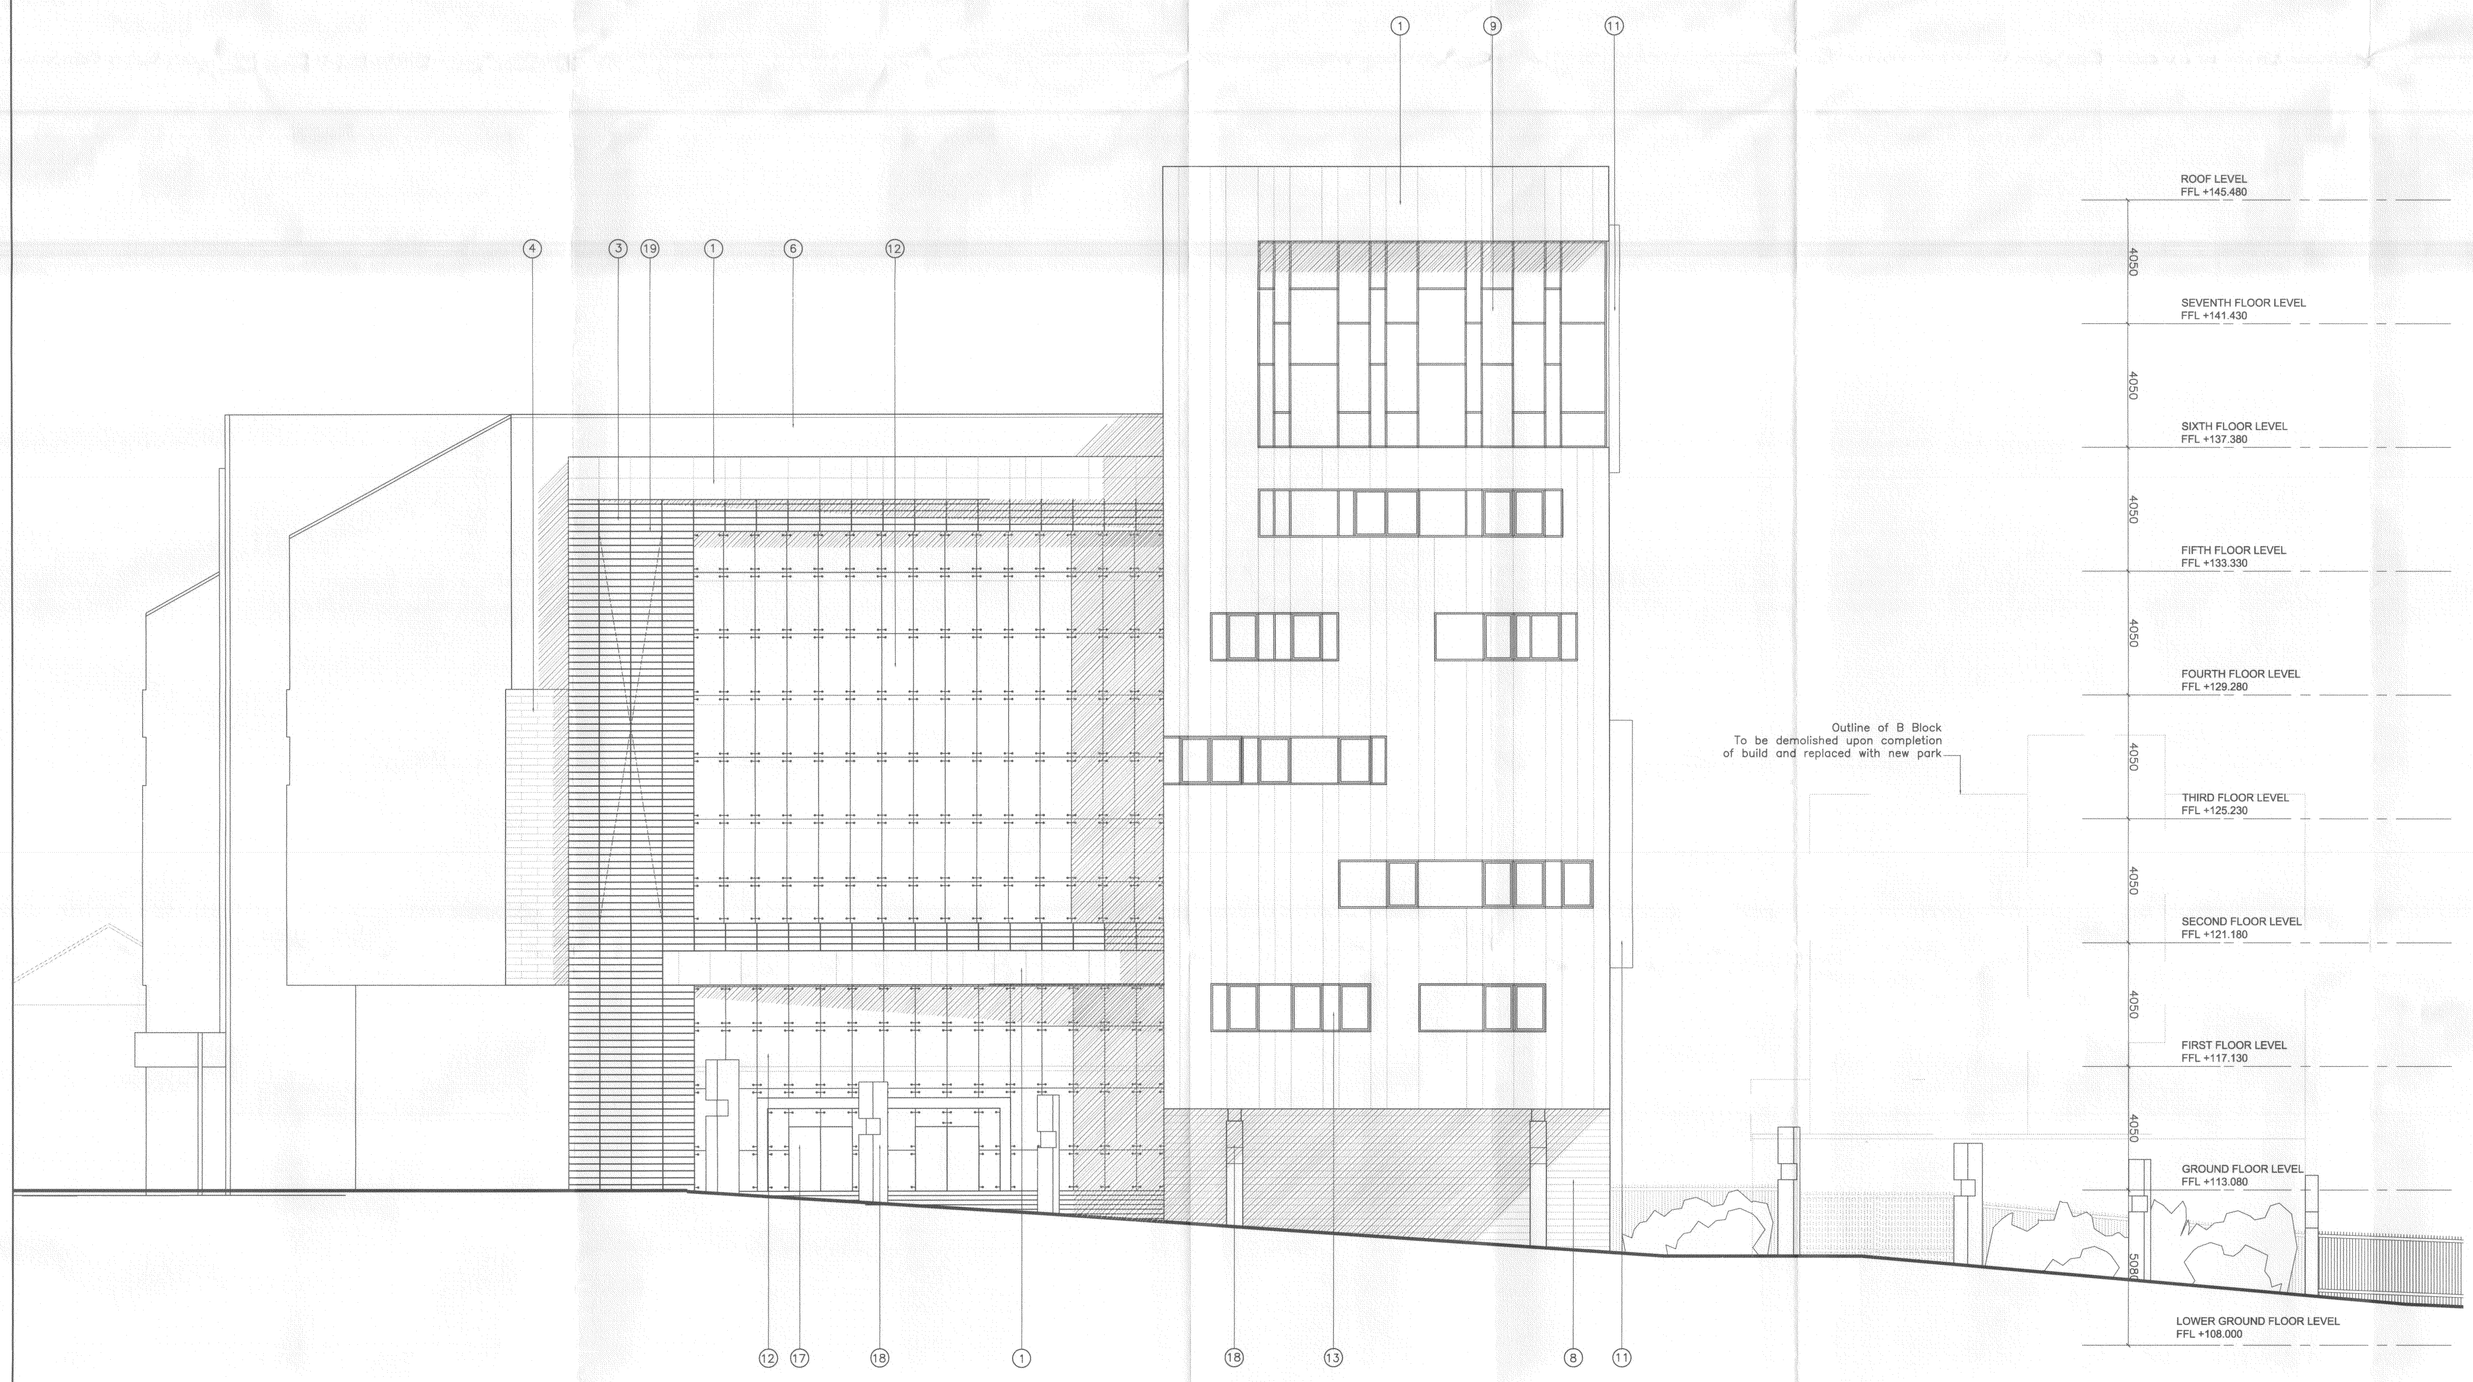

ELEVATION D
EASTGATE ELEVATION

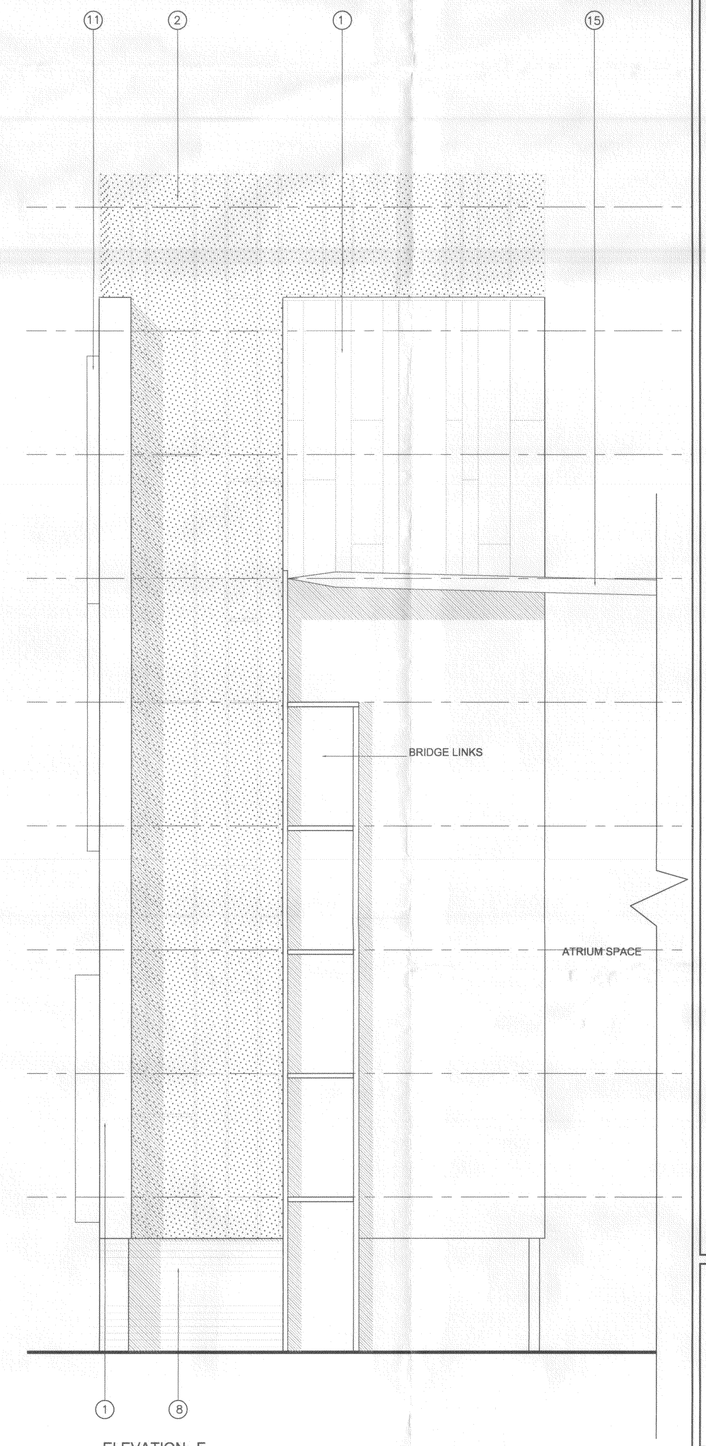

ELEVATION E
PLZ OLD MILL LANE ELEVATION

P1	06/08/2008	Drawn: AG	Check: MF/PP

Initial Issue

ISSUED FOR PLANNING

The Hacienda
21 Albion Street
Manchester M1 5DA

Telephone +44(0)1612006370
Facsimile +44(0)1612369596
Website www.jeffersonsheard.com

Jefferson
Sheard
Architects

Drawn: AL | Check: JSA

Project
Barnsley College Campus
Redesign

Drawing
Elevation D
Elevation E

Scale	Date
1:100@A0	28/07/2008

Ref.	Number	Rev.
3492	R3006	P1

Barnsley Metropolitan
Borough Council
07 AUG 2008
Corporate Mail Room