

Revisions
 A 28/10/15 CS Elevations added.
 B 2/2/17 CS Updated



1




2



3




4

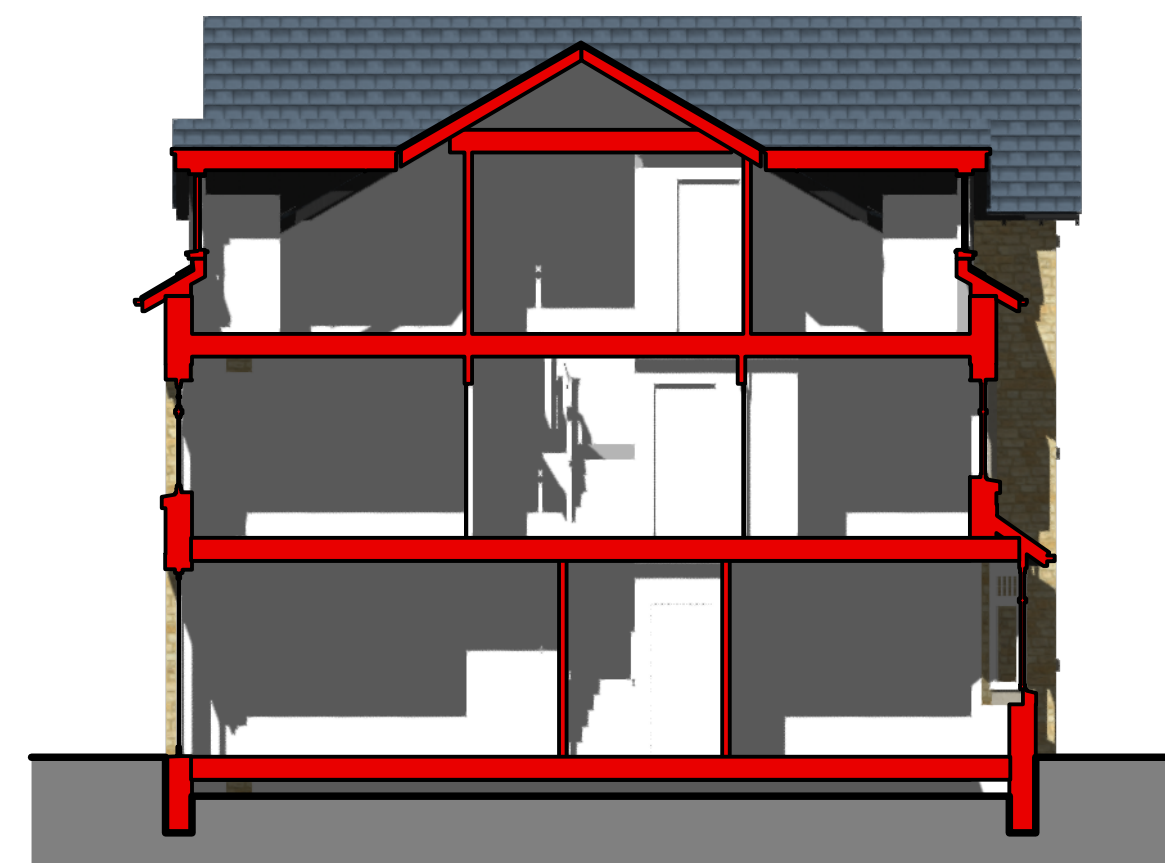




8

Scale: 1:100

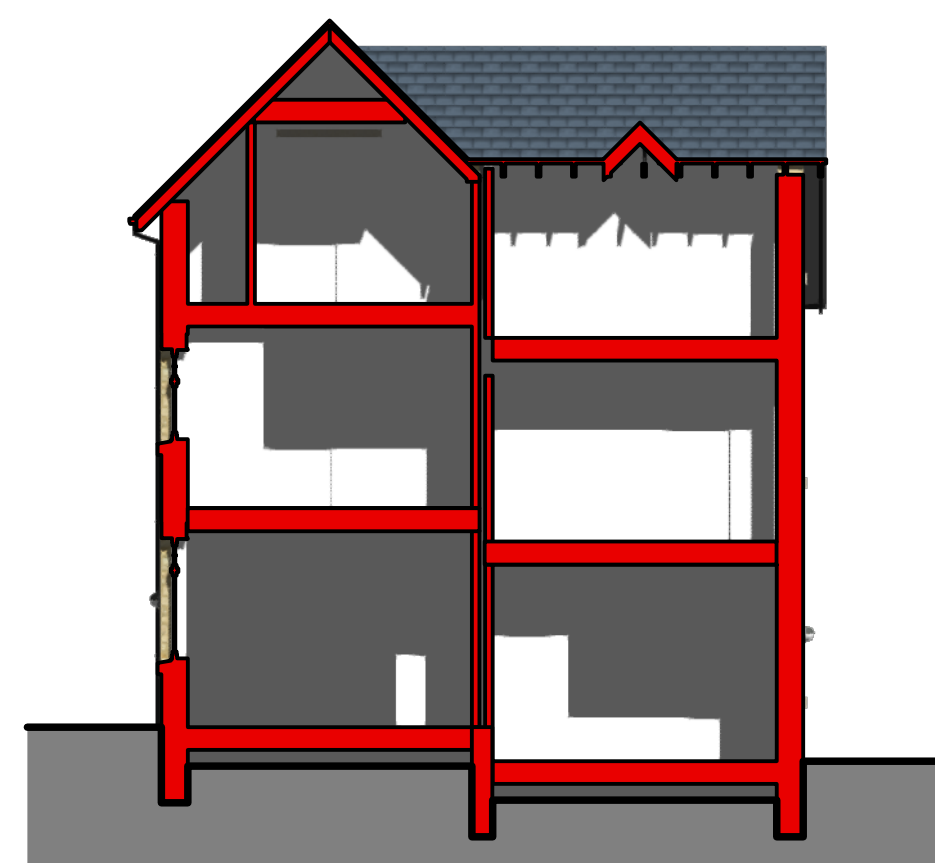

9

Scale: 1:100

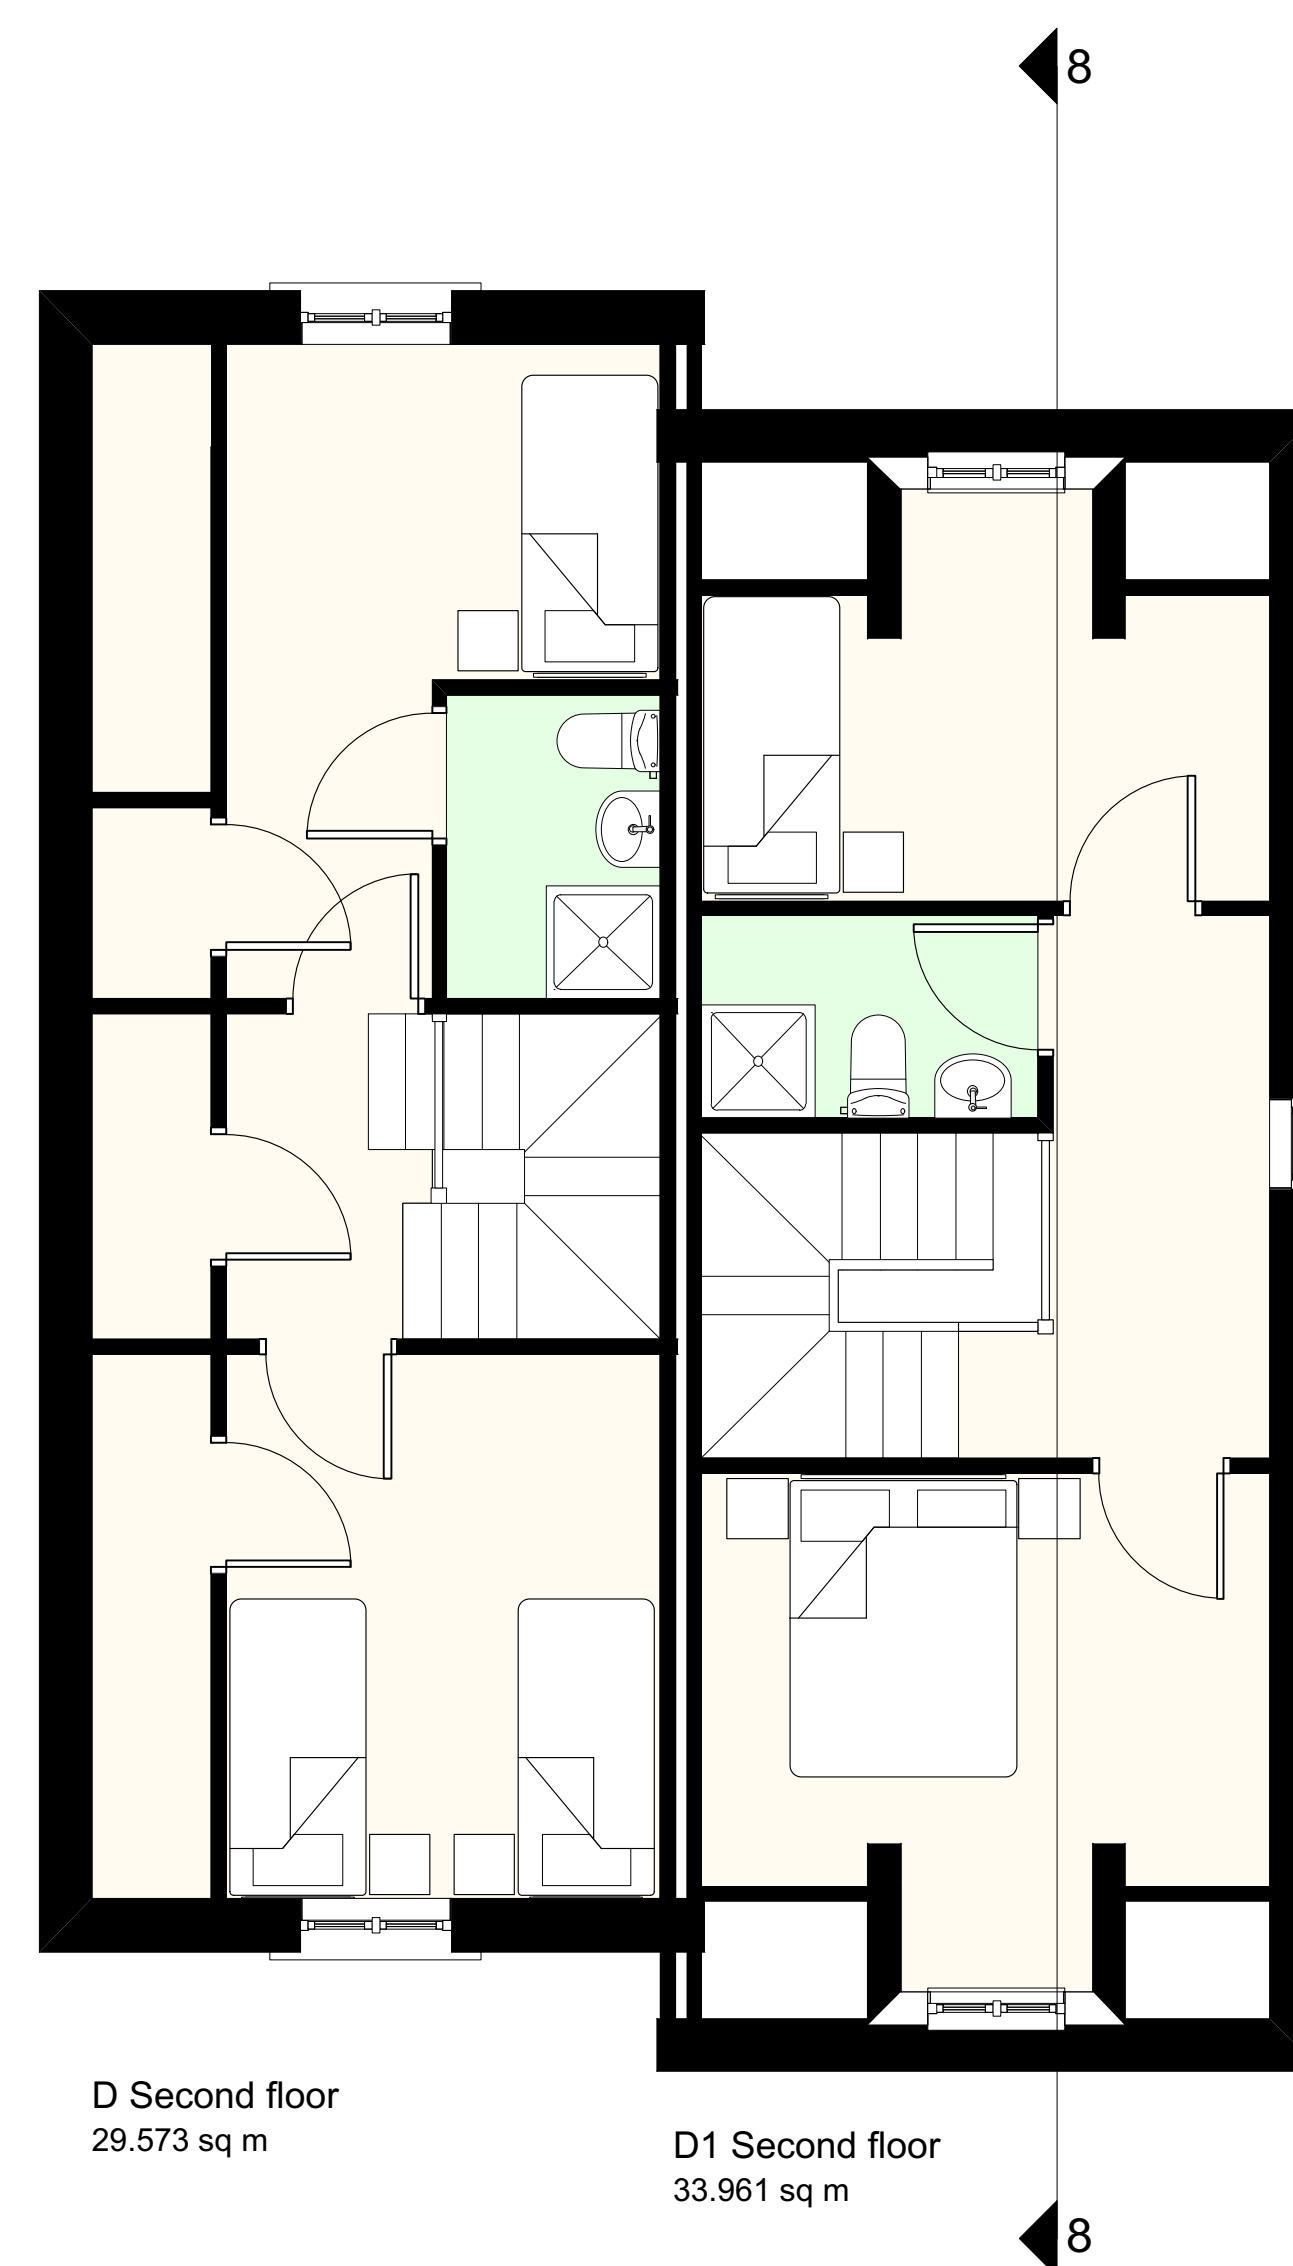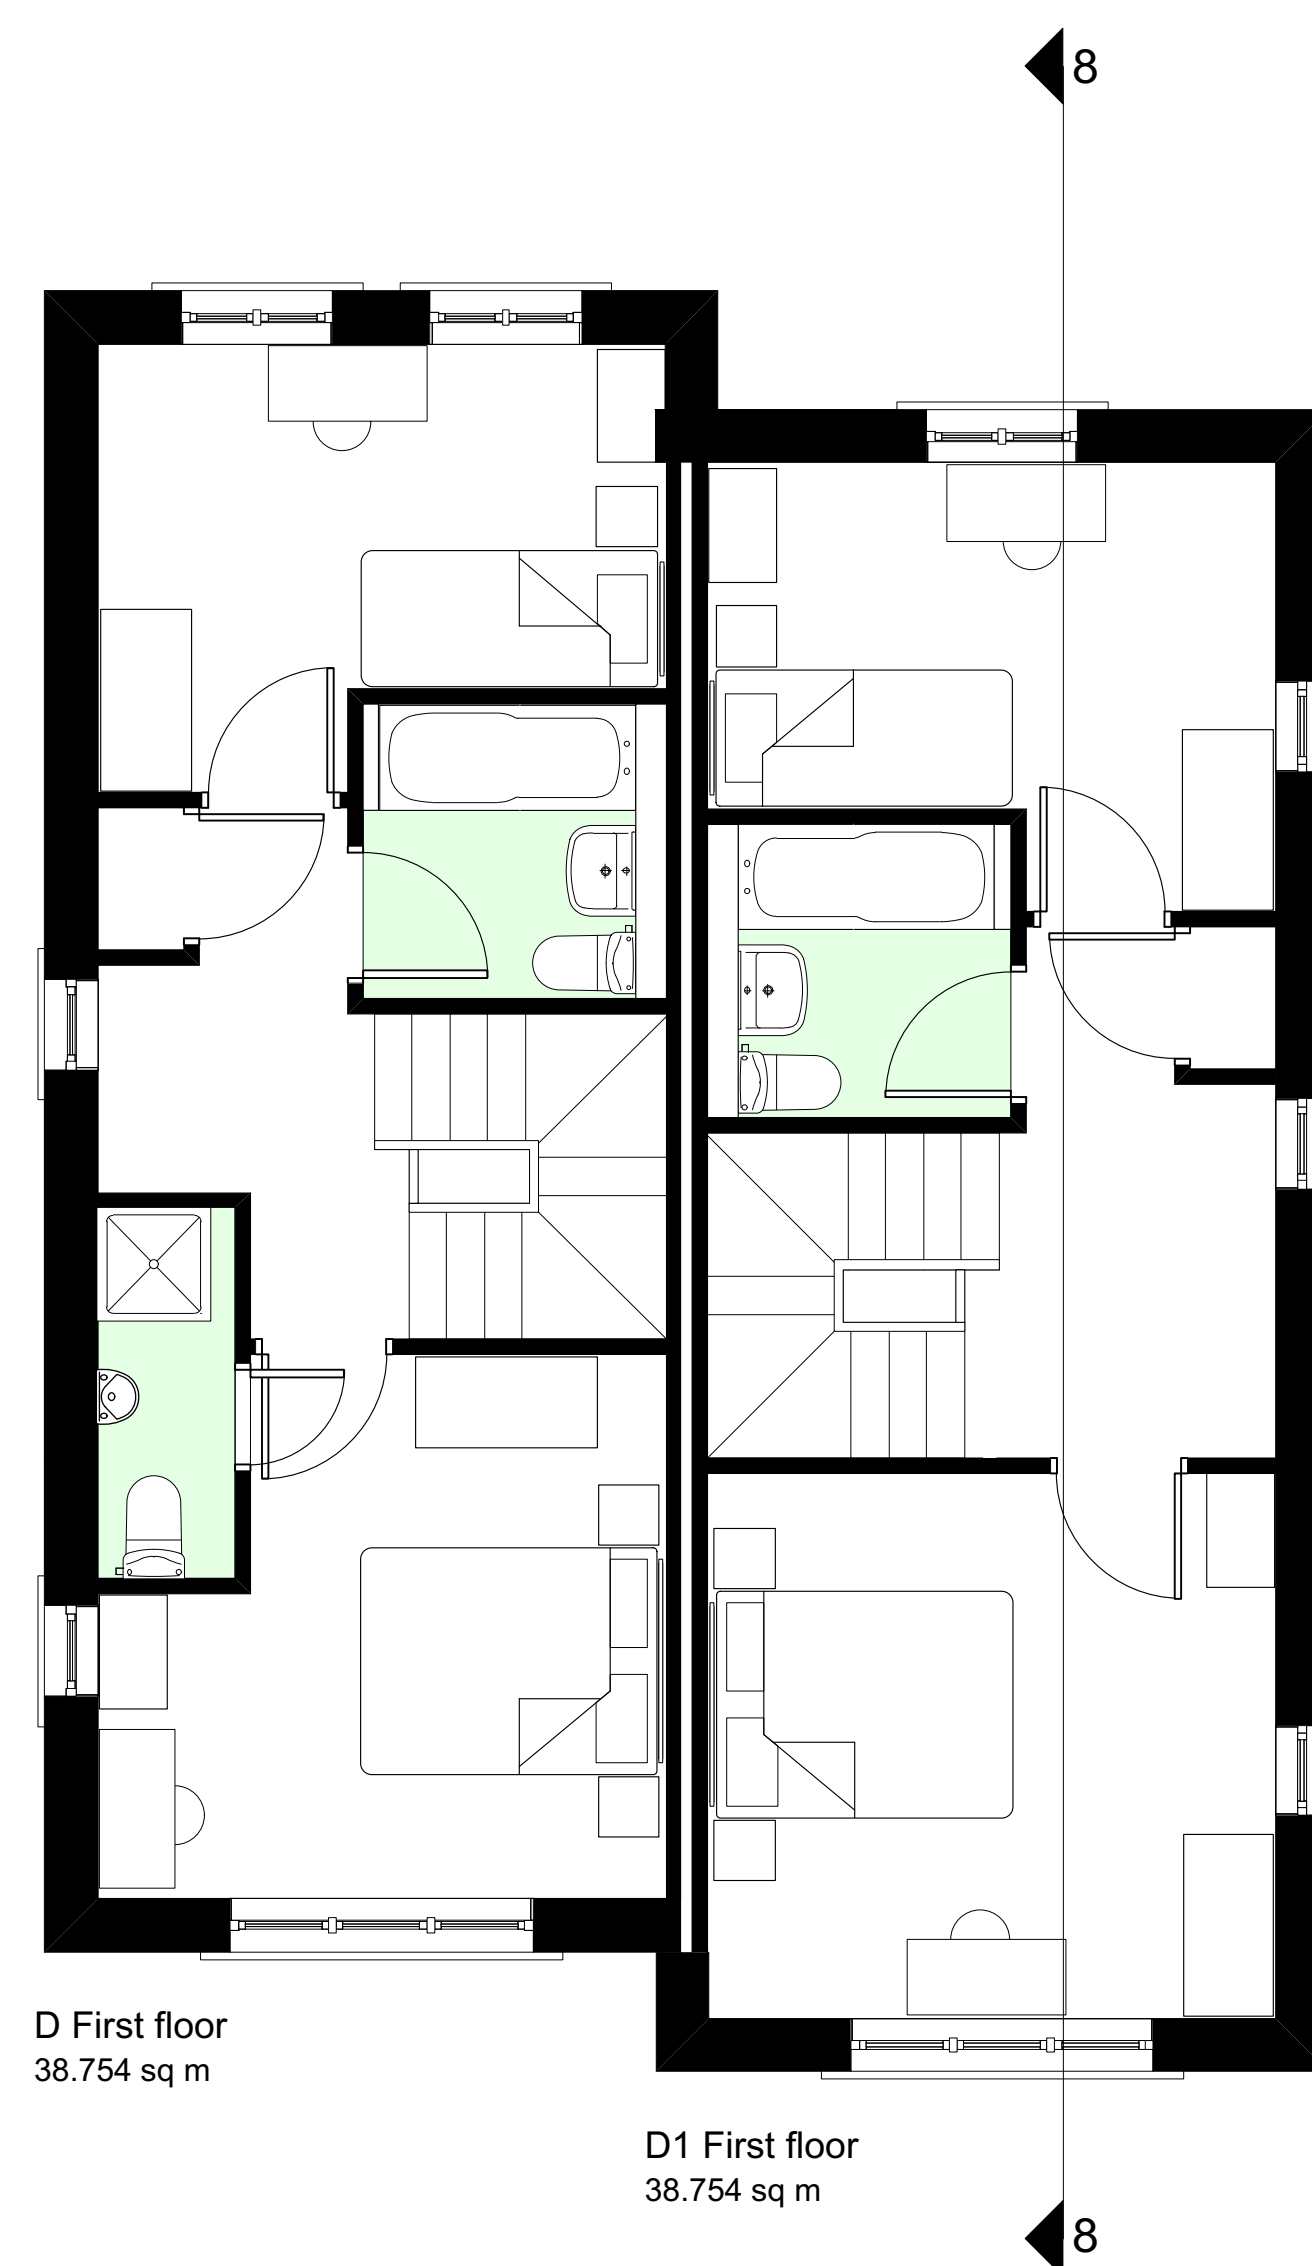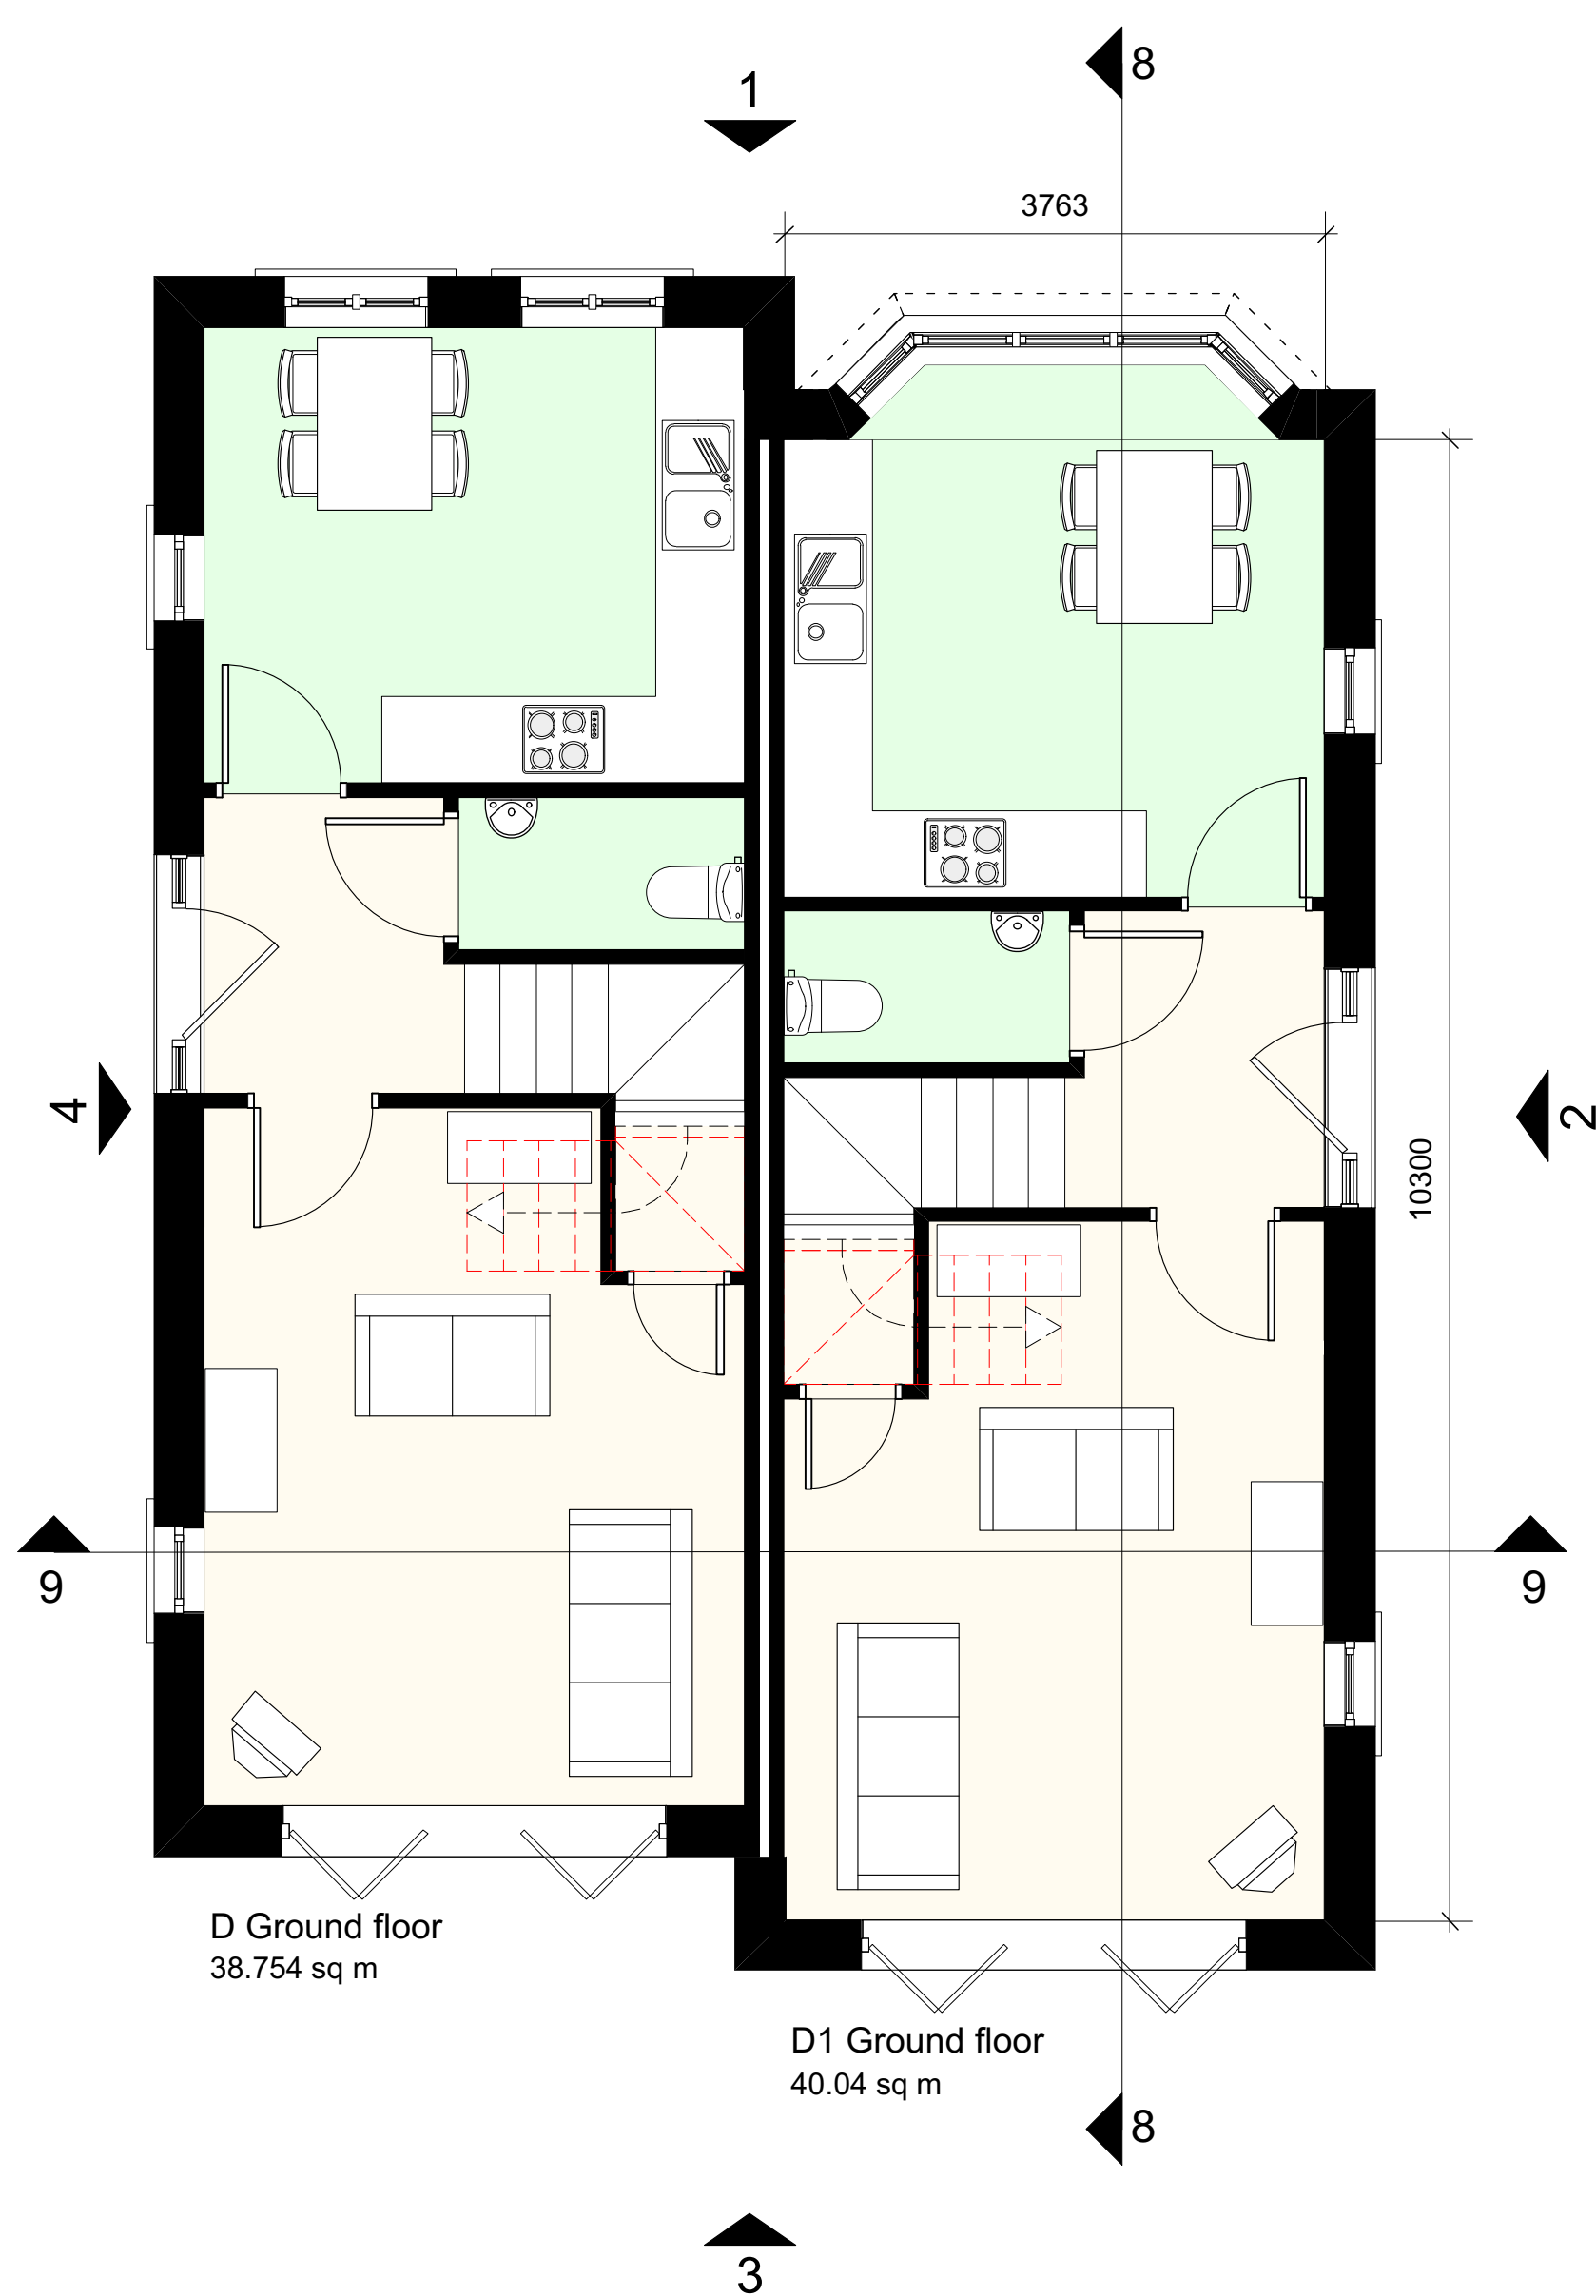

project
 Longcar Lane

drawing title
 House type D-D1 plans

drawing number
 3382(2)005 B

scale drawn/Checked date
 CS / CS 27/07/2015

West + Machell
 architects

1 Northwest Business Park Servia hill Leeds LS6 2QH
 Tel: 0113 2461746 Fax: 0113 2343290
 email: architects@westandmachell.co.uk
 www.westandmachell.co.uk