


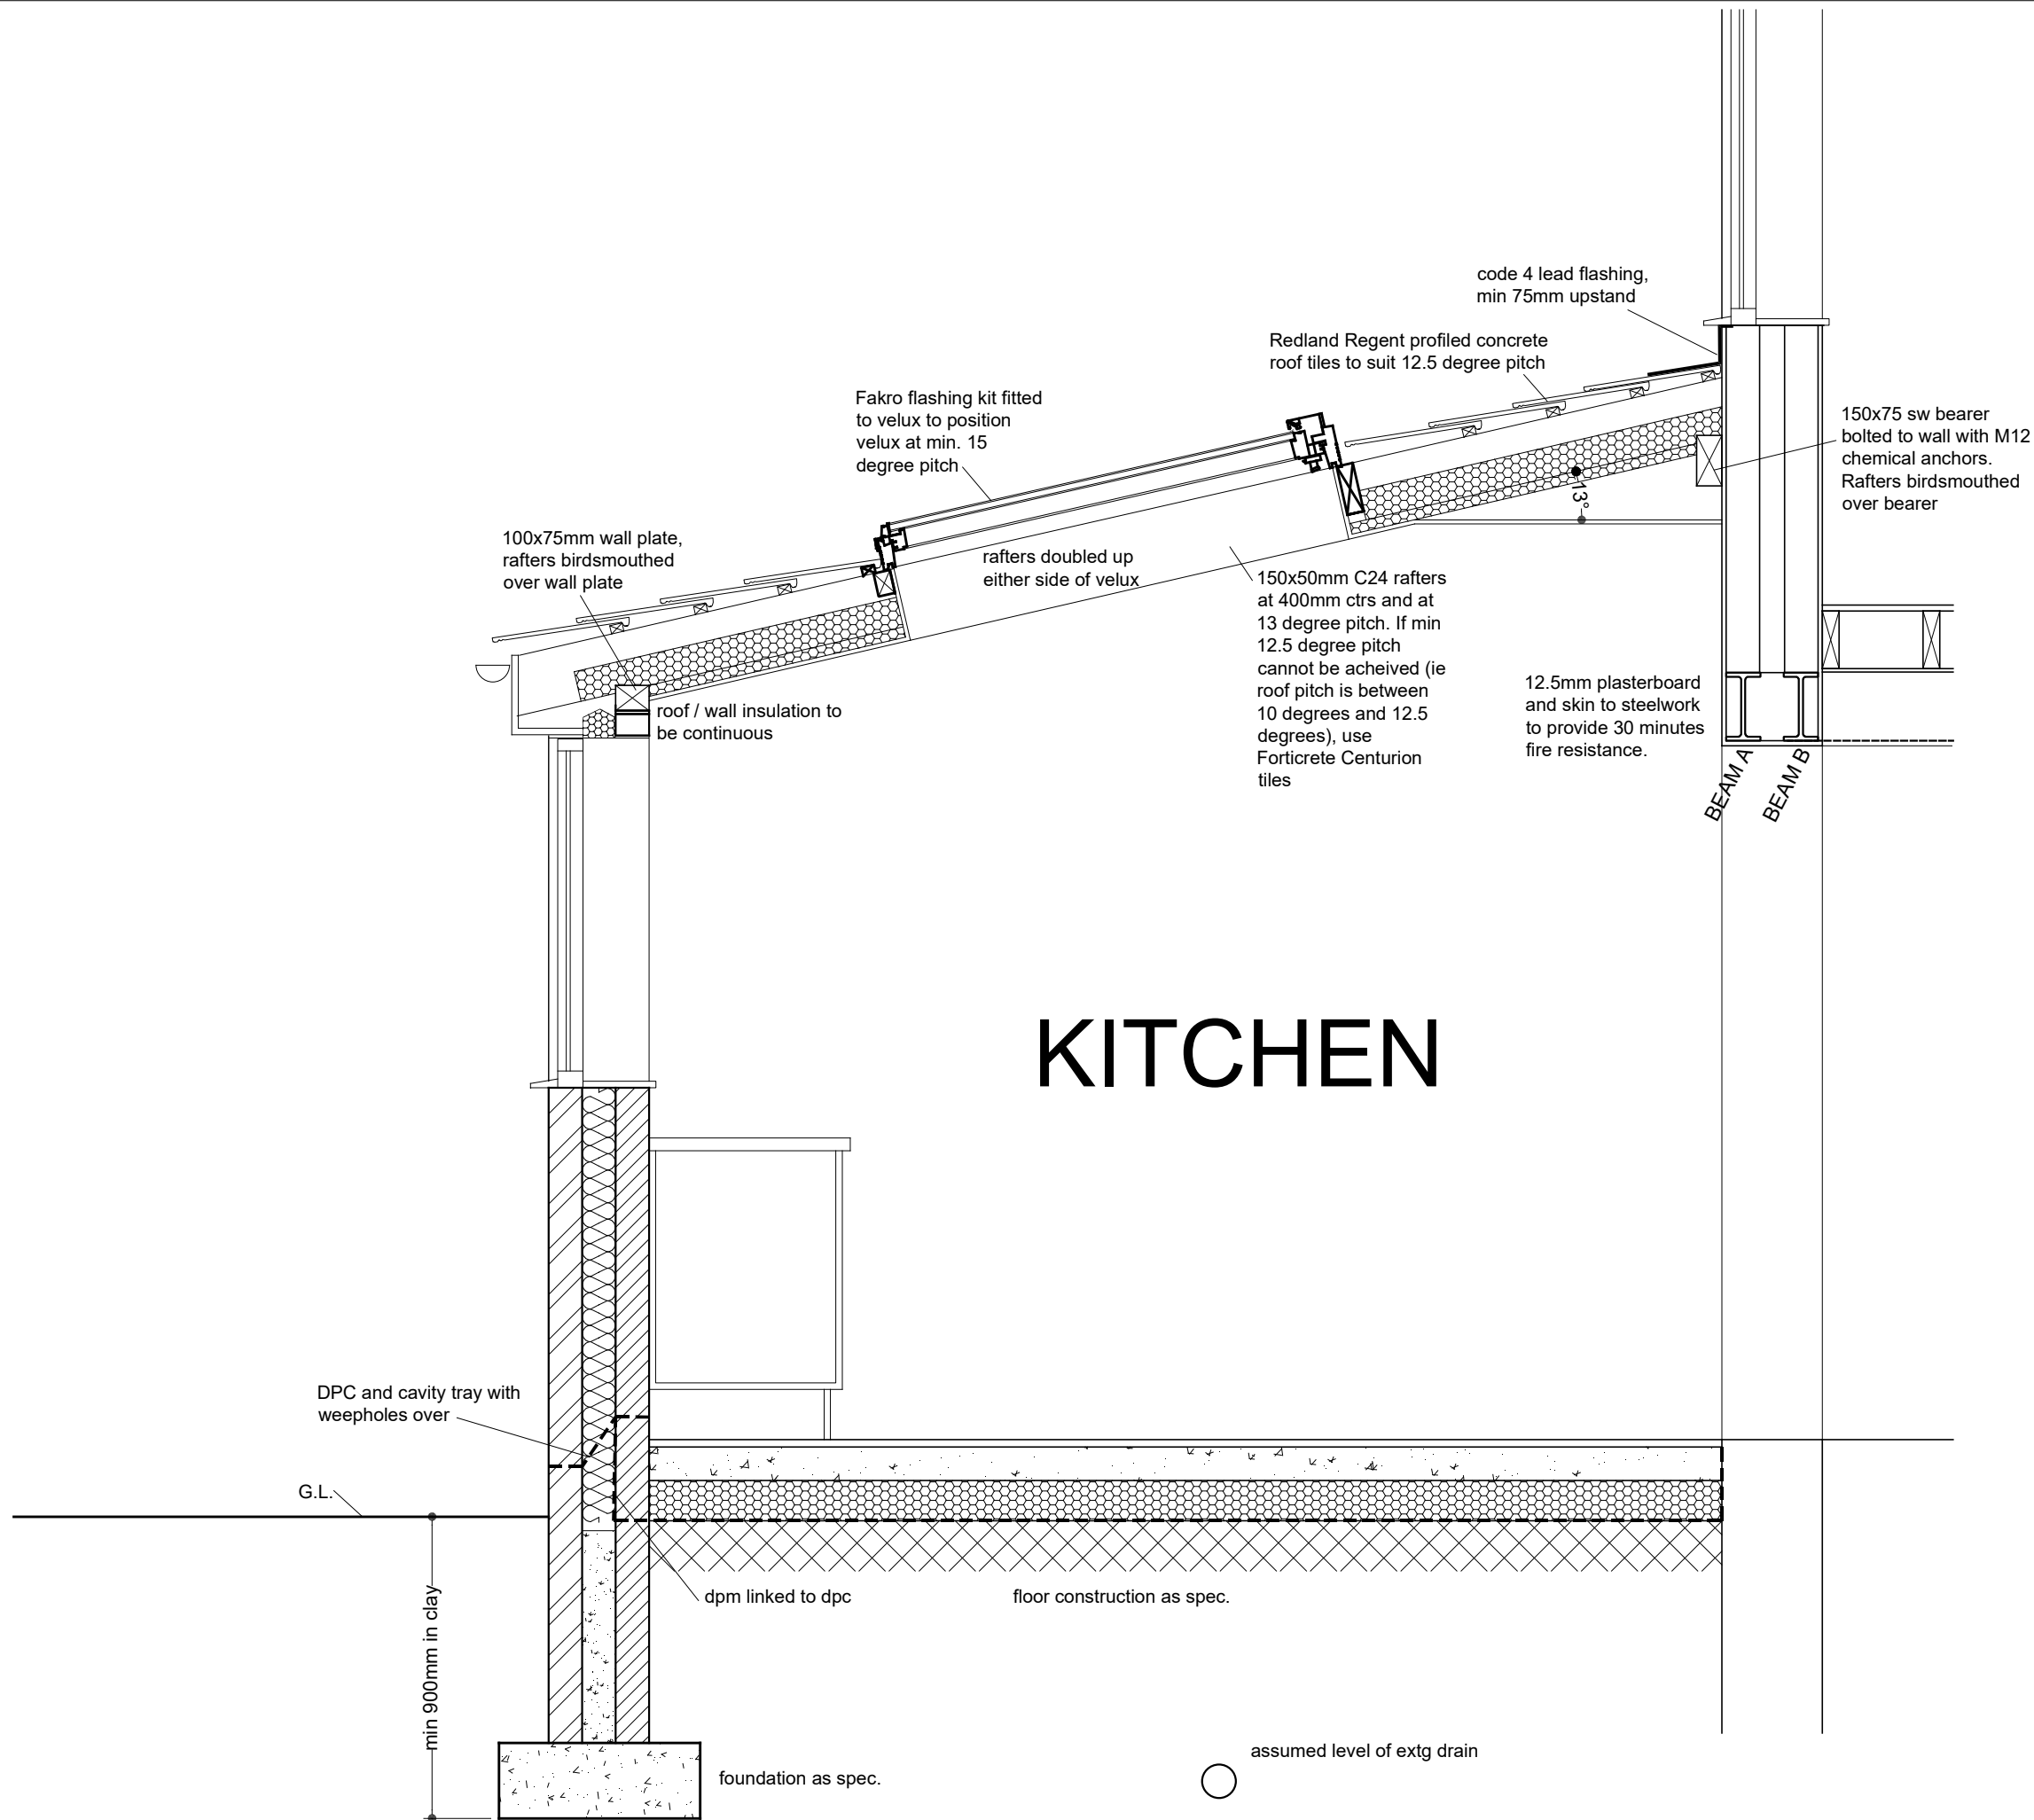

13 Newchapel Avenue
EXTENSION TO DWELLING PROPOSED CROSS SECTION
Scale: 1:20@A3