


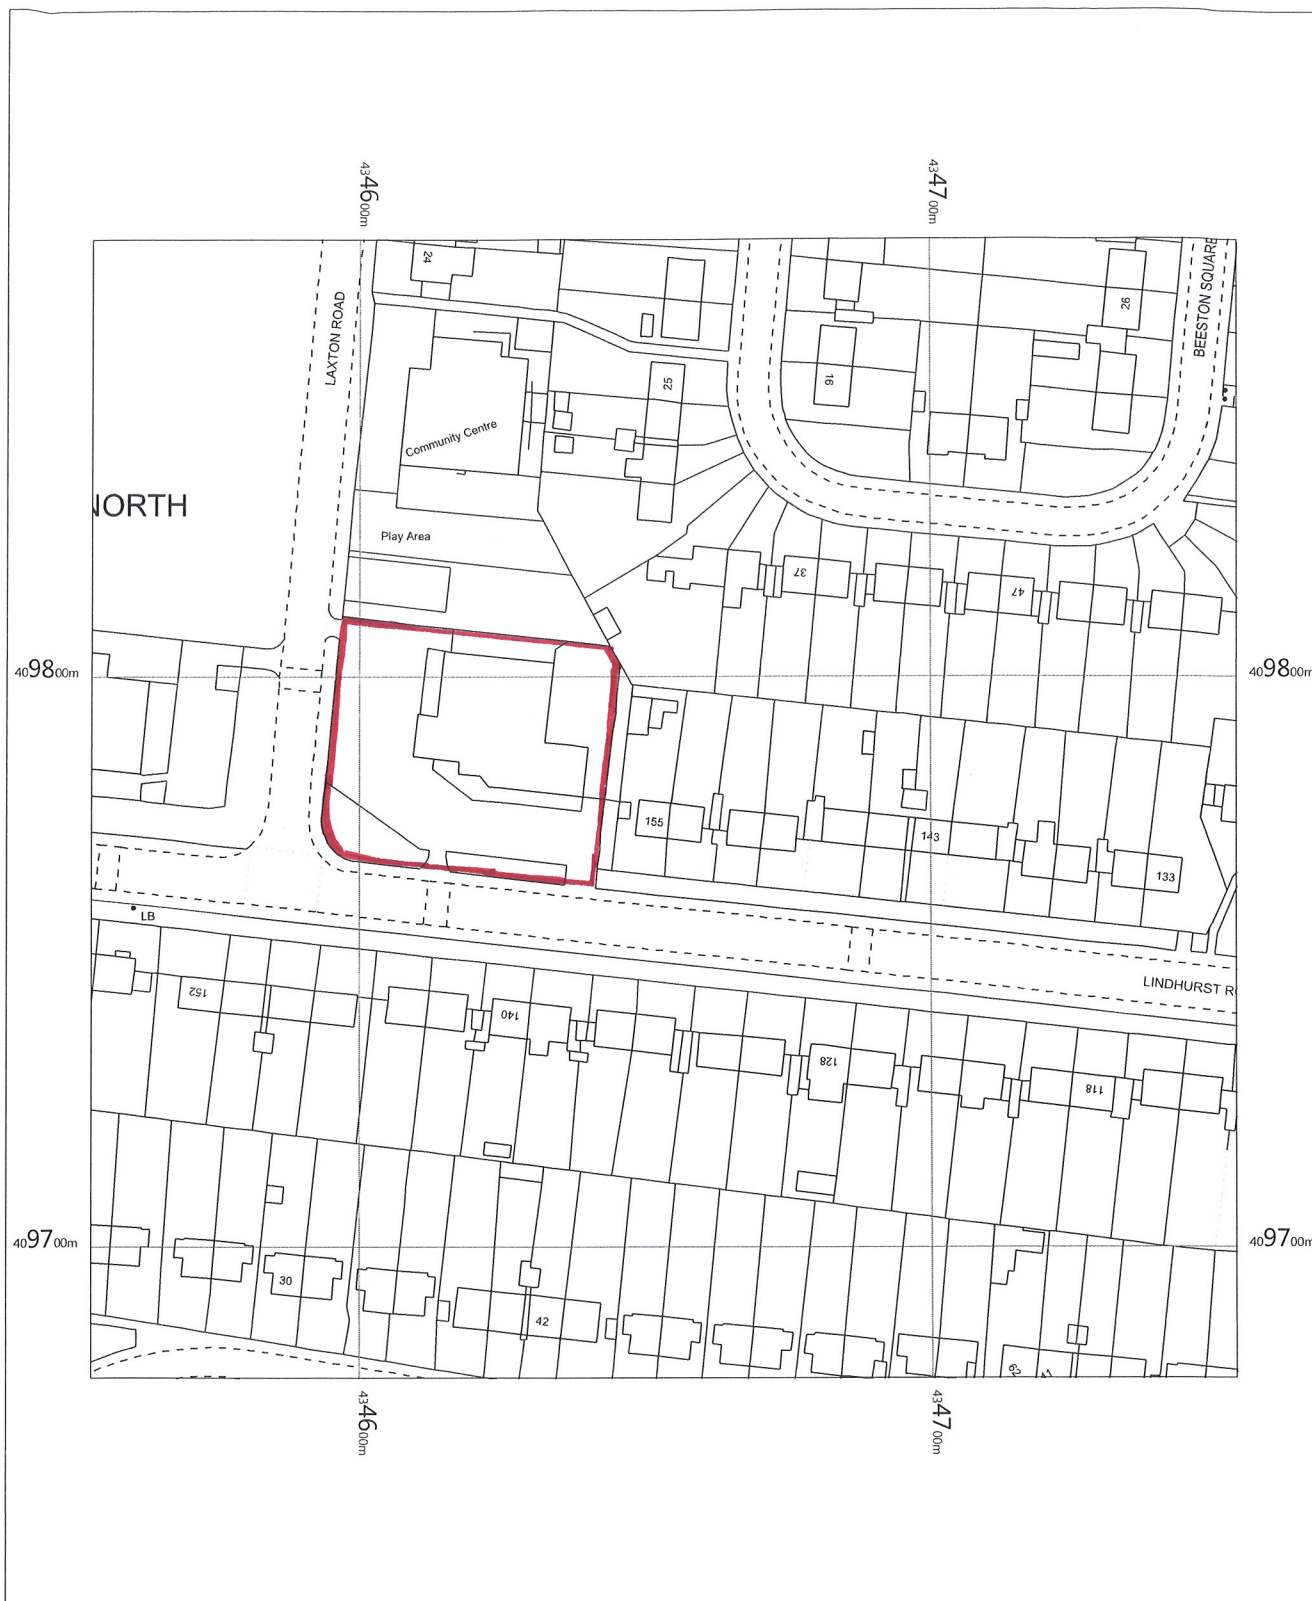


Nisa
155 Lindhurst Road
Barnsley
S71 3DG
E021797

OS MasterMap 1250/2500/10000 scale
Tuesday, November 14, 2017, ID: BW1-00669806
maps.blackwell.co.uk

1:1250 scale print at A4, Centre: 434653 E, 409777 N

© Crown Copyright Ordnance Survey. Licence no. 100041041

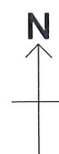

BLACKWELL'S
www.blackwellmapping.co.uk

TEL: 0113 245 2623
comments@maps.blackwell.co.uk