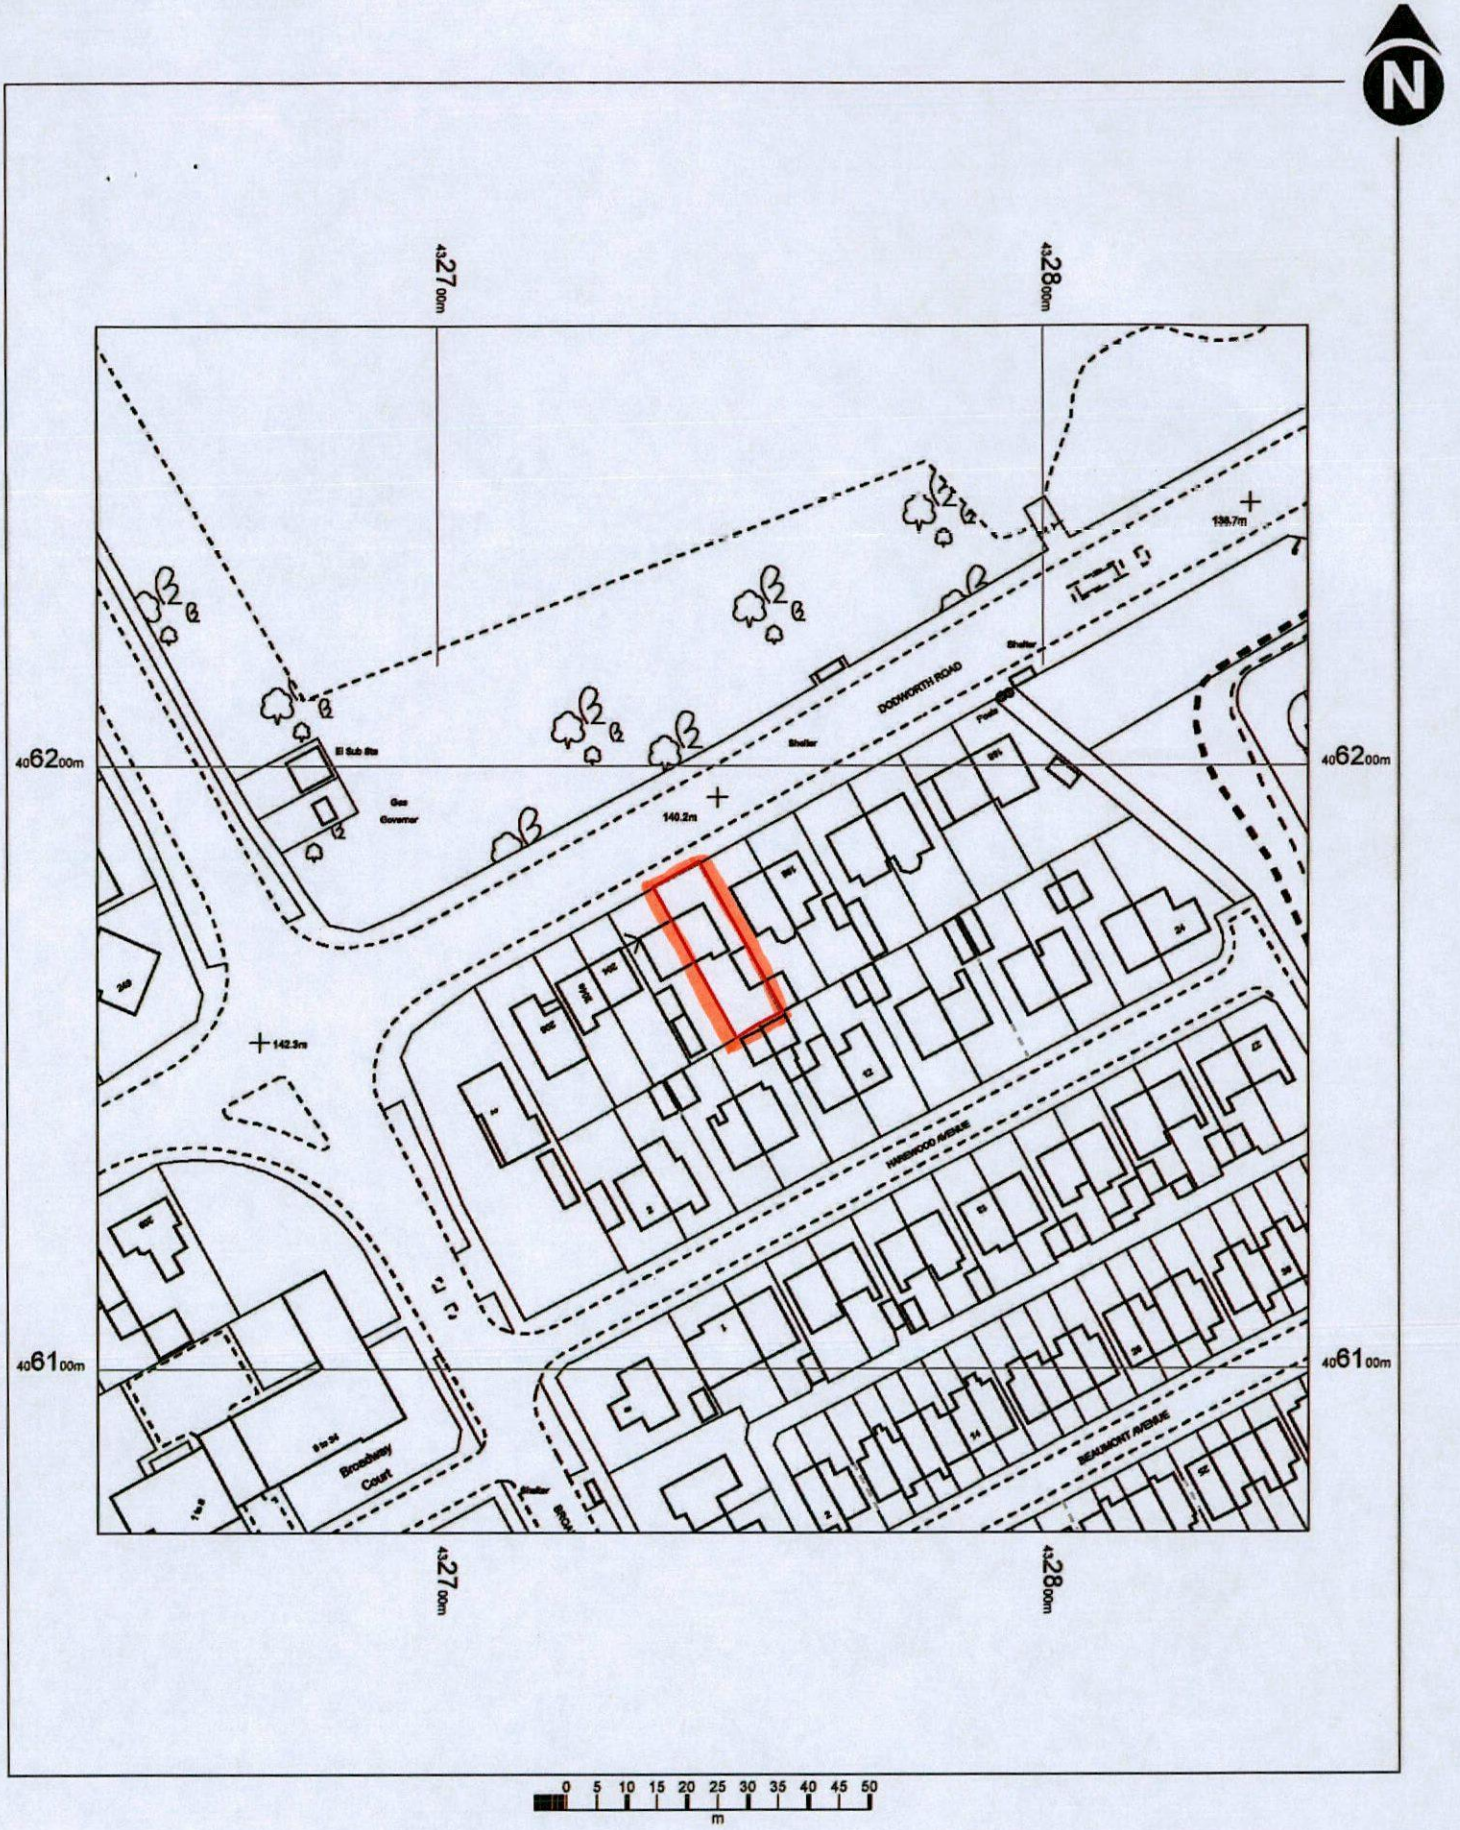


200 DODWORTH ROAD
BARNSLEY
S70 6PE

OS MasterMap 1250/2500/10000 scale
04 August 2015, ID: BW1-00452623
maps.blackwell.co.uk

1:1250 scale print at A4, Centre: 432744 E, 406173 N

©Crown Copyright Ordnance Survey. Licence no. 100041040


Mapping sourced from OS


N

MR OLIVER
200 DODWORTH ROAD

BARNSLEY
SOUTH YORKSHIRE
S70 6PE

Proposed Plan View (With Boundary)

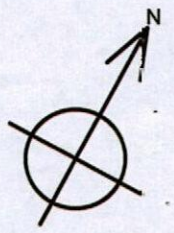

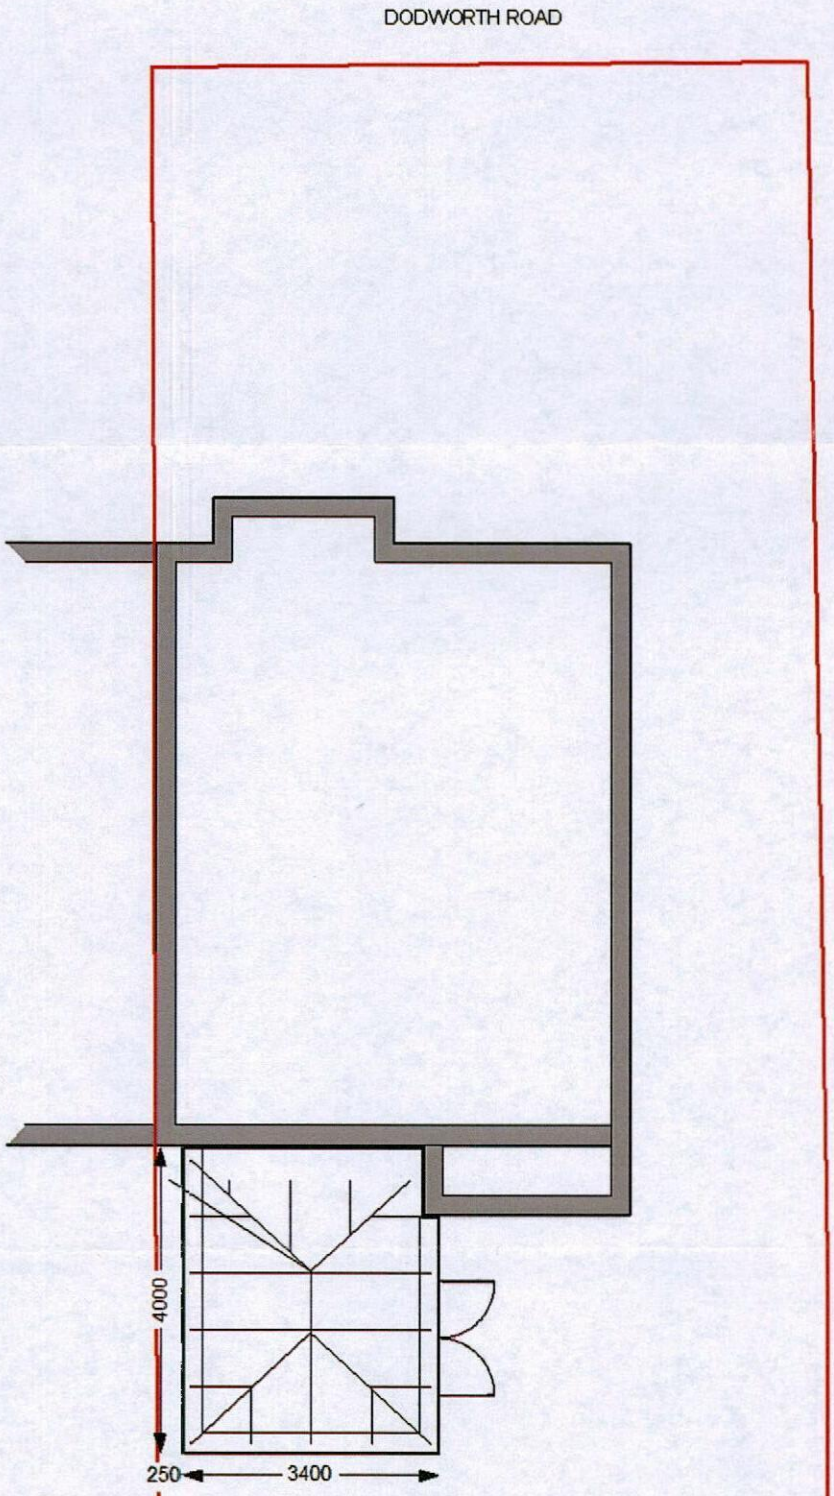

Proposed Site Address

MR OLIVER
200 DODWORTH ROAD

BARNSLEY
S70 6PE
SOUTH YORKSHIRE

A3

Drawing Scale: 1:100

RoofWright