REVISIONS

Rev A Existing Roof Plan added, along with velux within loft and extent of patio shown. Glazing within extension removed as clouded 09.03.2025

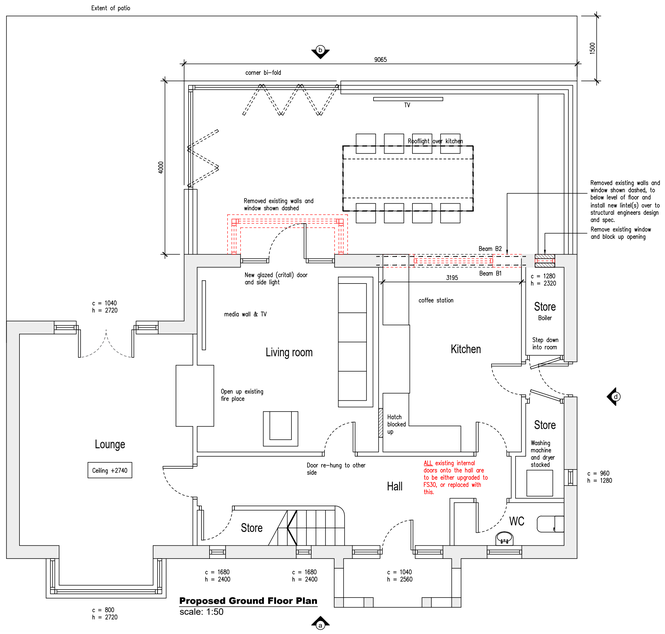

Proposed Ground Floor Plan
scale: 1:50

Proposed Elevation A
scale: 1:50

Proposed Elevation B
1:50

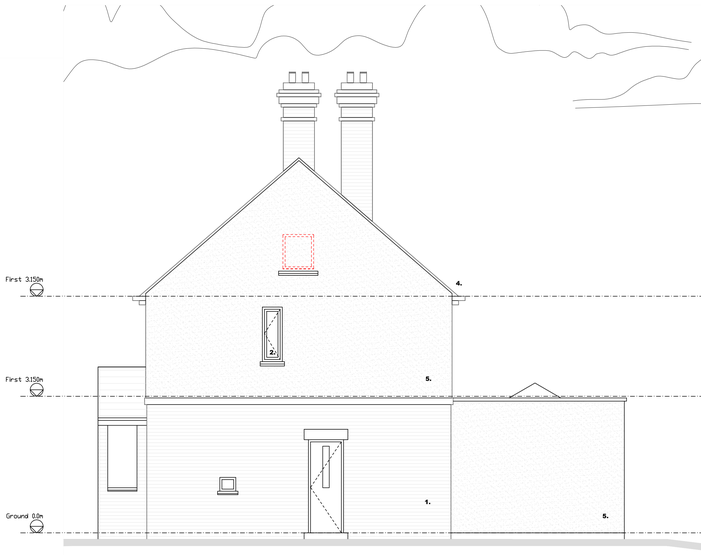

Proposed Elevation C
1:50

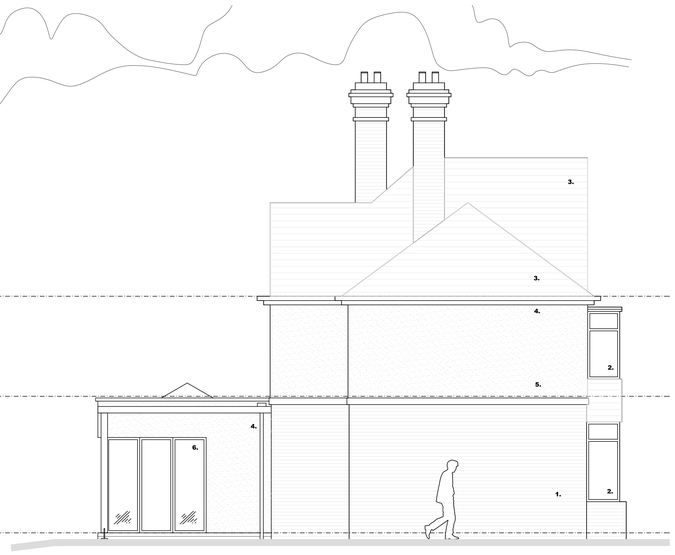

Proposed Elevation D
1:50

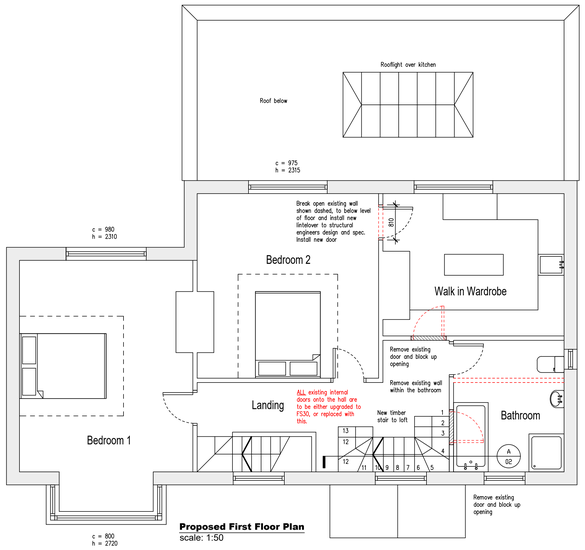

Proposed First Floor Plan
scale: 1:50

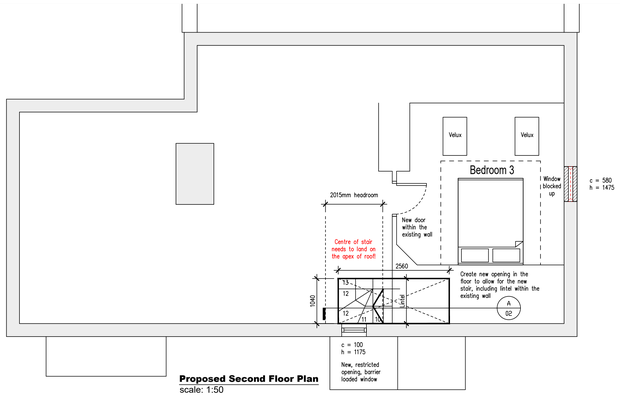

Proposed Second Floor Plan
scale: 1:50

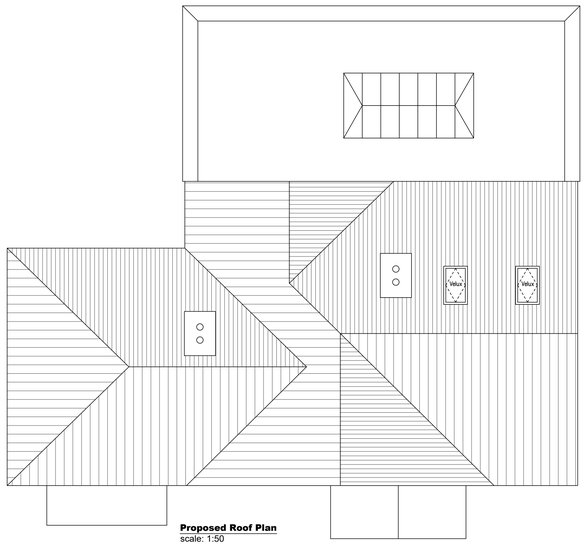

Proposed Roof Plan
scale: 1:50

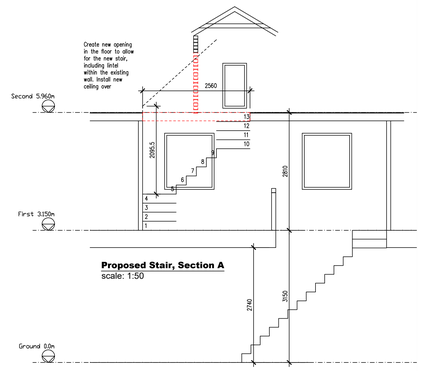

Proposed Stair, Section A
scale: 1:50

PROJECT
Rear Extension
36 Doveciffe Road

TITLE
Proposed GAs

SCALE	DATE
1:50	10.02.2025
DRAWN BY	REVIEWED
-	-
DRAWING NO	REVISION
2025-01-02	A

DRAWING PATH