Rear Elevation

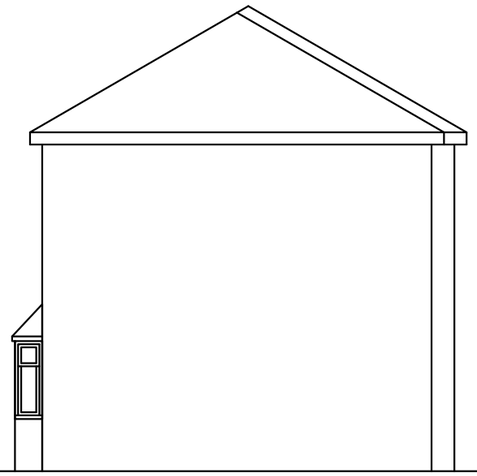

Side Elevation

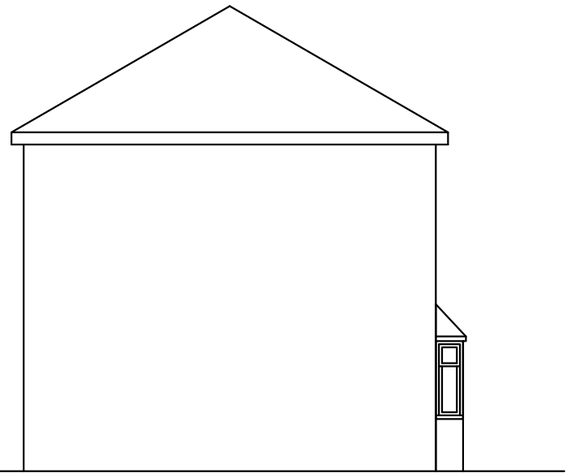

Side Elevation

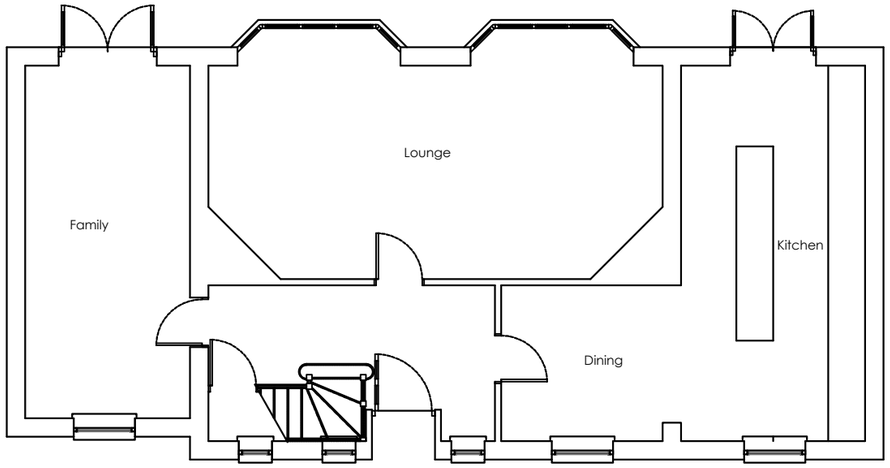

Ground Floor

Location Plan 1:1250

Planning drawings only - Not to be used for construction purposes.

Client	
Project	18 Oak Wood Avenue, Royston
Title	Existing Elevations & Plan
Scale 1:100 @ A3	Date
Drawn AC	Checked
Drawing No.	Rev.

SPACIUM ARCHITECTURE

ARCHITECTURAL SERVICES FOR DOMESTIC EXTENSIONS, ALTERATIONS AND NEW BUILDS

01924 663241 / 07837 804088
andy@spacium.co.uk
www.spacium.co.uk

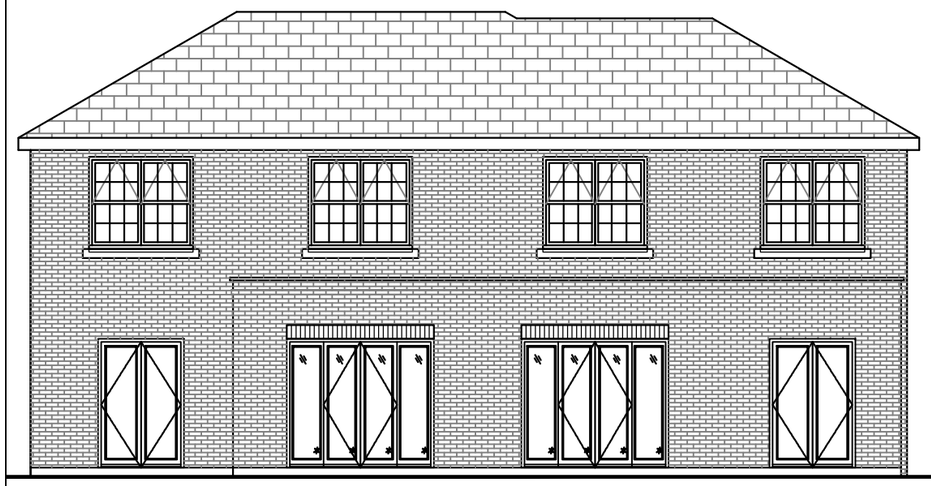

Rear Elevation

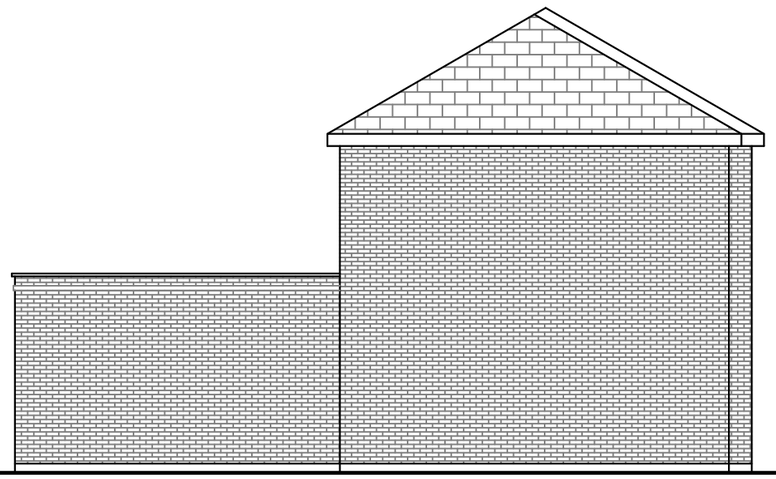

Side Elevation

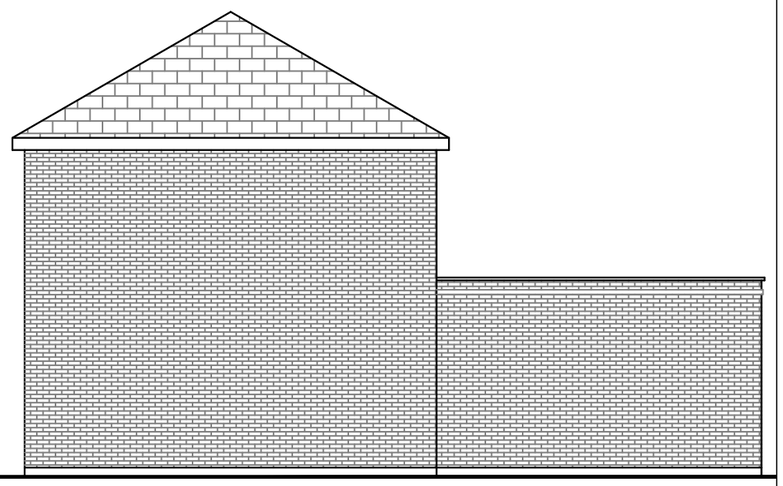

Side Elevation

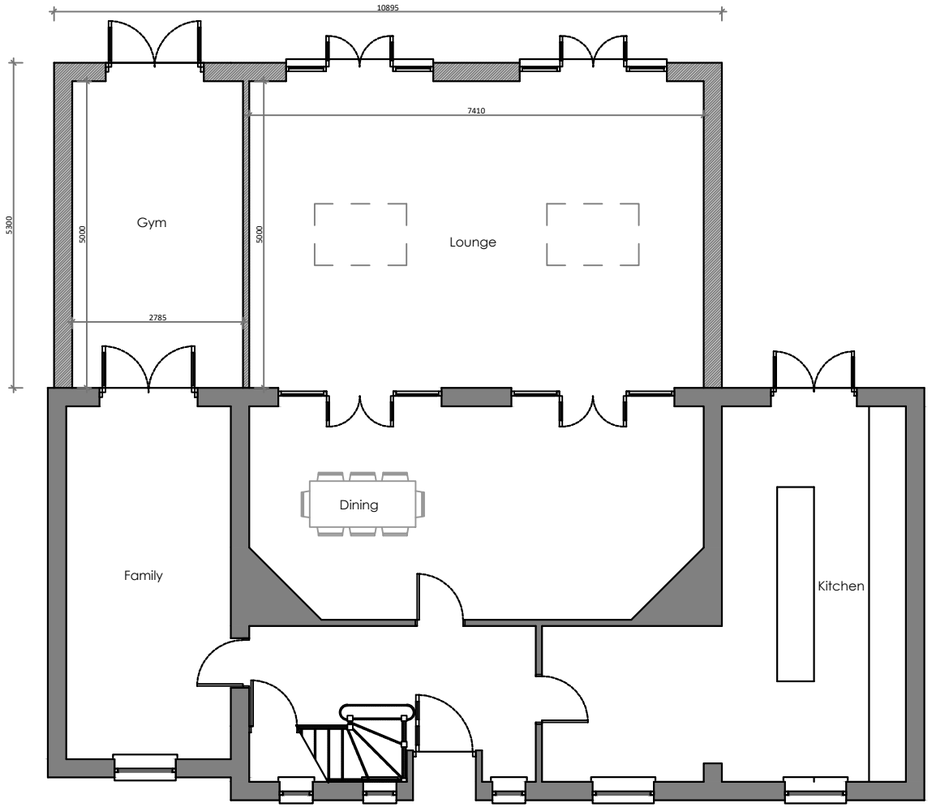

Ground Floor

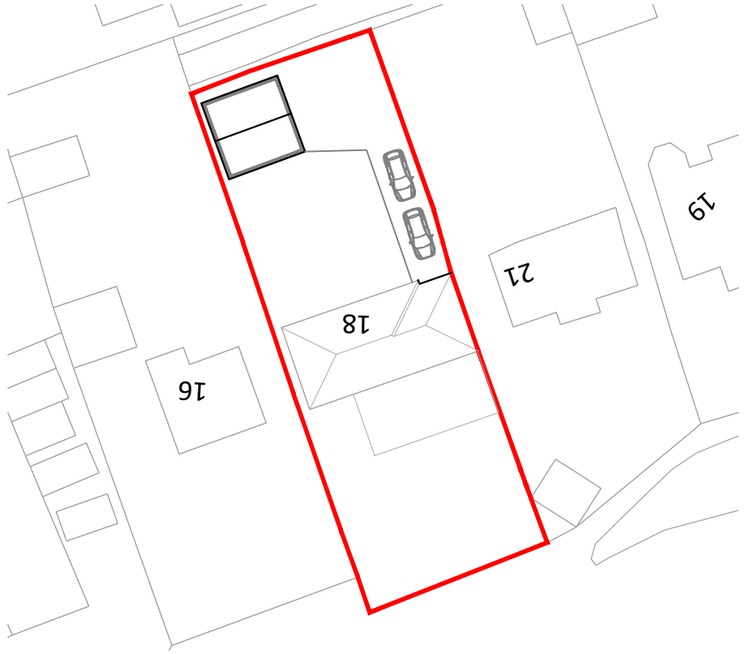

Block Plan 1:500

Planning drawings only - Not to be used for construction purposes.

Client	
Project	18 Oak Wood Avenue, Royston
Title	Proposed Elevations & Plan
Scale 1:100 @ A3	Date
Drawn AC	Checked
Drawing No.	Rev.

SPACIUM ARCHITECTURE

ARCHITECTURAL SERVICES FOR DOMESTIC EXTENSIONS, ALTERATIONS AND NEW BUILDS

01924 663241 / 07837 804088

andy@spacium.co.uk

www.spacium.co.uk

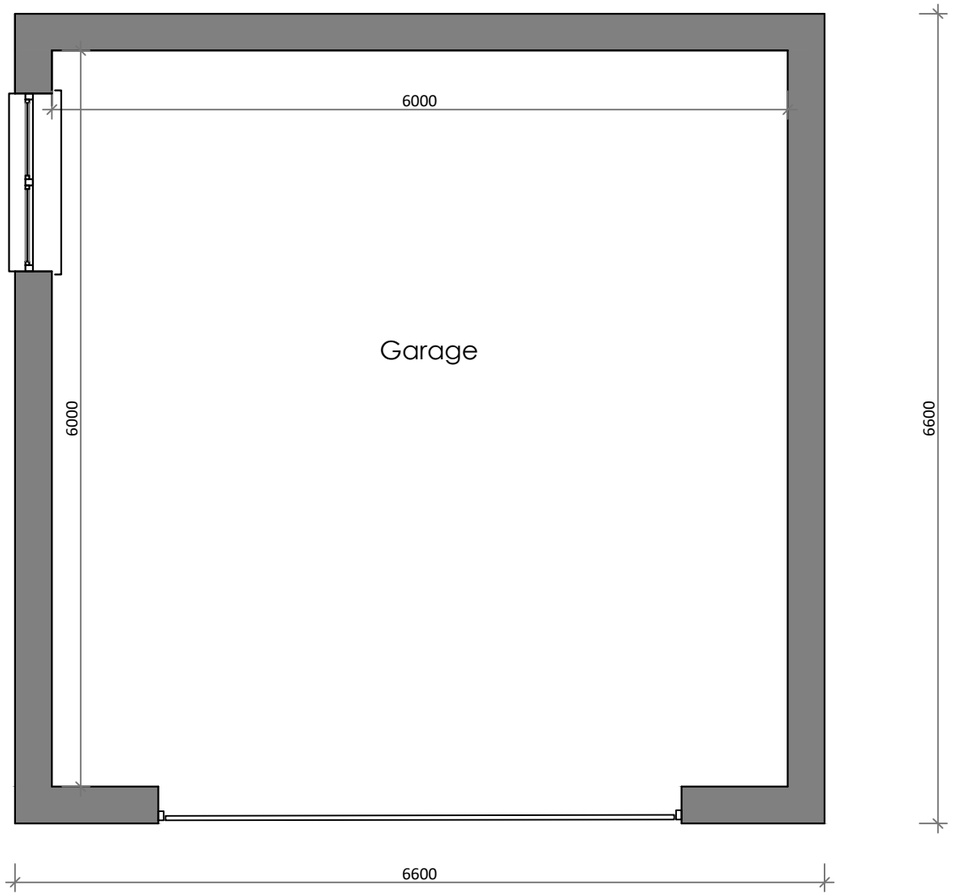

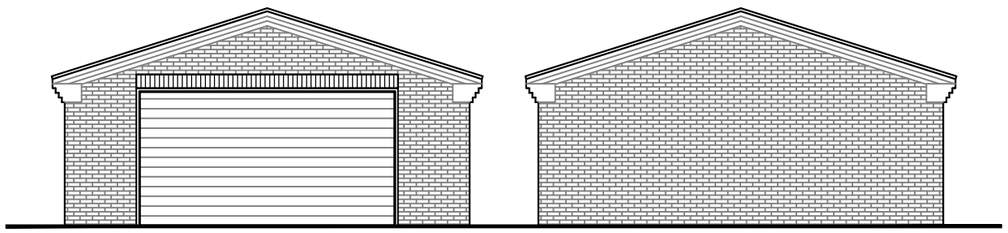

Front Elevation

Rear Elevation

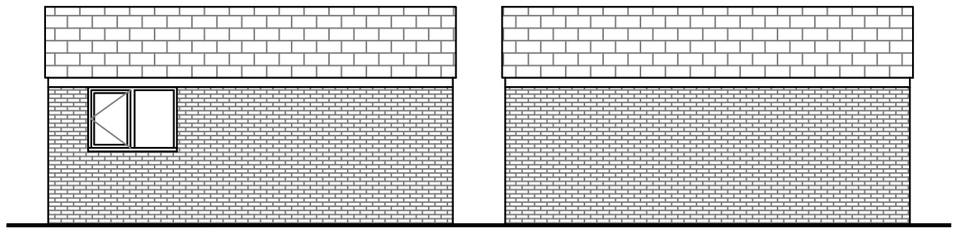

Side Elevation

Side Elevation

Planning drawings only - Not to be used for construction purposes.

Client	
Project	18 Oak Wood Avenue, Royston
Title	Proposed Garage
Scale 1:100/50 @ A3	Date
Drawn AC	Checked
Drawing No.	Rev. A

SPACIUM ARCHITECTURE

ARCHITECTURAL SERVICES FOR DOMESTIC EXTENSIONS, ALTERATIONS AND NEW BUILDS

01924 663241 / 07837 804088
andy@spacium.co.uk
www.spacium.co.uk