Drawing No.	Rev No.
MGD001 -003	

IF IN DOUBT ASK!

SCALE BARS

1:100 1 2 3 4 5

1:200 2 4 6 8 10

1:500 5 10 15 20 25

1:1250 25 50

DO NOT SCALE: Contractor to check all dimensions and report any omissions or errors

NOTES

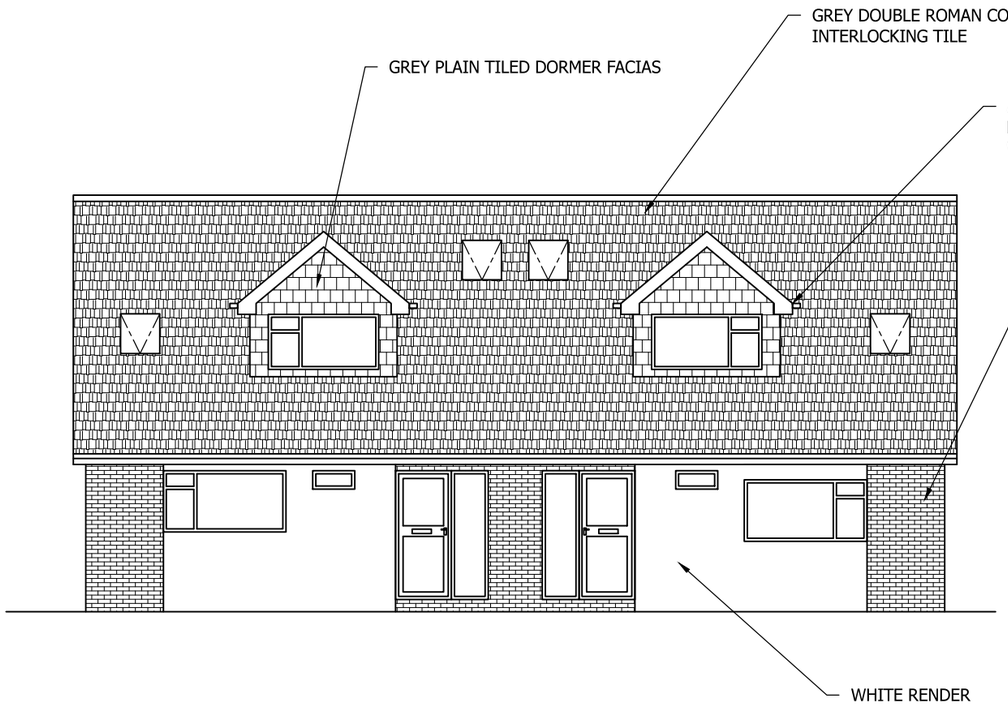

PROPOSED FRONT ELEVATION
SCALE 1:100 AT A3

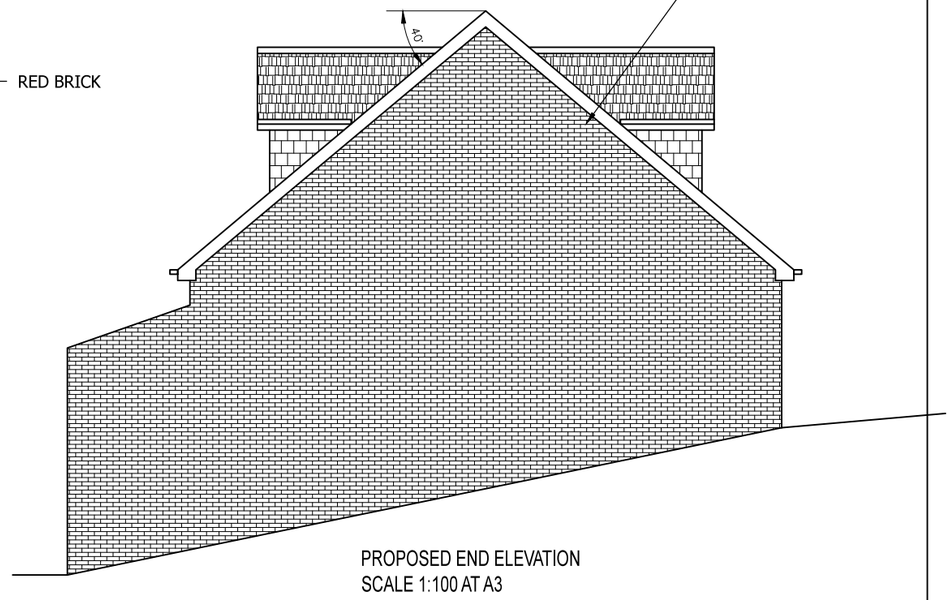

PROPOSED END ELEVATION
SCALE 1:100 AT A3



PROPOSED REAR ELEVATION
SCALE 1:100 AT A3

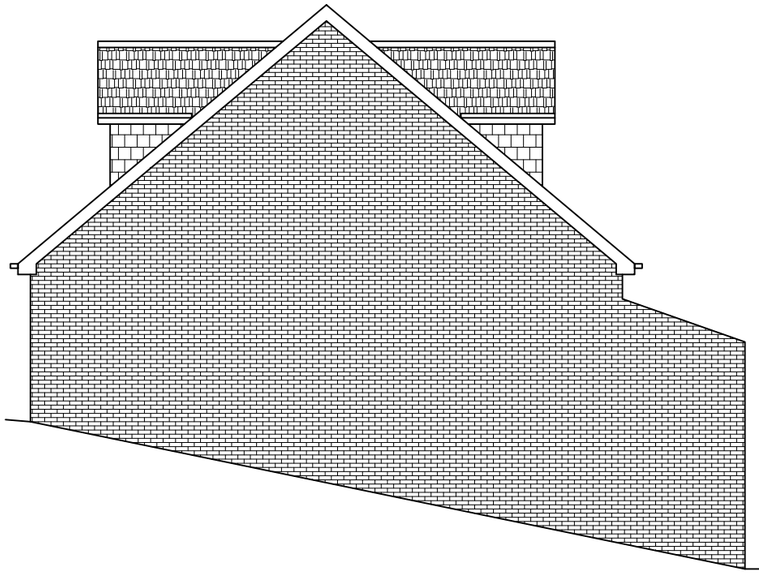

PROPOSED END ELEVATION
SCALE 1:100 AT A3

Rev	Description	By	Chk	App	Date

JRB DESIGNS Ltd
1 Saville Road
Cudworth
Barnsley
S72 8LT
Tel: 01226 383542
Fax: 01226 380078
Mob: 07970 541192
Email: john@jrbdesigns.co.uk

This drawing is copyright. © jrbdesigns Ltd.

Client

MR. G DRURY

Drawing Title

PROPOSED ELEVATIONS

Address

1 MEADOW DRIVE
DARFIELD
BARNSLEY
S73 9HL

Project Title:

PROPOSED SEMI DETACHED DWELLINGS

Purpose of Issue:

PLANNING

Drawing Status

FIRST ISSUE

Scale at A3	Drawn By	Date		
AS SHOWN	JRB	08/05/2026		
Checked By	Date	Approved By	Date	
	08/05/2026		08/05/2026	
Project No.	Drawing No.		Revision	
MGD001	003		-	

APPROVAL [X] INFORMATION [ ] TENDER [ ] CONTRACT [ ] CONSTRUCTION [ ]