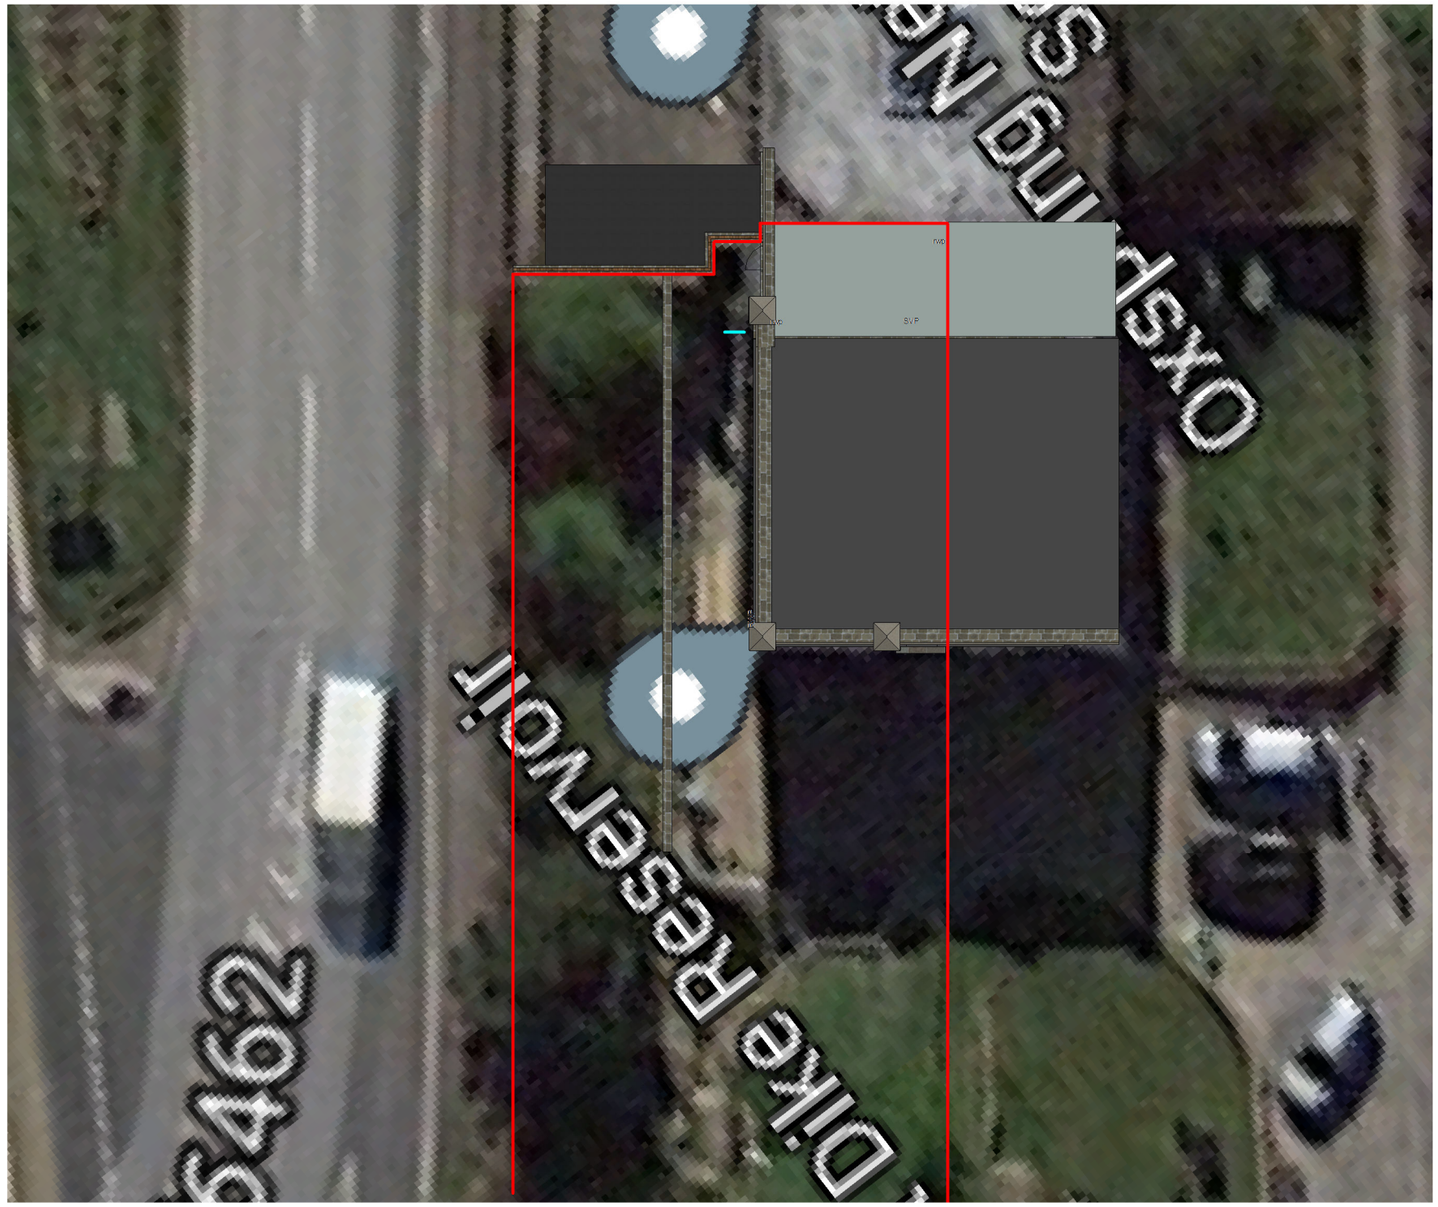


00 Site Plan - Existing

1 : 200

NOTES
- Do not scale from this drawing.
- Due the nature of the project (existing property) dimensions may vary on site to those shown.
- The contractor and any specialist designers are responsible for checking all dimensions, tolerances etc before works commence or any materials are ordered / manafactured
- Any discrepancies to be reffered to the designer.
- Refer to structural engineers drawings for all structural elements. Structural elements denoted on this drawing are for information only.
- All dimensions are structural i.e. before plaster or other finishes unless stated therwise
-This drawing is copywright of Stonehouse Architectural Ltd and must not be reproduced without authorisation.

STONEHOUSE & CO
ARCHITECTURAL DESIGN

T:07745 806369
E:ben@stonehouseandco.co.uk
W:www.stonehouseandco.co.uk

No.	Description	Date

PURPOSE OF ISSUE
Planning


PROJECT
1 Scout Dike Reservoir

SHEET
Existing Sht 1

CLIENT
Mr A Riley


Date	Project number	Scale (@ A3)
30.10.21	J21-080	1 : 200

Drawn by	DRAWING NUMBER	REV
bl	P00	

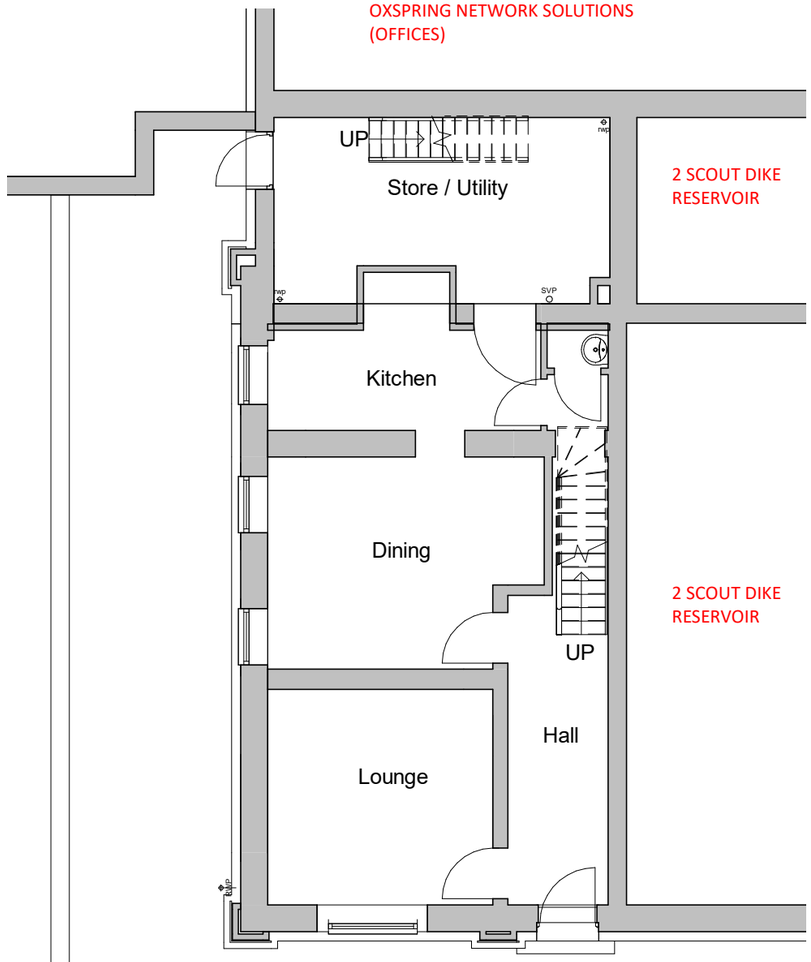

02a GF Existing

1 : 100

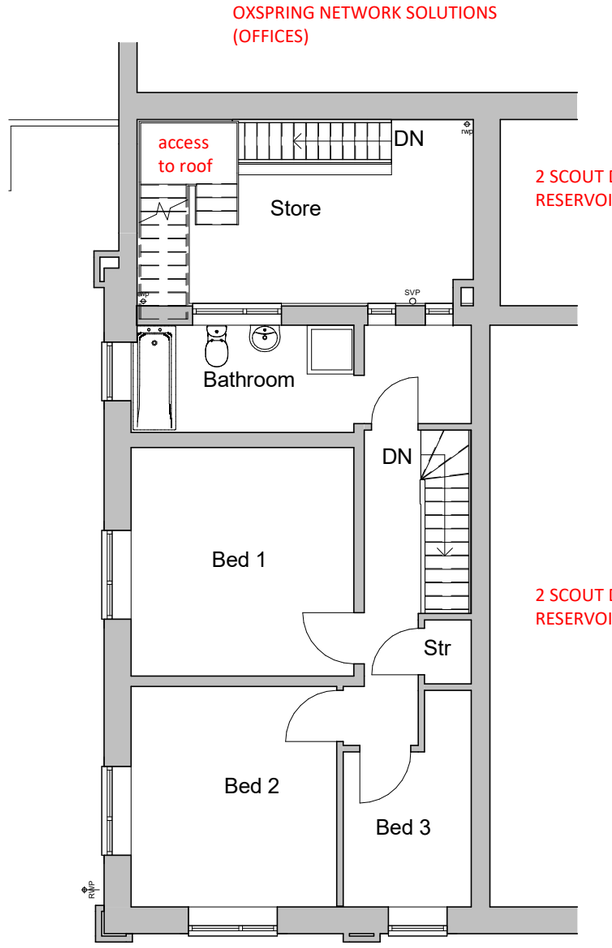

03a FF Existing

1 : 100

NOTES

- Do not scale from this drawing.
- Due the nature of the project (existing property) dimensions may vary on site to those shown.
- The contractor and any specialist designers are responsible for checking all dimensions, tolerances etc before works commence or any materials are ordered / manafactured
- Any discrepancies to be reffered to the designer.
- Refer to structural engineers drawings for all structural elements. Structural elements denoted on this drawing are for information only.
- All dimensions are structural i.e. before plaster or other finishes unless stated therwise

-This drawing is copywright of Stonehouse Architectural Ltd and must not be reproduced without authorisation.

STONEHOUSE & CO
ARCHITECTURAL DESIGN

T:07745 806369
E:ben@stonehouseandco.co.uk
W:www.stonehouseandco.co.uk

No.	Description	Date

PURPOSE OF ISSUE
Planning

PROJECT
1 Scout Dike Reservoir


SHEET
Existing Sheet 2

CLIENT
Mr A Riley


Date	Project number	Scale (@ A3)
30.10.21	J21-080	1 : 100

Drawn by	DRAWING NUMBER	REV
bl	P01	


NOTES
- Do not scale from this drawing.
- Due the nature of the project (existing property) dimensions may vary on site to those shown.
- The contractor and any specialist designers are responsible for checking all dimensions, tolerances etc before works commence or any materials are ordered / manafactured
- Any discrepancies to be reffered to the designer.
- Refer to structural engineers drawings for all structural elements. Structural elements denoted on this drawing are for information only.
- All dimensions are structural i.e. before plaster or other finishes unless stated therwise
-This drawing is copywright of Stonehouse Architectural Ltd and must not be reproduced without authorisation.

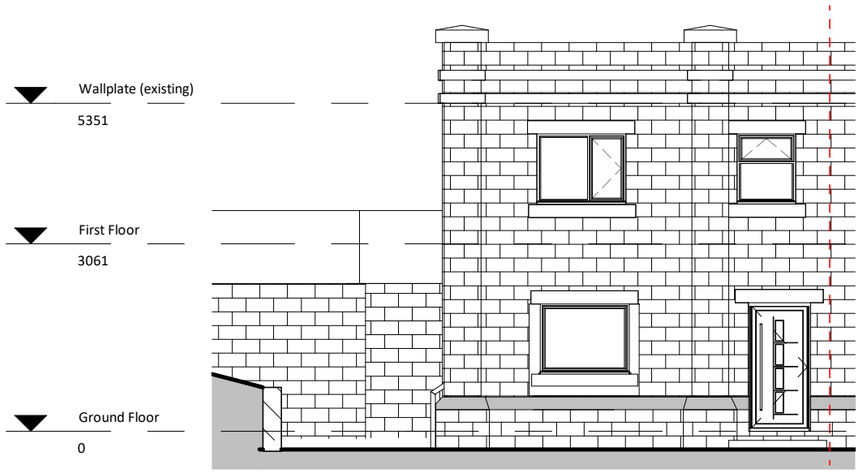

10 Front Existing
1 : 100

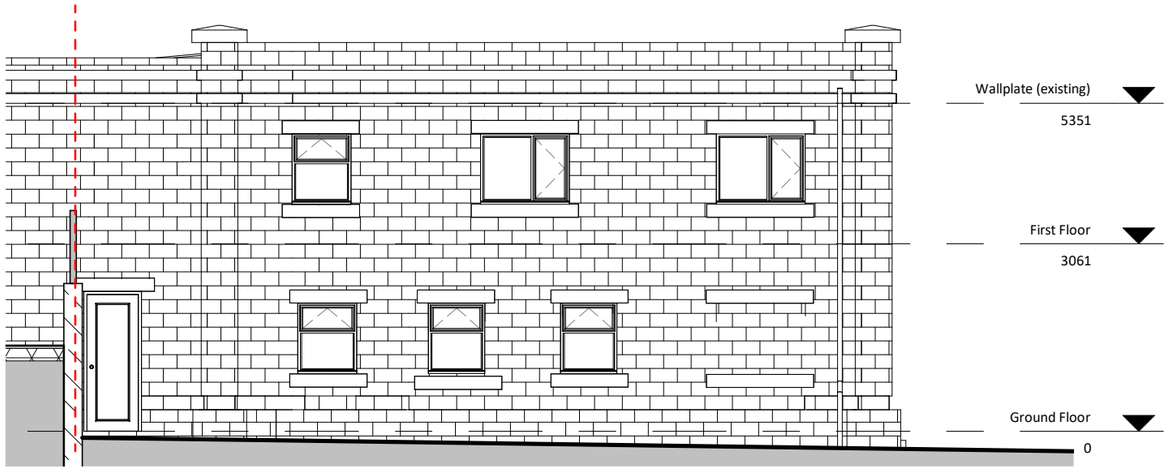

10 Side Existing
1 : 100

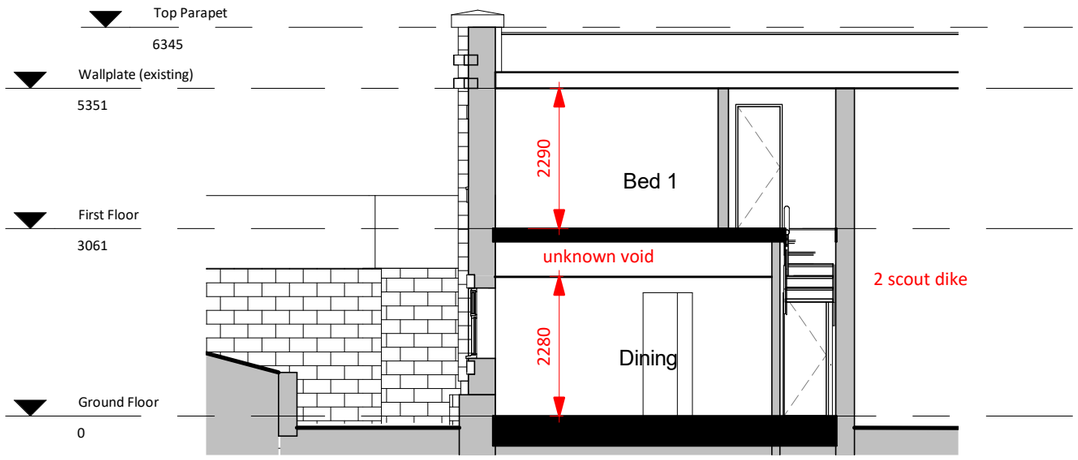

Existing Section
1 : 100

STONEHOUSE & CO
ARCHITECTURAL DESIGN

T:07745 806369
E:ben@stonehouseandco.co.uk
W:www.stonehouseandco.co.uk

No.	Description	Date

PURPOSE OF ISSUE
Planning


PROJECT
1 Scout Dike Reservoir

SHEET
Existing Sheet 3

CLIENT
Mr A Riley

Date	Project number	Scale (@ A3)
30.10.21	J21-080	1 : 100

Drawn by	DRAWING NUMBER	REV
bl	P02	

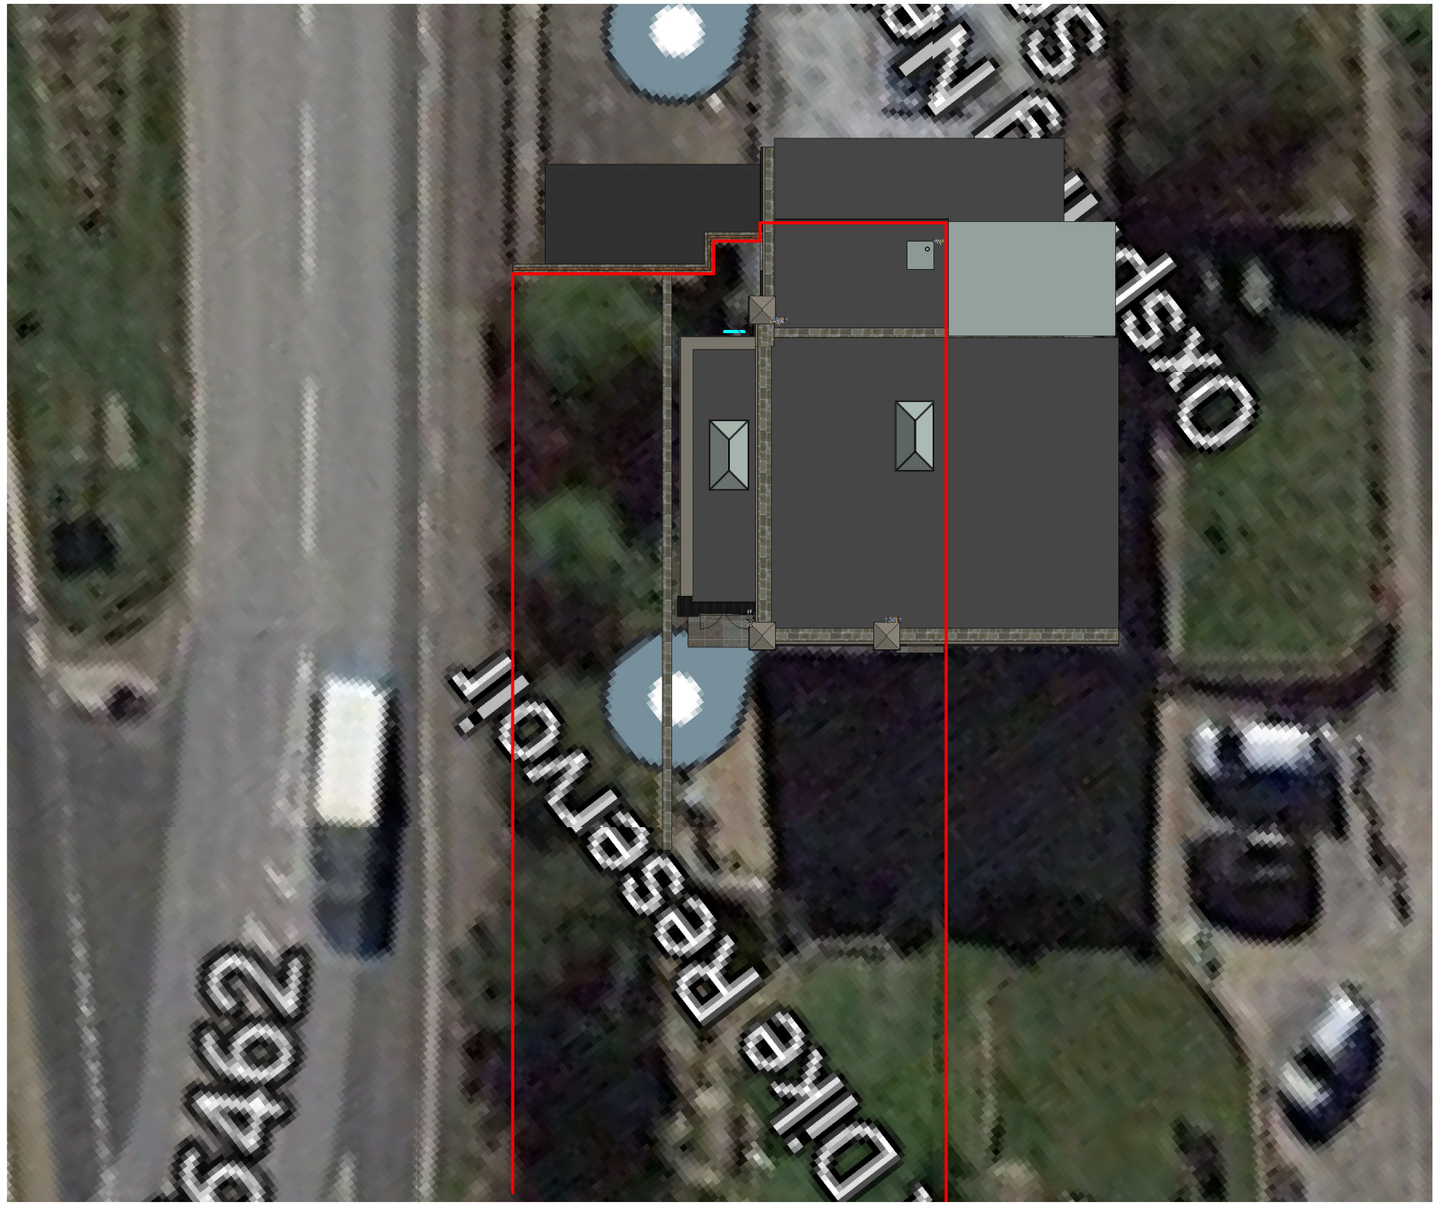

00 Site Plan - Proposed

1 : 200

NOTES
- Do not scale from this drawing.
- Due the nature of the project (existing property) dimensions may vary on site to those shown.
- The contractor and any specialist designers are responsible for checking all dimensions, tolerances etc before works commence or any materials are ordered / manafactured
- Any discrepancies to be reffered to the designer.
- Refer to structural engineers drawings for all structural elements. Structural elements denoted on this drawing are for information only.
- All dimensions are structural i.e. before plaster or other finishes unless stated therwise
-This drawing is copywright of Stonehouse Architectural Ltd and must not be reproduced without authorisation.

STONEHOUSE & CO
ARCHITECTURAL DESIGN

T:07745 806369
E:ben@stonehouseandco.co.uk
W:www.stonehouseandco.co.uk

No.	Description	Date

PURPOSE OF ISSUE
Planning


PROJECT
1 Scout Dike Reservoir

SHEET
Proposed Sheet 1

CLIENT
Mr A Riley


Date	Project number	Scale (@ A3)
30.10.21	J21-080	1 : 200

Drawn by	DRAWING NUMBER	REV
bl	P10	

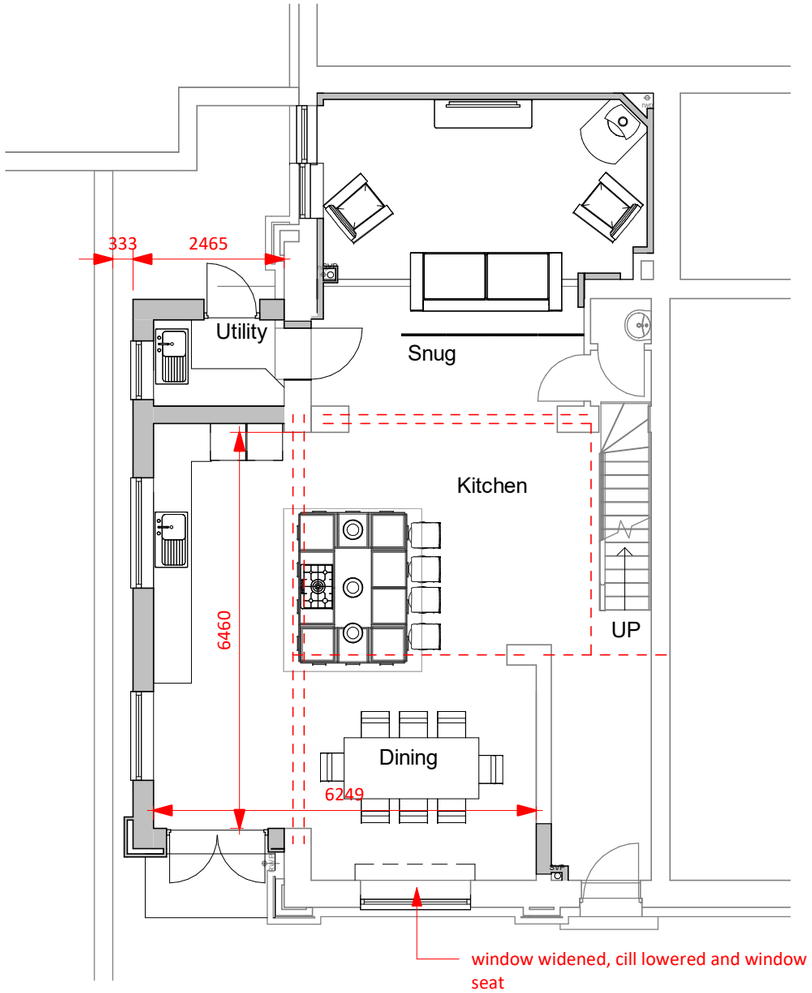

02b GF Proposed

1 : 100

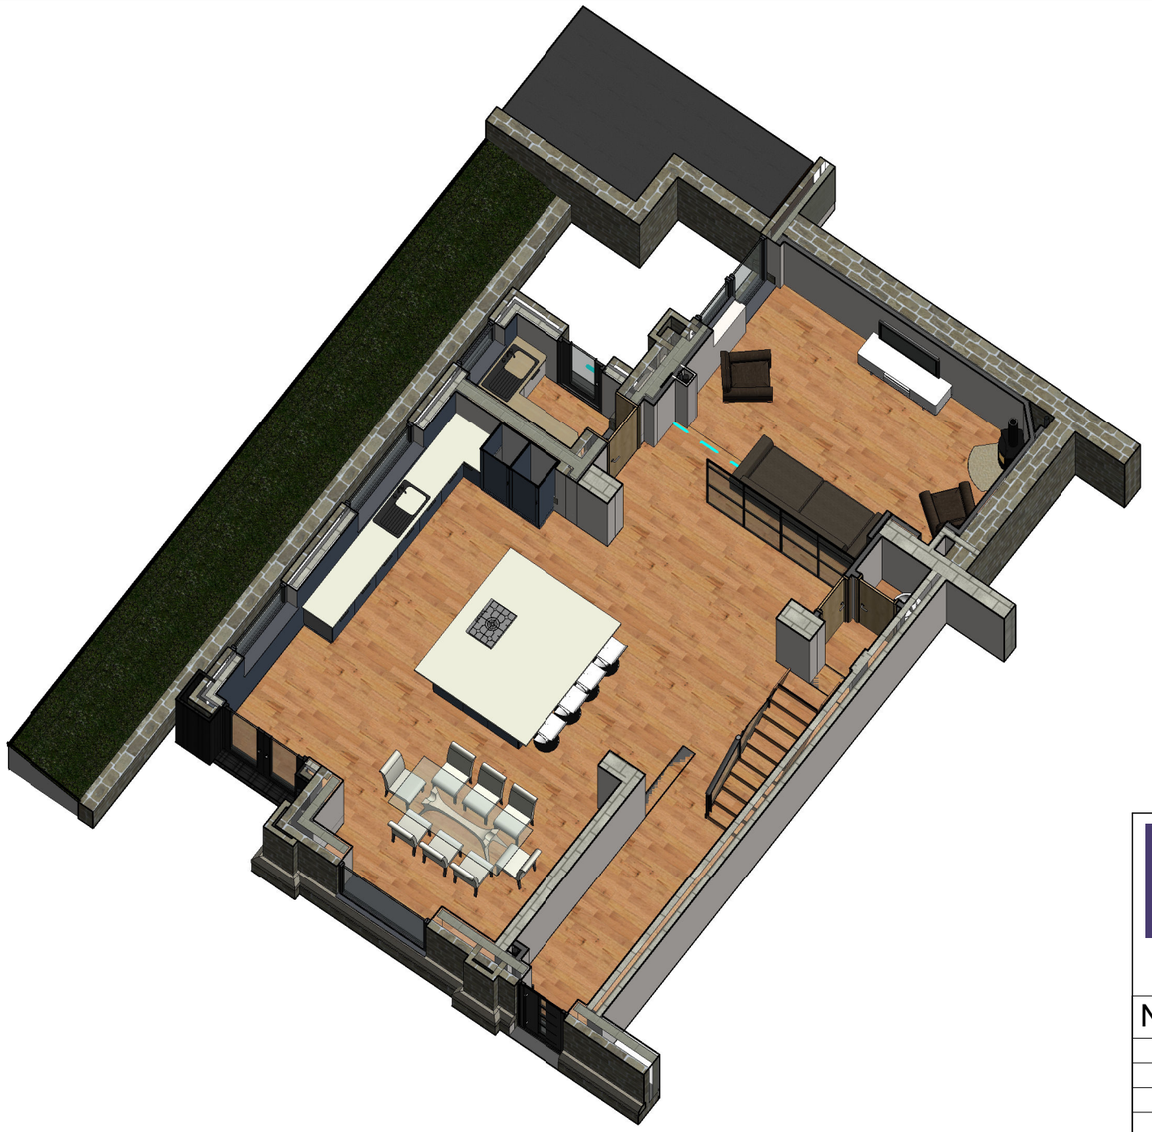





NOTES
- Do not scale from this drawing.
- Due the nature of the project (existing property) dimensions may vary on site to those shown.
- The contractor and any specialist designers are responsible for checking all dimensions, tolerances etc before works commence or any materials are ordered / manafactured
- Any discrepancies to be reffered to the designer.
- Refer to structural engineers drawings for all structural elements. Structural elements denoted on this drawing are for information only.
- All dimensions are structural i.e. before plaster or other finishes unless stated therwise
-This drawing is copywright of Stonehouse Architectural Ltd and must not be reproduced without authorisation.

STONEHOUSE & CO
ARCHITECTURAL DESIGN

T:07745 806369
E:ben@stonehouseandco.co.uk
W:www.stonehouseandco.co.uk

No.	Description	Date

PURPOSE OF ISSUE
Planning


PROJECT
1 Scout Dike Reservoir


SHEET
Proposed Sheet 2

CLIENT
Mr A Riley

Date	Project number	Scale (@ A3)
30.10.21	J21-080	1 : 100

Drawn by	DRAWING NUMBER	REV
Author	P11	

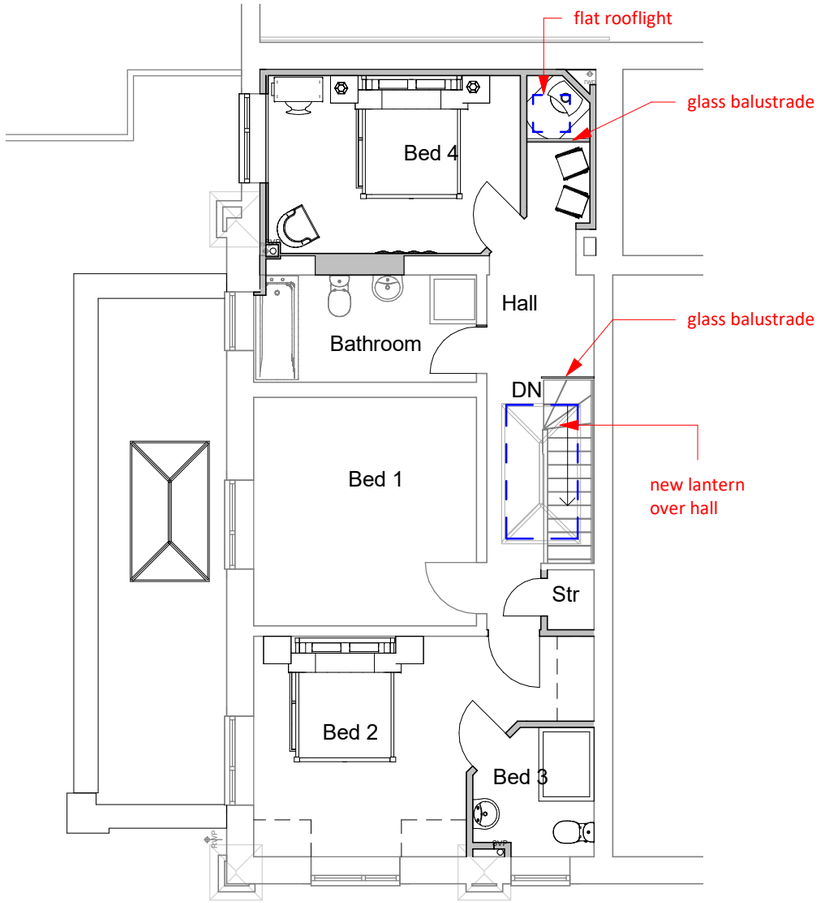

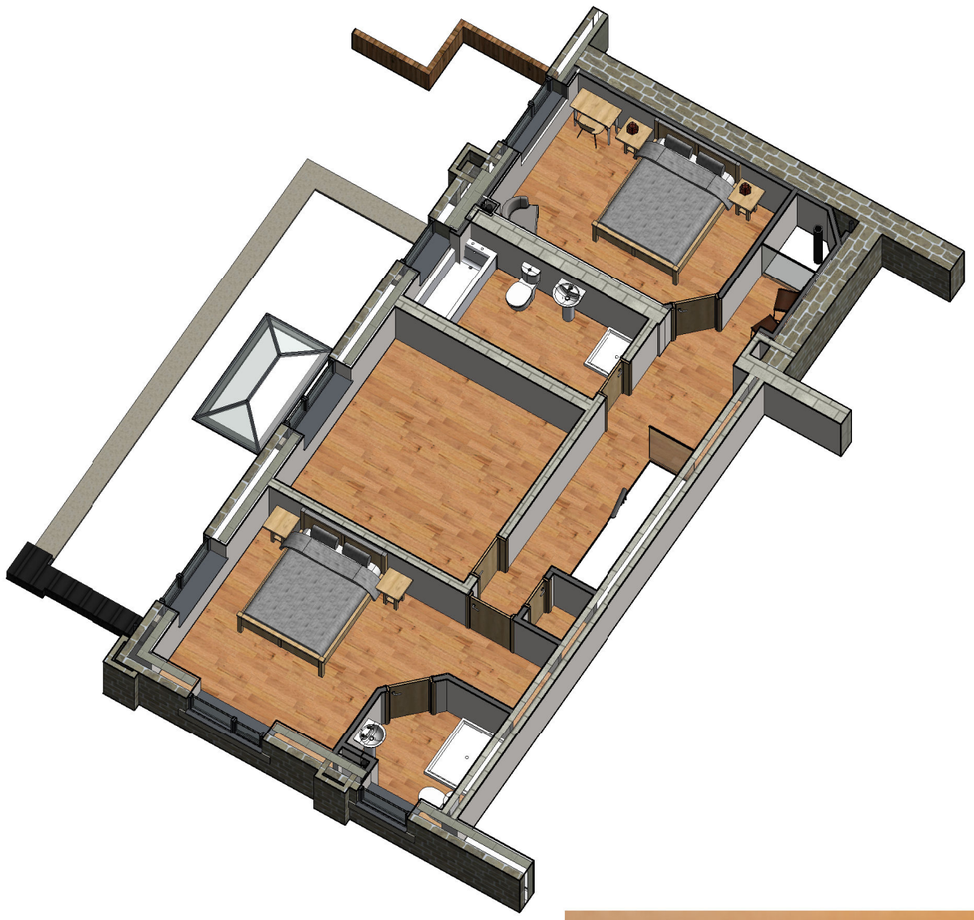

03b FF Proposed

1 : 100





NOTES
- Do not scale from this drawing.
- Due the nature of the project (existing property) dimensions may vary on site to those shown.
- The contractor and any specialist designers are responsible for checking all dimensions, tolerances etc before works commence or any materials are ordered / manafactured
- Any discrepancies to be reffered to the designer.
- Refer to structural engineers drawings for all structural elements. Structural elements denoted on this drawing are for information only.
- All dimensions are structural i.e. before plaster or other finishes unless stated therwise
-This drawing is copywright of Stonehouse Architectural Ltd and must not be reproduced without authorisation.

STONEHOUSE & CO
ARCHITECTURAL DESIGN

T:07745 806369
E:ben@stonehouseandco.co.uk
W:www.stonehouseandco.co.uk

No.	Description	Date

PURPOSE OF ISSUE
Planning

PROJECT
1 Scout Dike Reservoir


SHEET
Proposed Sheet 3

CLIENT
Mr A Riley


Date	Project number	Scale (@ A3)
30.10.21	J21-080	1 : 100

Drawn by	DRAWING NUMBER	REV
bl	P12	

NOTES
- Do not scale from this drawing.
- Due the nature of the project (existing property) dimensions may vary on site to those shown.
- The contractor and any specialist designers are responsible for checking all dimensions, tolerances etc before works commence or any materials are ordered / manafactured
- Any discrepancies to be reffered to the designer.
- Refer to structural engineers drawings for all structural elements. Structural elements denoted on this drawing are for information only.
- All dimensions are structural i.e. before plaster or other finishes unless stated therwise
-This drawing is copywright of Stonehouse Architectural Ltd and must not be reproduced without authorisation.

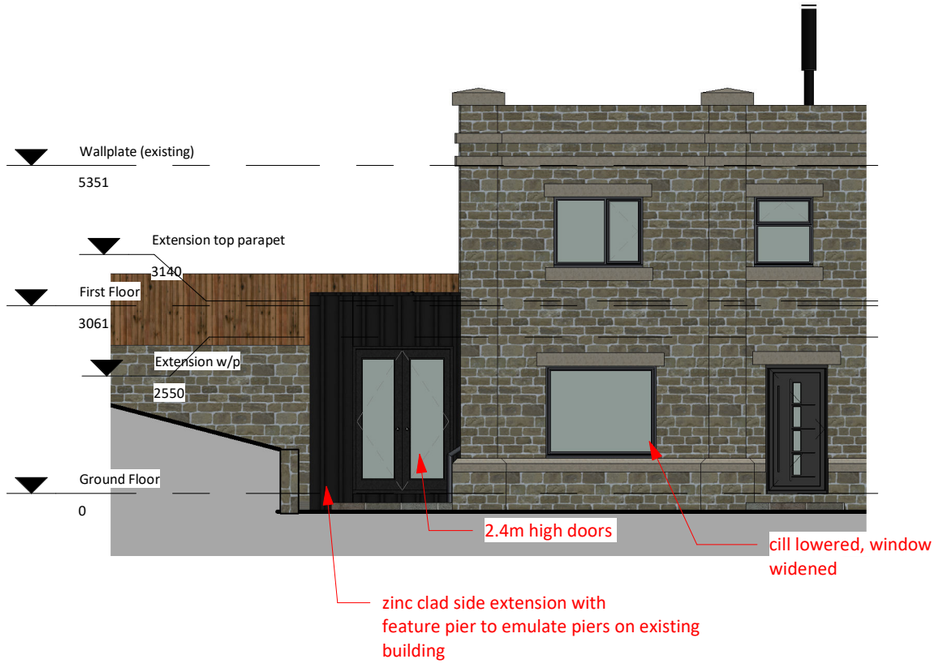

11 Front Proposed
1 : 100

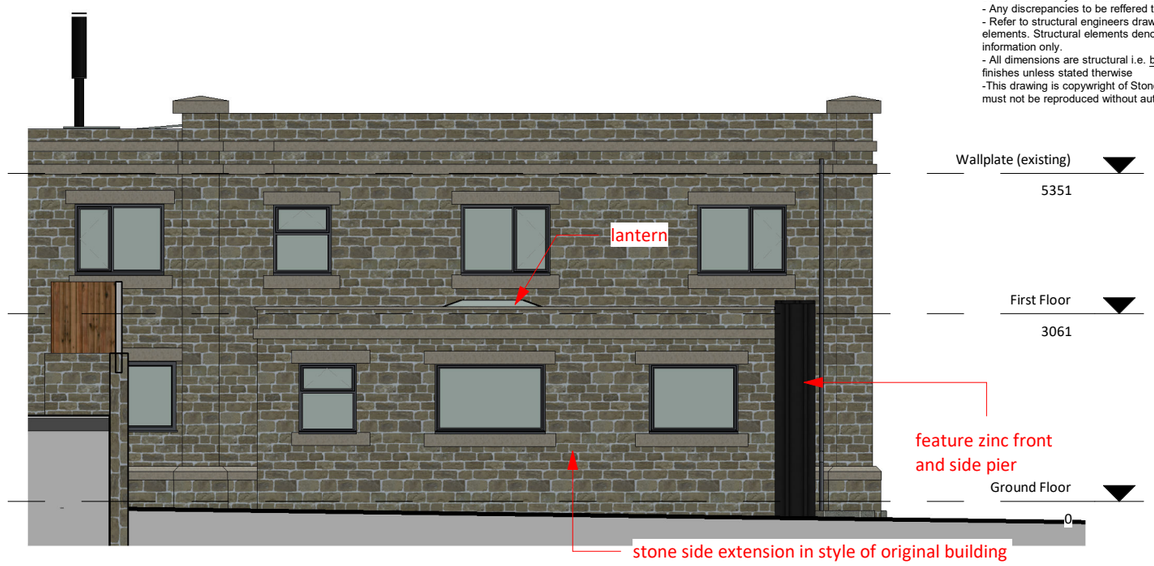

11 Side 2 Proposed
1 : 100

STONEHOUSE & CO
ARCHITECTURAL DESIGN
T:07745 806369
E:ben@stonehouseandco.co.uk
W:www.stonehouseandco.co.uk

No.	Description	Date

PURPOSE OF ISSUE
Planning


PROJECT
1 Scout Dike Reservoir

SHEET
Proposed Sheet 4

CLIENT
Mr A Riley

Date	Project number	Scale (@ A3)
30.10.21	J21-080	1 : 100

Drawn by	DRAWING NUMBER	REV
bl	P13	

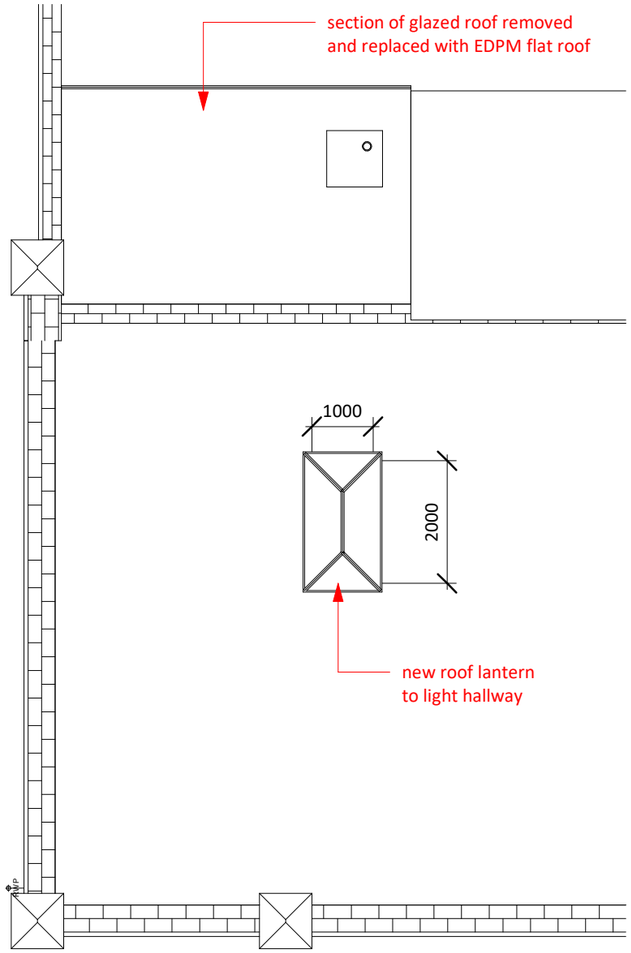

04b Roof - Proposed

1 : 100



I3 Front Isometric



NOTES
- Do not scale from this drawing.
- Due the nature of the project (existing property) dimensions may vary on site to those shown.
- The contractor and any specialist designers are responsible for checking all dimensions, tolerances etc before works commence or any materials are ordered / manafactured
- Any discrepancies to be reffered to the designer.
- Refer to structural engineers drawings for all structural elements. Structural elements denoted on this drawing are for information only.
- All dimensions are structural i.e. before plaster or other finishes unless stated therwise
-This drawing is copywright of Stonehouse Architectural Ltd and must not be reproduced without authorisation.

STONEHOUSE & CO
ARCHITECTURAL DESIGN

T:07745 806369
E:ben@stonehouseandco.co.uk
W:www.stonehouseandco.co.uk

No.	Description	Date

PURPOSE OF ISSUE
Planning


PROJECT
1 Scout Dike Reservoir

SHEET
Proposed Sheet 5

CLIENT
Mr A Riley

Date	Project number	Scale (@ A3)
30.10.21	J21-080	1 : 100

Drawn by	DRAWING NUMBER	REV
bl	P14	

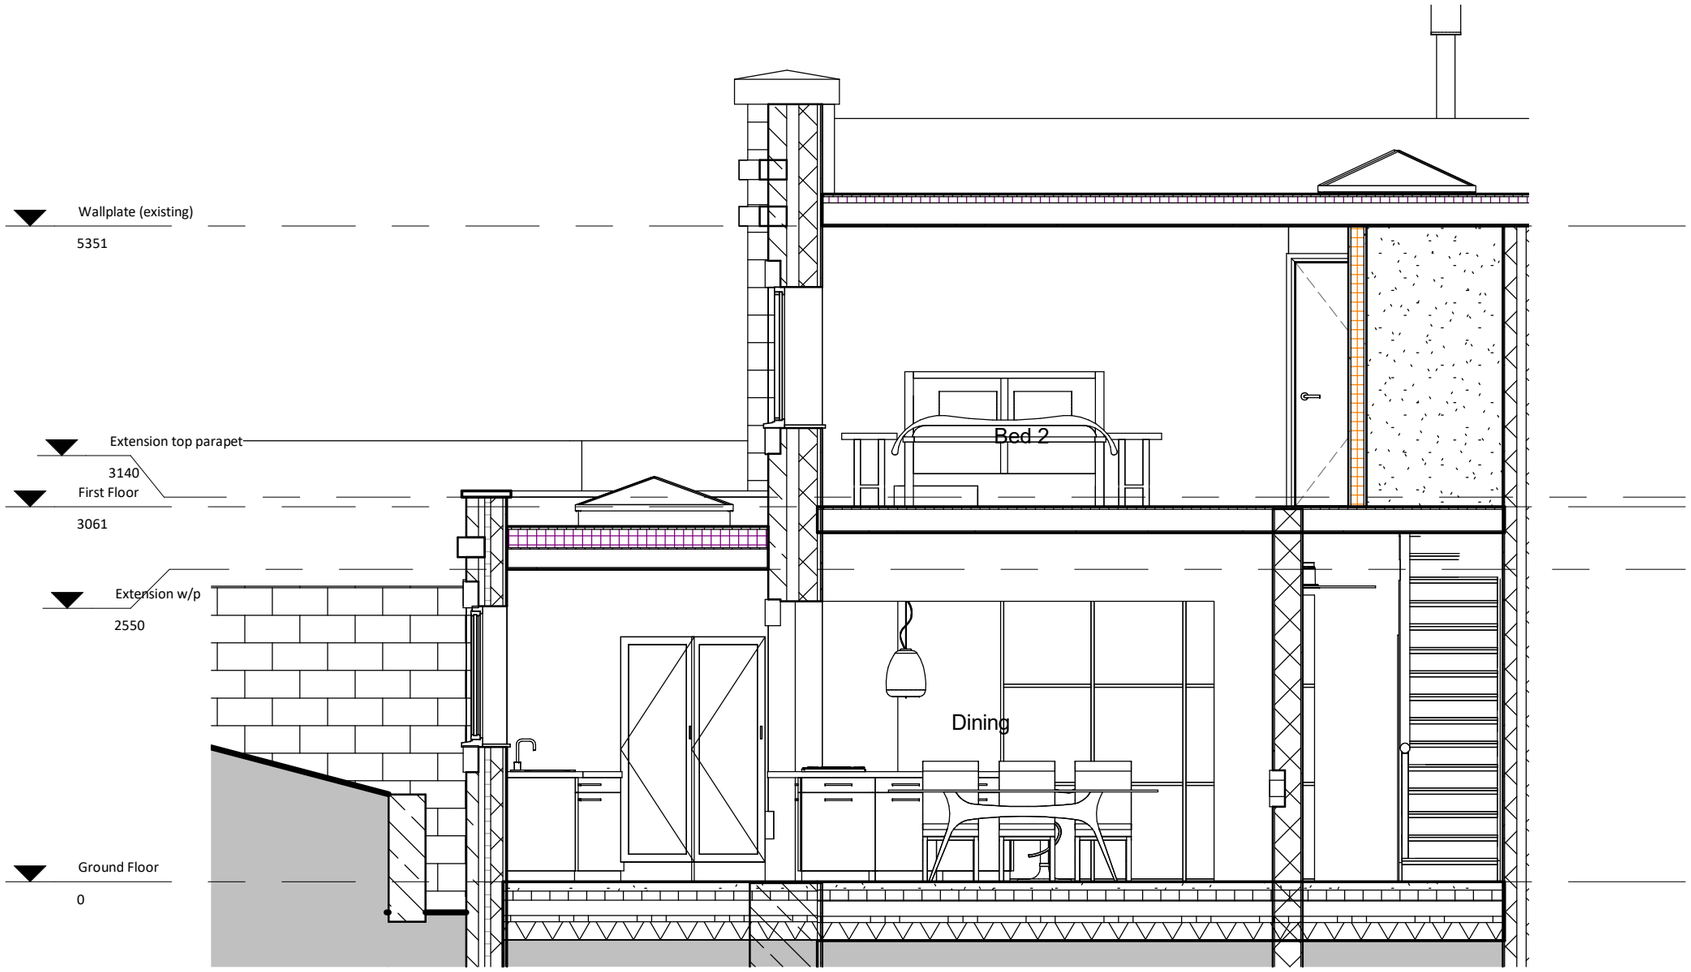

Proposed Section Through Extn

1 : 50

NOTES
- Do not scale from this drawing.
- Due the nature of the project (existing property) dimensions may vary on site to those shown.
- The contractor and any specialist designers are responsible for checking all dimensions, tolerances etc before works commence or any materials are ordered / manafactured
- Any discrepancies to be reffered to the designer.
- Refer to structural engineers drawings for all structural elements. Structural elements denoted on this drawing are for information only.
- All dimensions are structural i.e. before plaster or other finishes unless stated therwise
-This drawing is copywright of Stonehouse Architectural Ltd and must not be reproduced without authorisation.

STONEHOUSE & CO
ARCHITECTURAL DESIGN

T:07745 806369
E:ben@stonehouseandco.co.uk
W:www.stonehouseandco.co.uk

No.	Description	Date

PURPOSE OF ISSUE
Planning

PROJECT
1 Scout Dike Reservoir


SHEET
Proposed Sheet 6

CLIENT
Mr A Riley

Date	Project number	Scale (@ A3)
30.10.21	J21-080	1 : 50

Drawn by	DRAWING NUMBER	REV
bl	P15	

NOTES
- Do not scale from this drawing.
- Due the nature of the project (existing property) dimensions may vary on site to those shown.
- The contractor and any specialist designers are responsible for checking all dimensions, tolerances etc before works commence or any materials are ordered / manafactured
- Any discrepancies to be reffered to the designer.
- Refer to structural engineers drawings for all structural elements. Structural elements denoted on this drawing are for information only.
- All dimensions are structural i.e. before plaster or other finishes unless stated therwise
-This drawing is copywright of Stonehouse Architectural Ltd and must not be reproduced without authorisation.

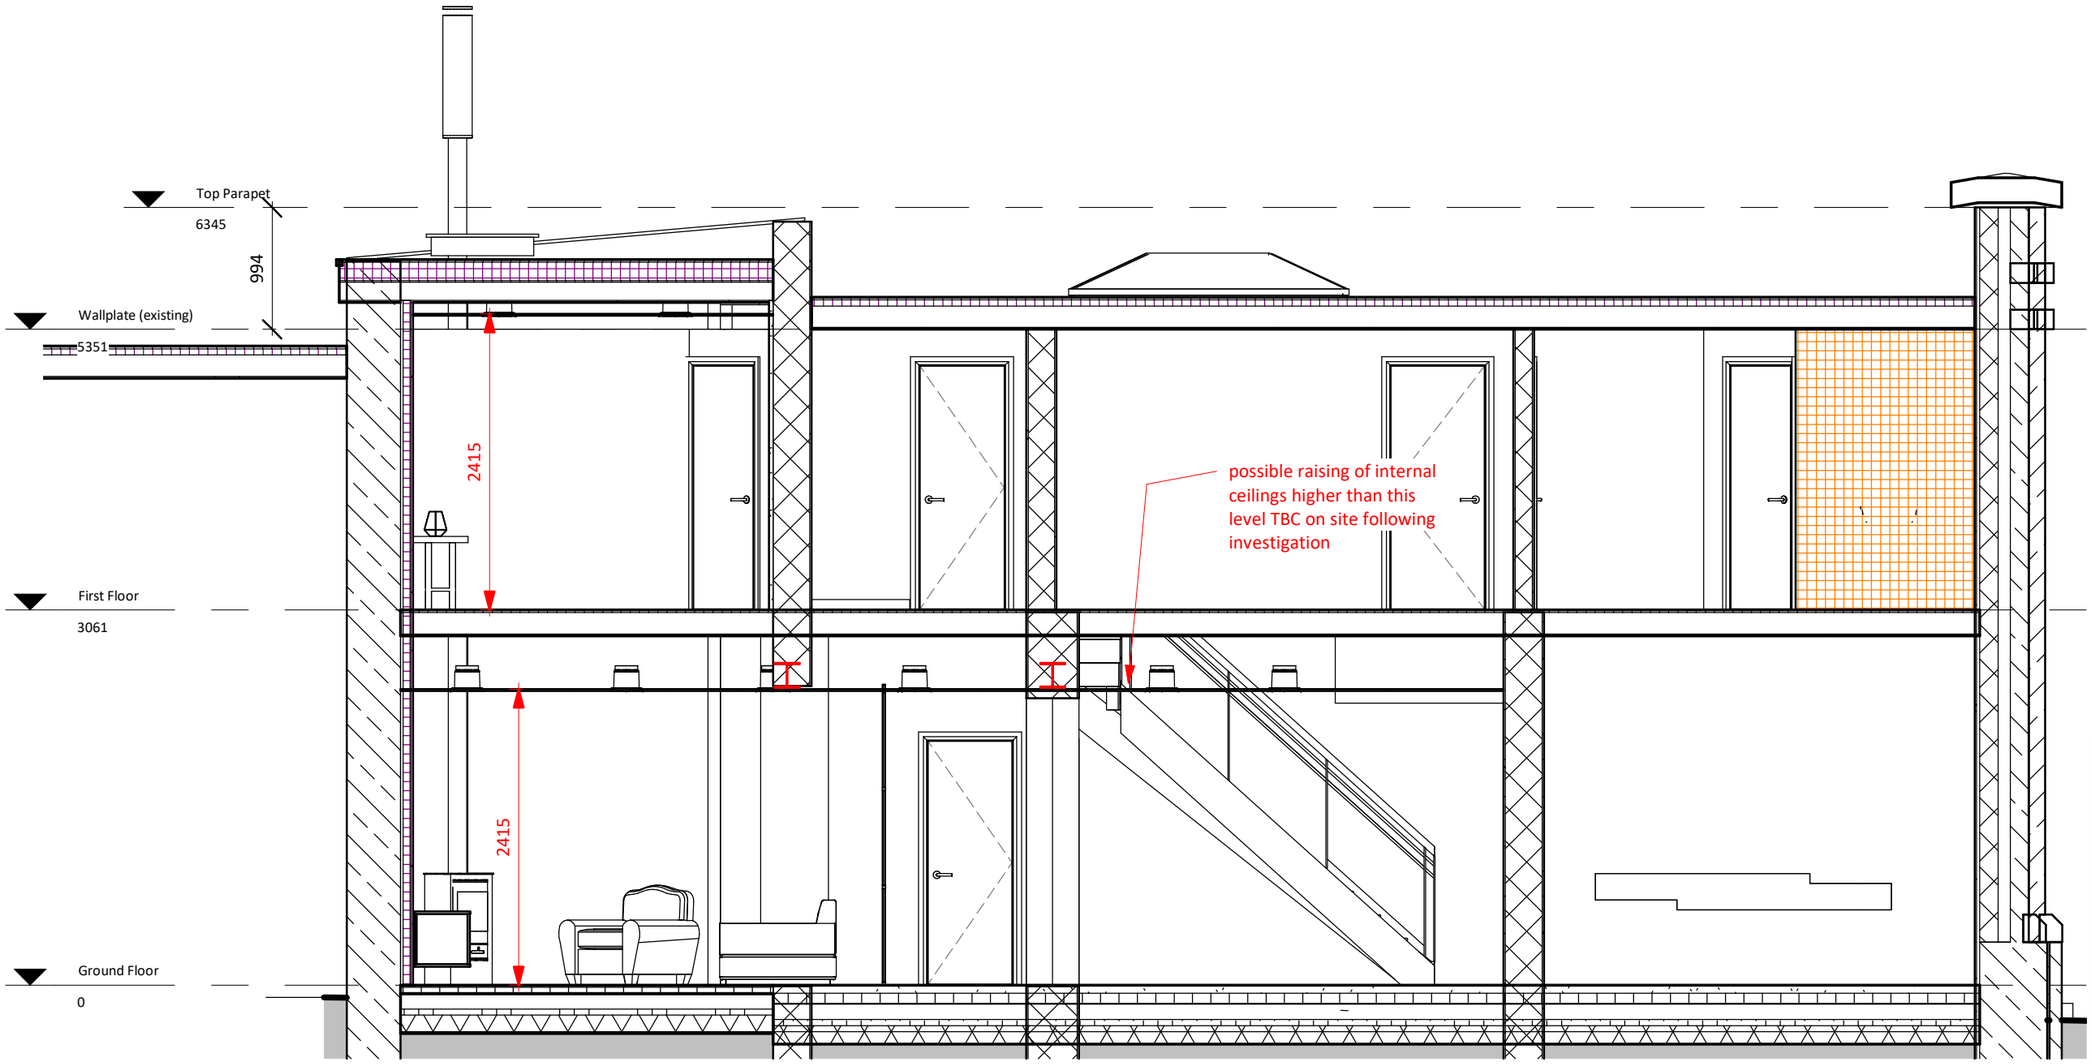

Proposed Long Section
1 : 50

STONEHOUSE & CO
ARCHITECTURAL DESIGN
T:07745 806369
E:ben@stonehouseandco.co.uk
W:www.stonehouseandco.co.uk

No.	Description	Date

PURPOSE OF ISSUE
Planning

PROJECT
1 Scout Dike Reservoir

SHEET
Proposed Sheet 7

CLIENT
Mr A Riley

Date	Project number	Scale (@ A3)
30.10.21	J21-080	1 : 50

Drawn by	DRAWING NUMBER	REV
bl	P16	