
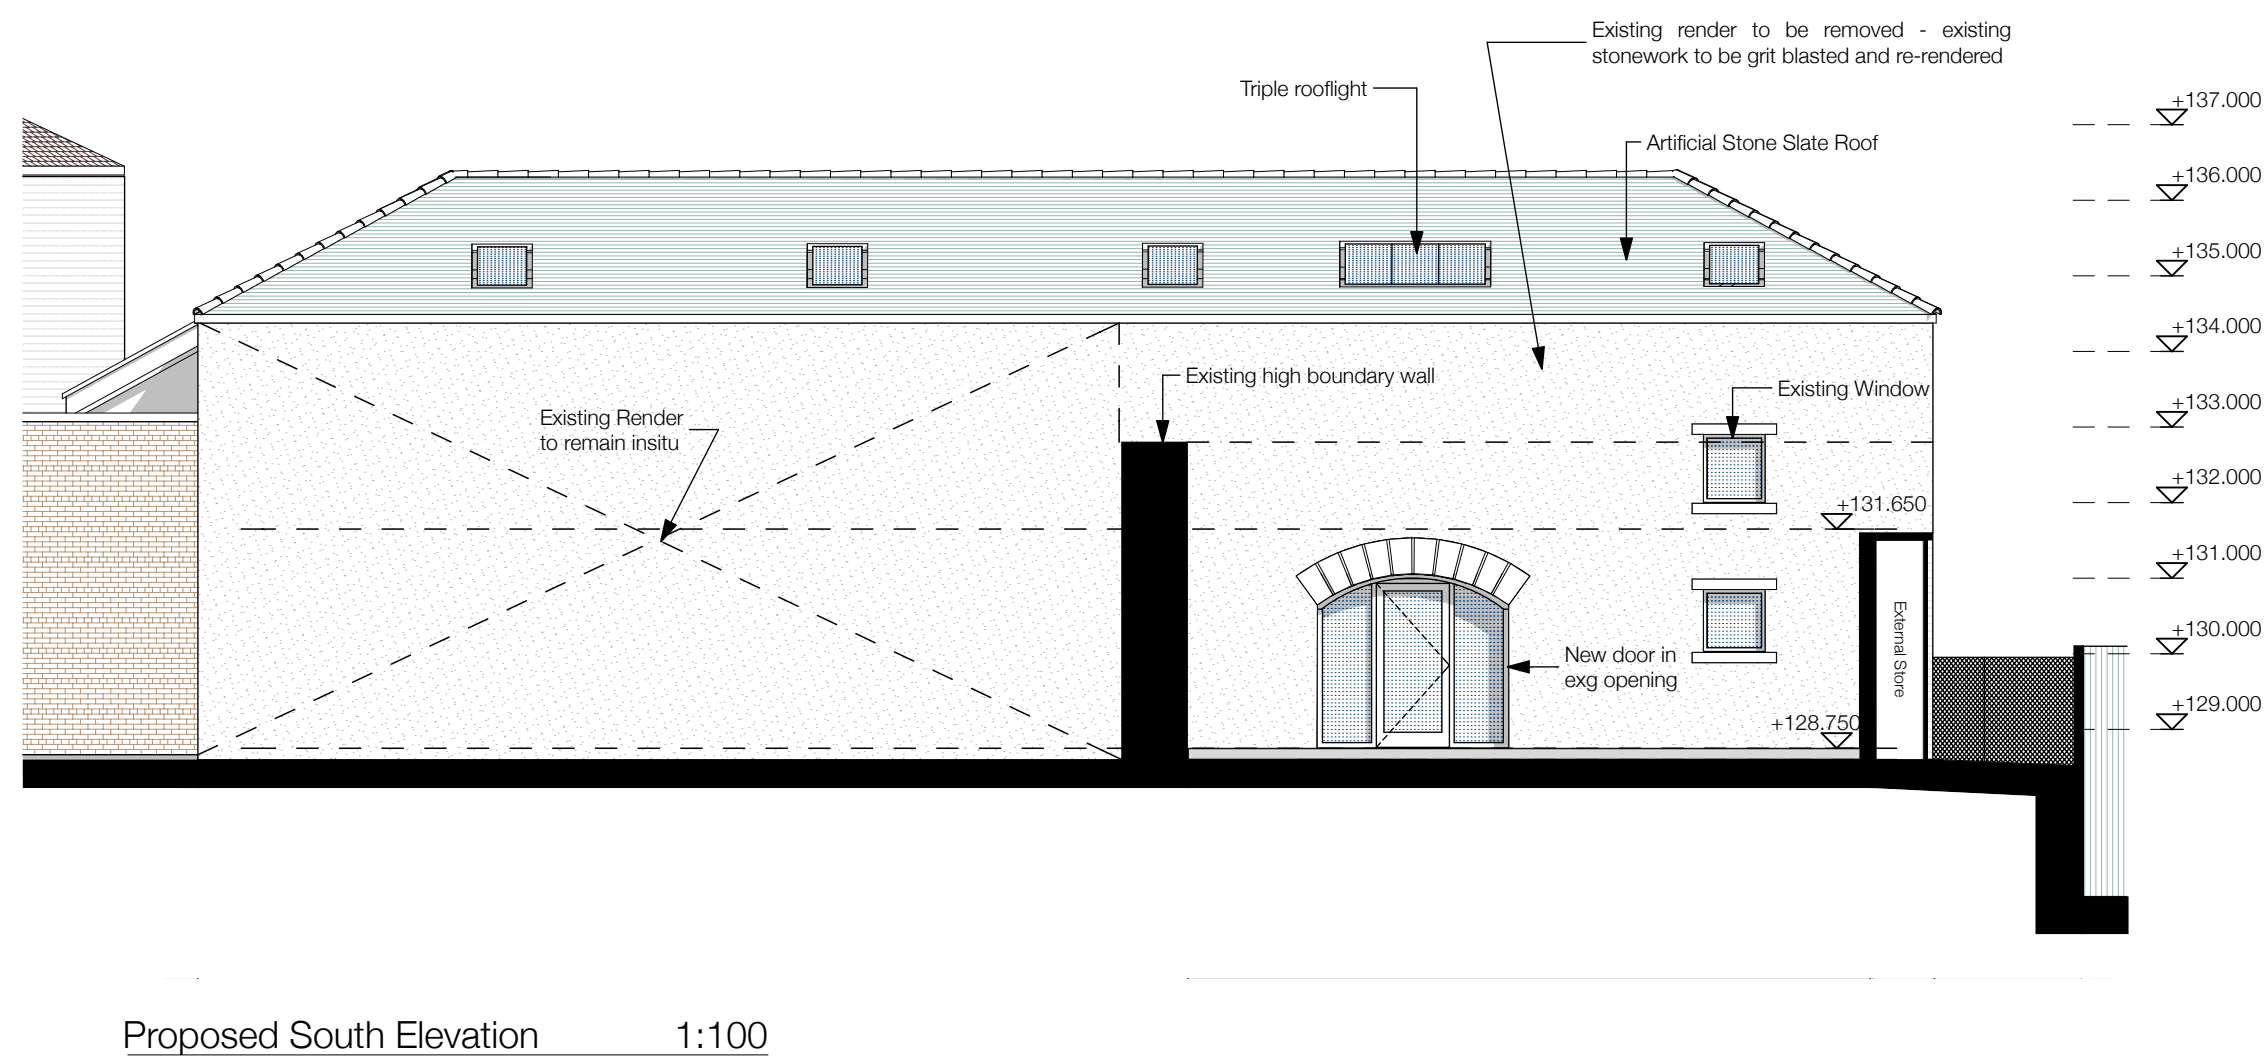
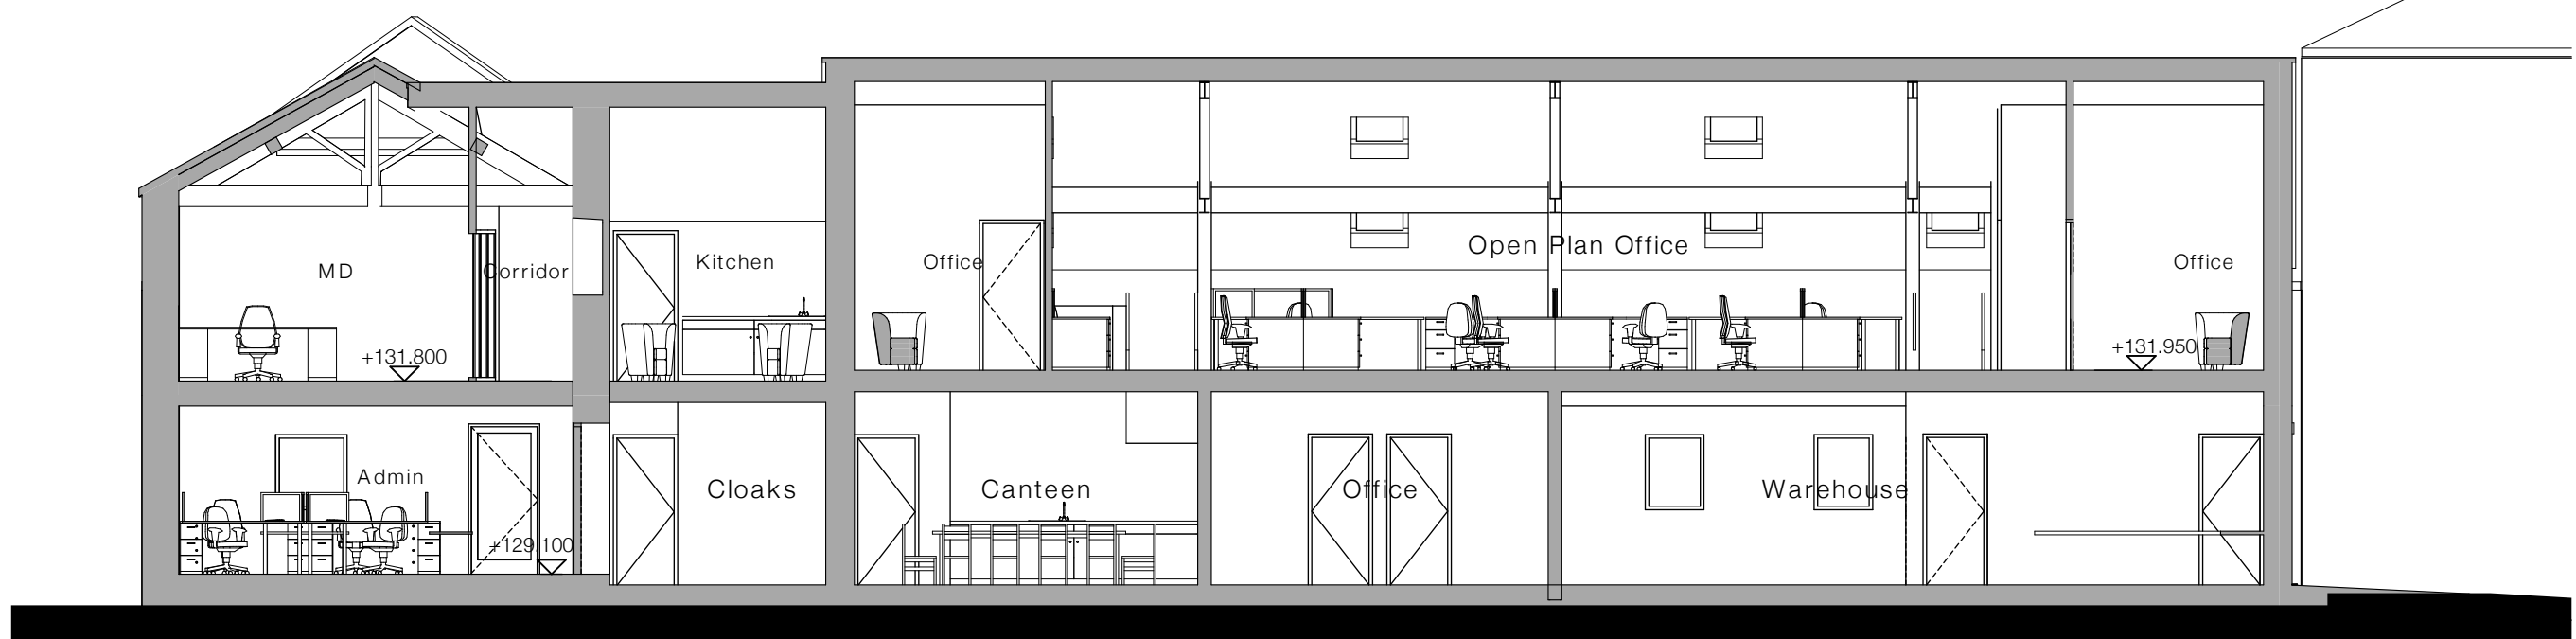
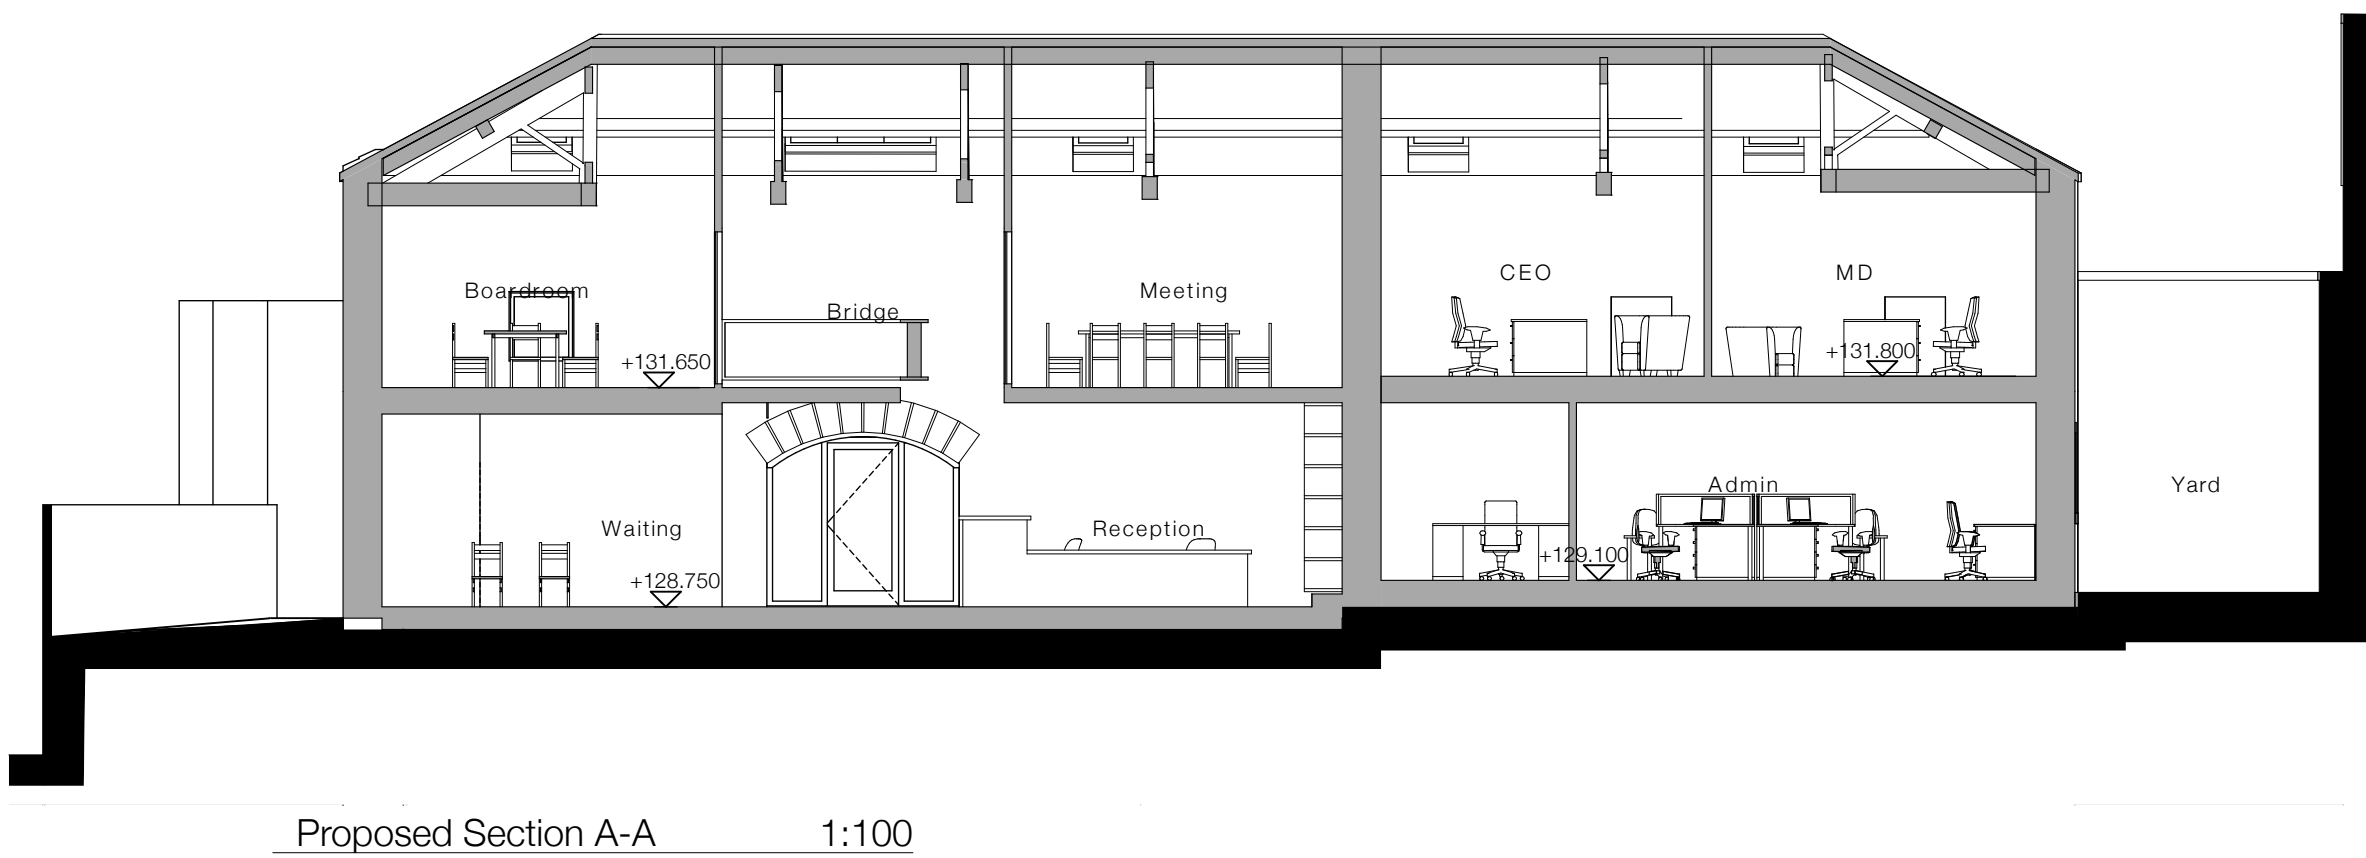


Notes

Do not scale from drawing, use figured dimensions only.
All dimensions must be checked and verified on site prior to commencement of work and architect to be notified of any discrepancies.
This drawing is intended to permit overall scheme proposals only and cannot be used for construction purposes without further information.

Rev	Drawn	Checked	Date
A	MUN		11.6.15

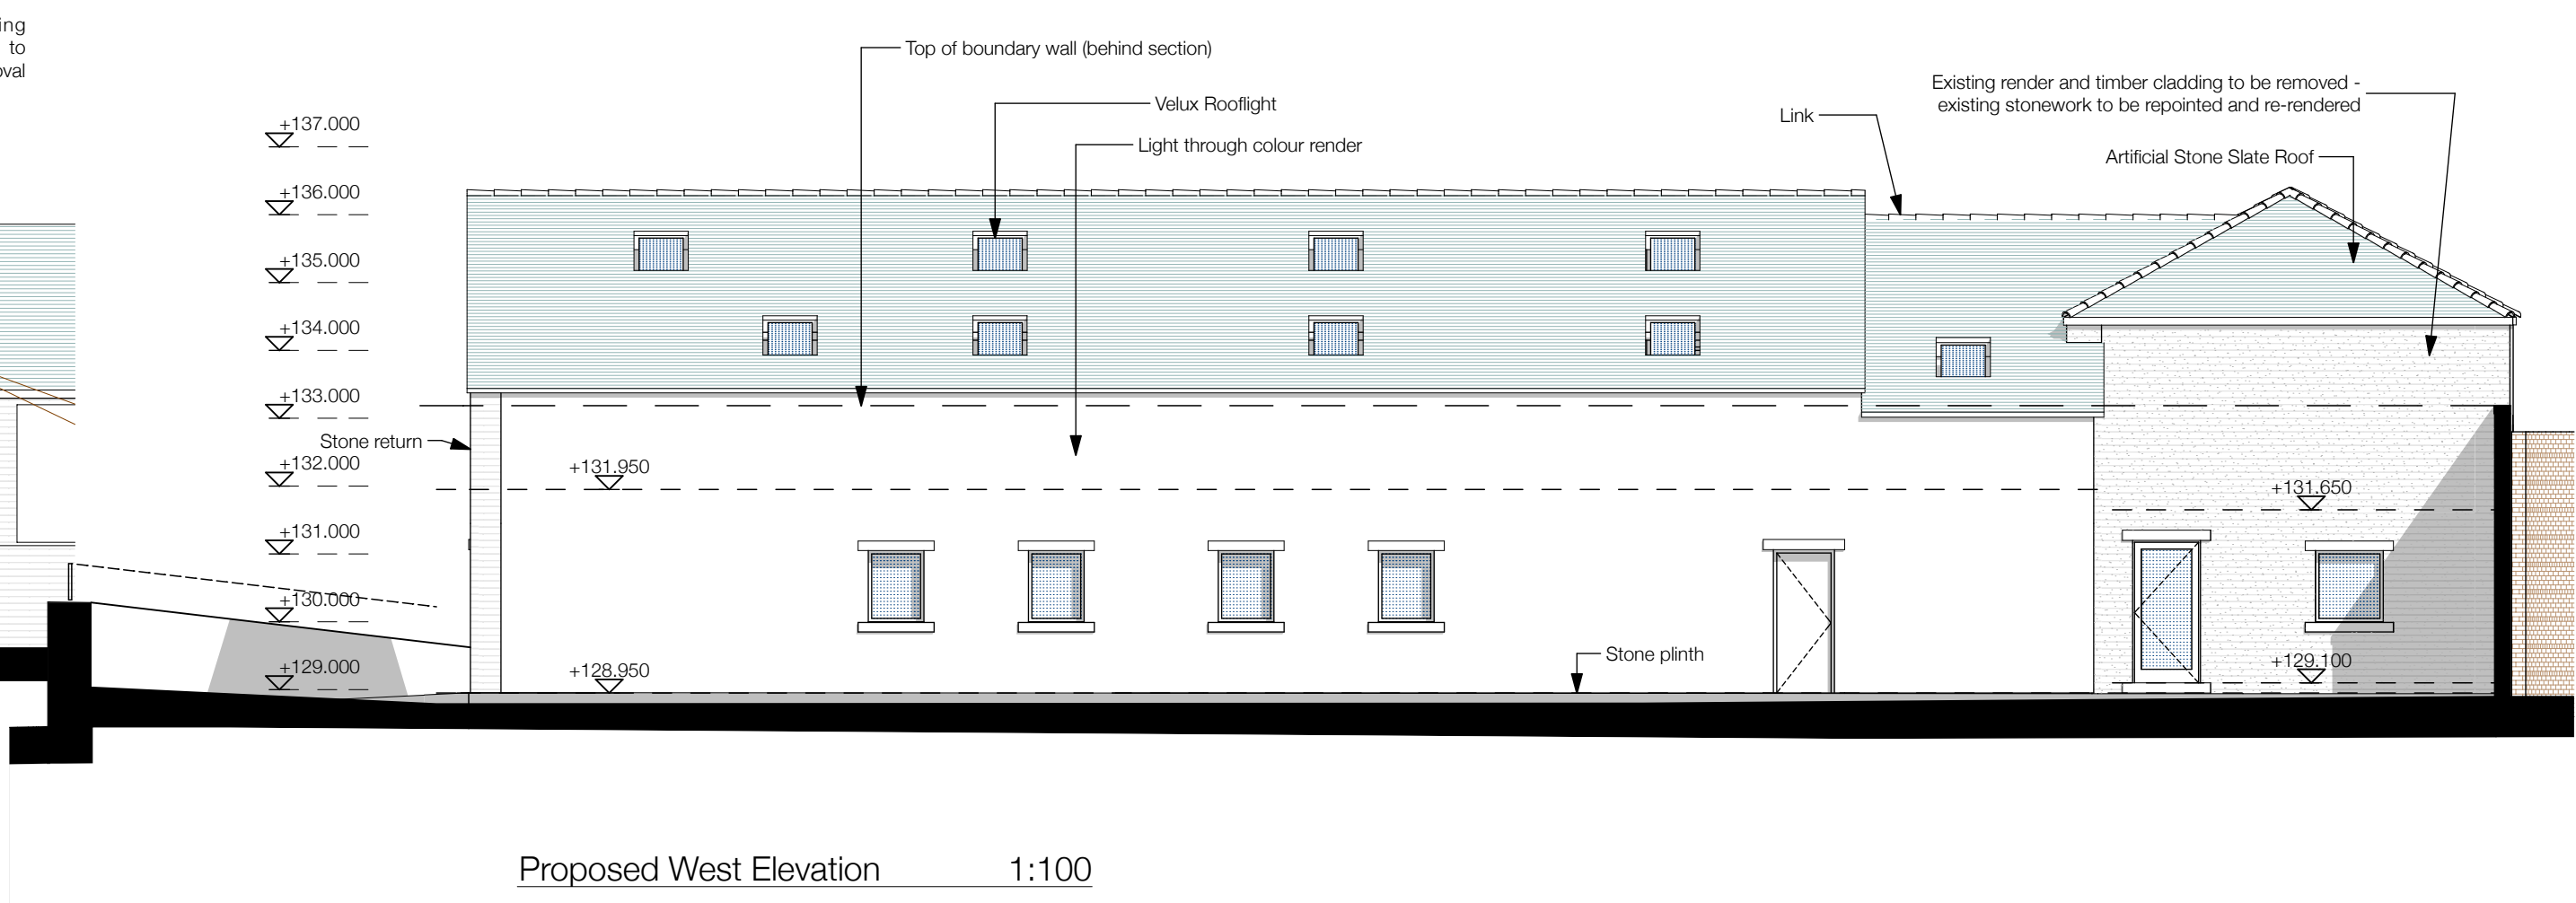

Job Title	New Offices - 88-90 High Street, Dodworth, Barnsley, S75 3RQ
Client	1st Horizon Surveying & Engineering
Status	Sketch Scheme
Company	AD
Drawing	Proposed Elevations & Sections
Scale [A1]	1:100
Date	Feb 2015
Drawn	MUN
Checked	
Drawing No.	2993(0)-J07
Revision	A

ONE17
DESIGN

THE DYEHOUSE, ARMITAGE BRIDGE
HUDDERSFIELD, WEST YORKS HD4 7PD

TEL 01484 668 000 FAX 01484 668 001
E SOLUTIONS@ONE17DESIGN.COM

WWW.ONE17DESIGN.COM