FRONT ELEVATION

SIDE ELEVATION

REAR ELEVATION

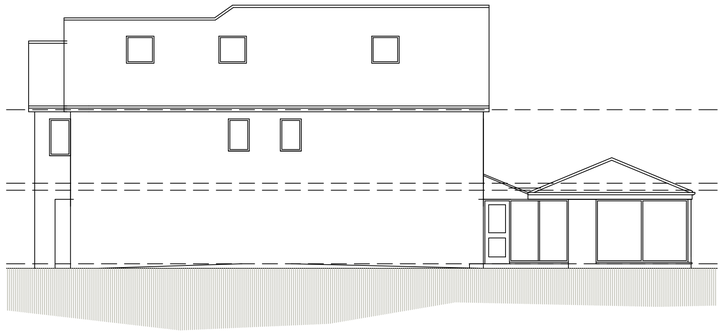

SIDE ELEVATION

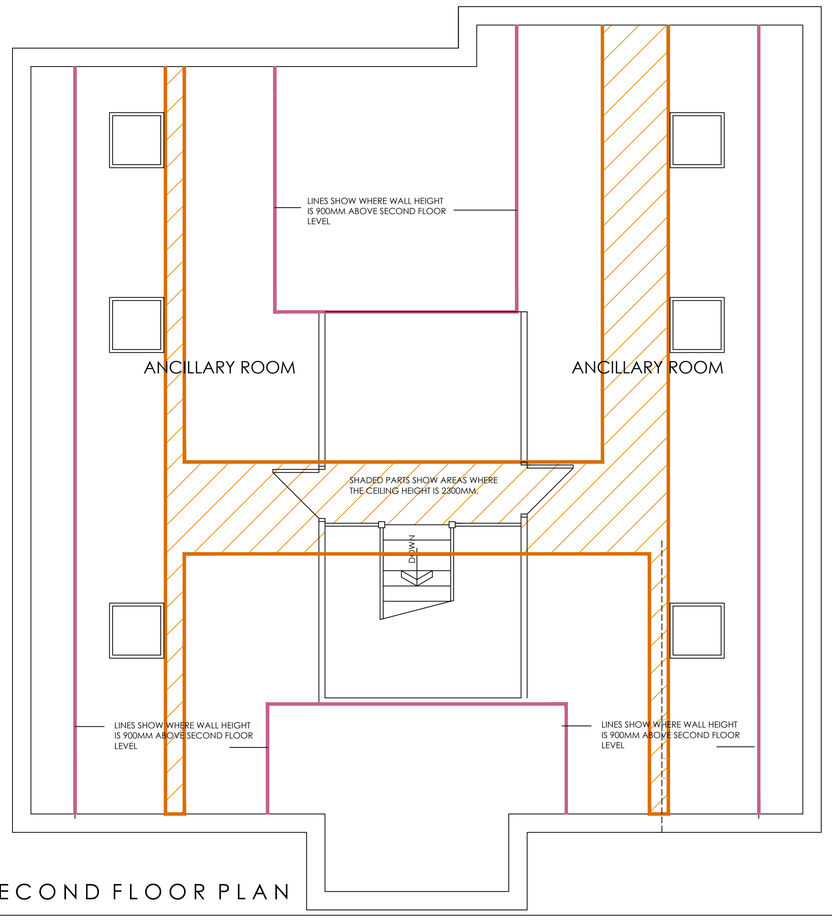

SECOND FLOOR PLAN

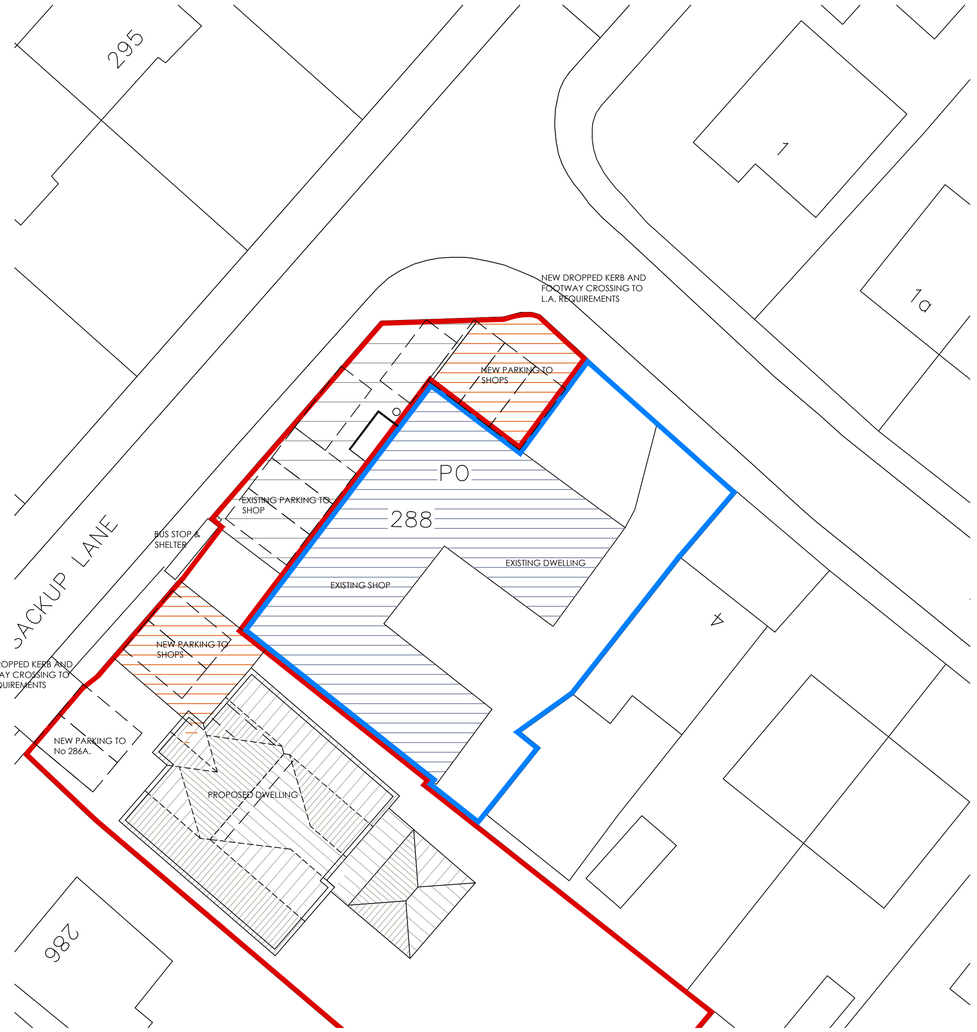

SITE PLAN

SCALE 1:200

LOCATION PLAN

SCALE 1:1250

White Agus PARTNERSHIP
ARCHITECTURAL SERVICES

OFFICE ONE,
34 VICTORIA ROAD,
BARNSLEY,
S70 2BU

Phone: 01226 208482
Email: info@whiteaguspartnership.co.uk
Web: www.whiteaguspartnership.co.uk

Project.	Client.		
PROPOSED DWELLING & RETAIL UNITS AT 286A SACKUP LANE, STAINCROSS, BARNSLEY S75 5BA	MRS RAJBIR BAINES		
Drawing Title. SECOND FLOOR PLAN & ELEVATIONS	Date. SEPT 2018	Scale. 1:50 & 1:100 @ A1	
	Ref. 17-198	Dwg. No. 05	Rev. E

Date	Suffix	Description	Date	Suffix	Description
07-11-18	A	GENERAL REVISIONS			
14-01-19	B	REVISED TO CLIENTS REQUIREMENTS			
13-03-19	C	REVISED FOLLOWING MEETING WITH P.O.			
29-03-19	D	EXTERNAL MATERIALS ADDED			
01-04-19	E	QUOINS REMOVED AS DEMANDED BY P.O.			