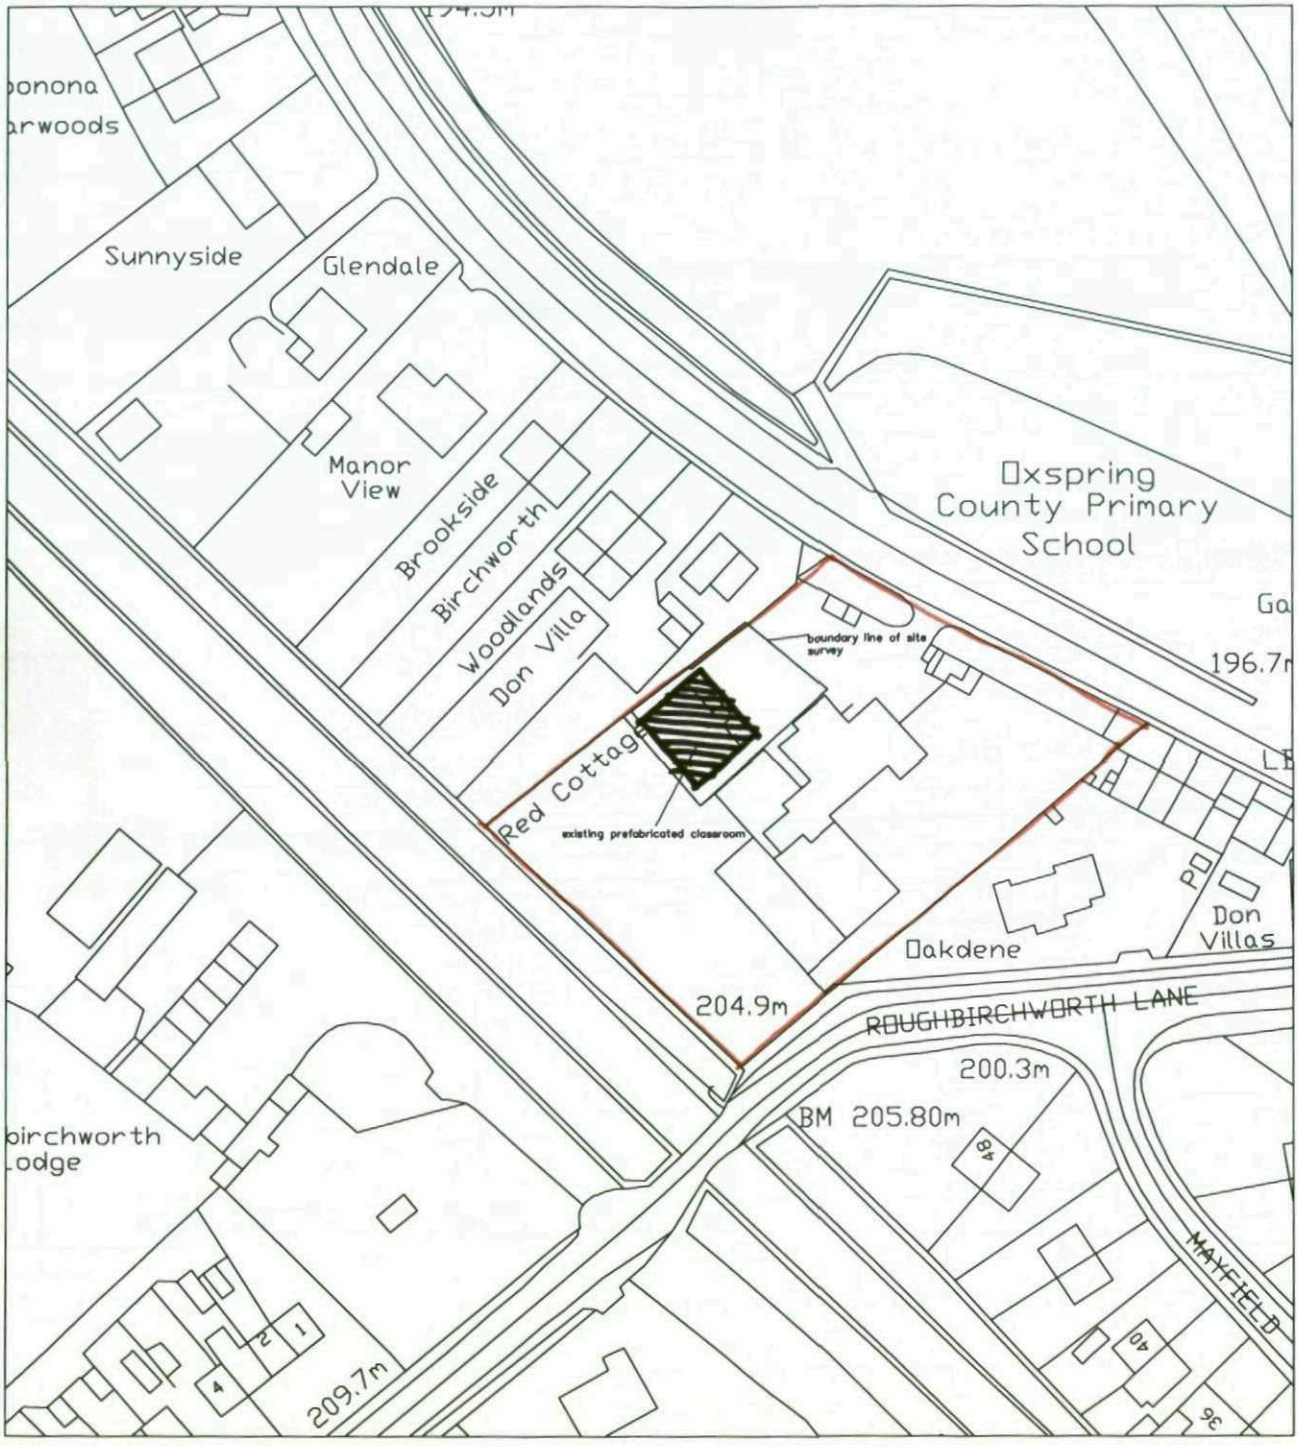


BARNSLEY
Metropolitan Borough Council

Property & Procurement
Alan White
Assistant Executive Director
Springfield House, Springfield St
Barnsley S70 6HH
Tel. 01226 774300
Fax. 01226 774399

PROJECT: Oxspring Primary School Sheffield Road Oxpsring		DRAWING: Proposed Classroom Extension	
Drawn: AR	Date: Nov 2008	Scale: 1:1250	
Project Code: ED1991	Drawing No.: OS1	Revision: –	