Notes:

Planning drawings, not to be used for construction or building regulation purposes

0 20m

Revision:

Revision List:


Project Name: Racecommon Quarry

Drawing Title: Site & Landscape Plan

Drawing Number: 1014/TP/003

Scale at A1: 1:250 (1:500@A3)

Date: 24.07.09

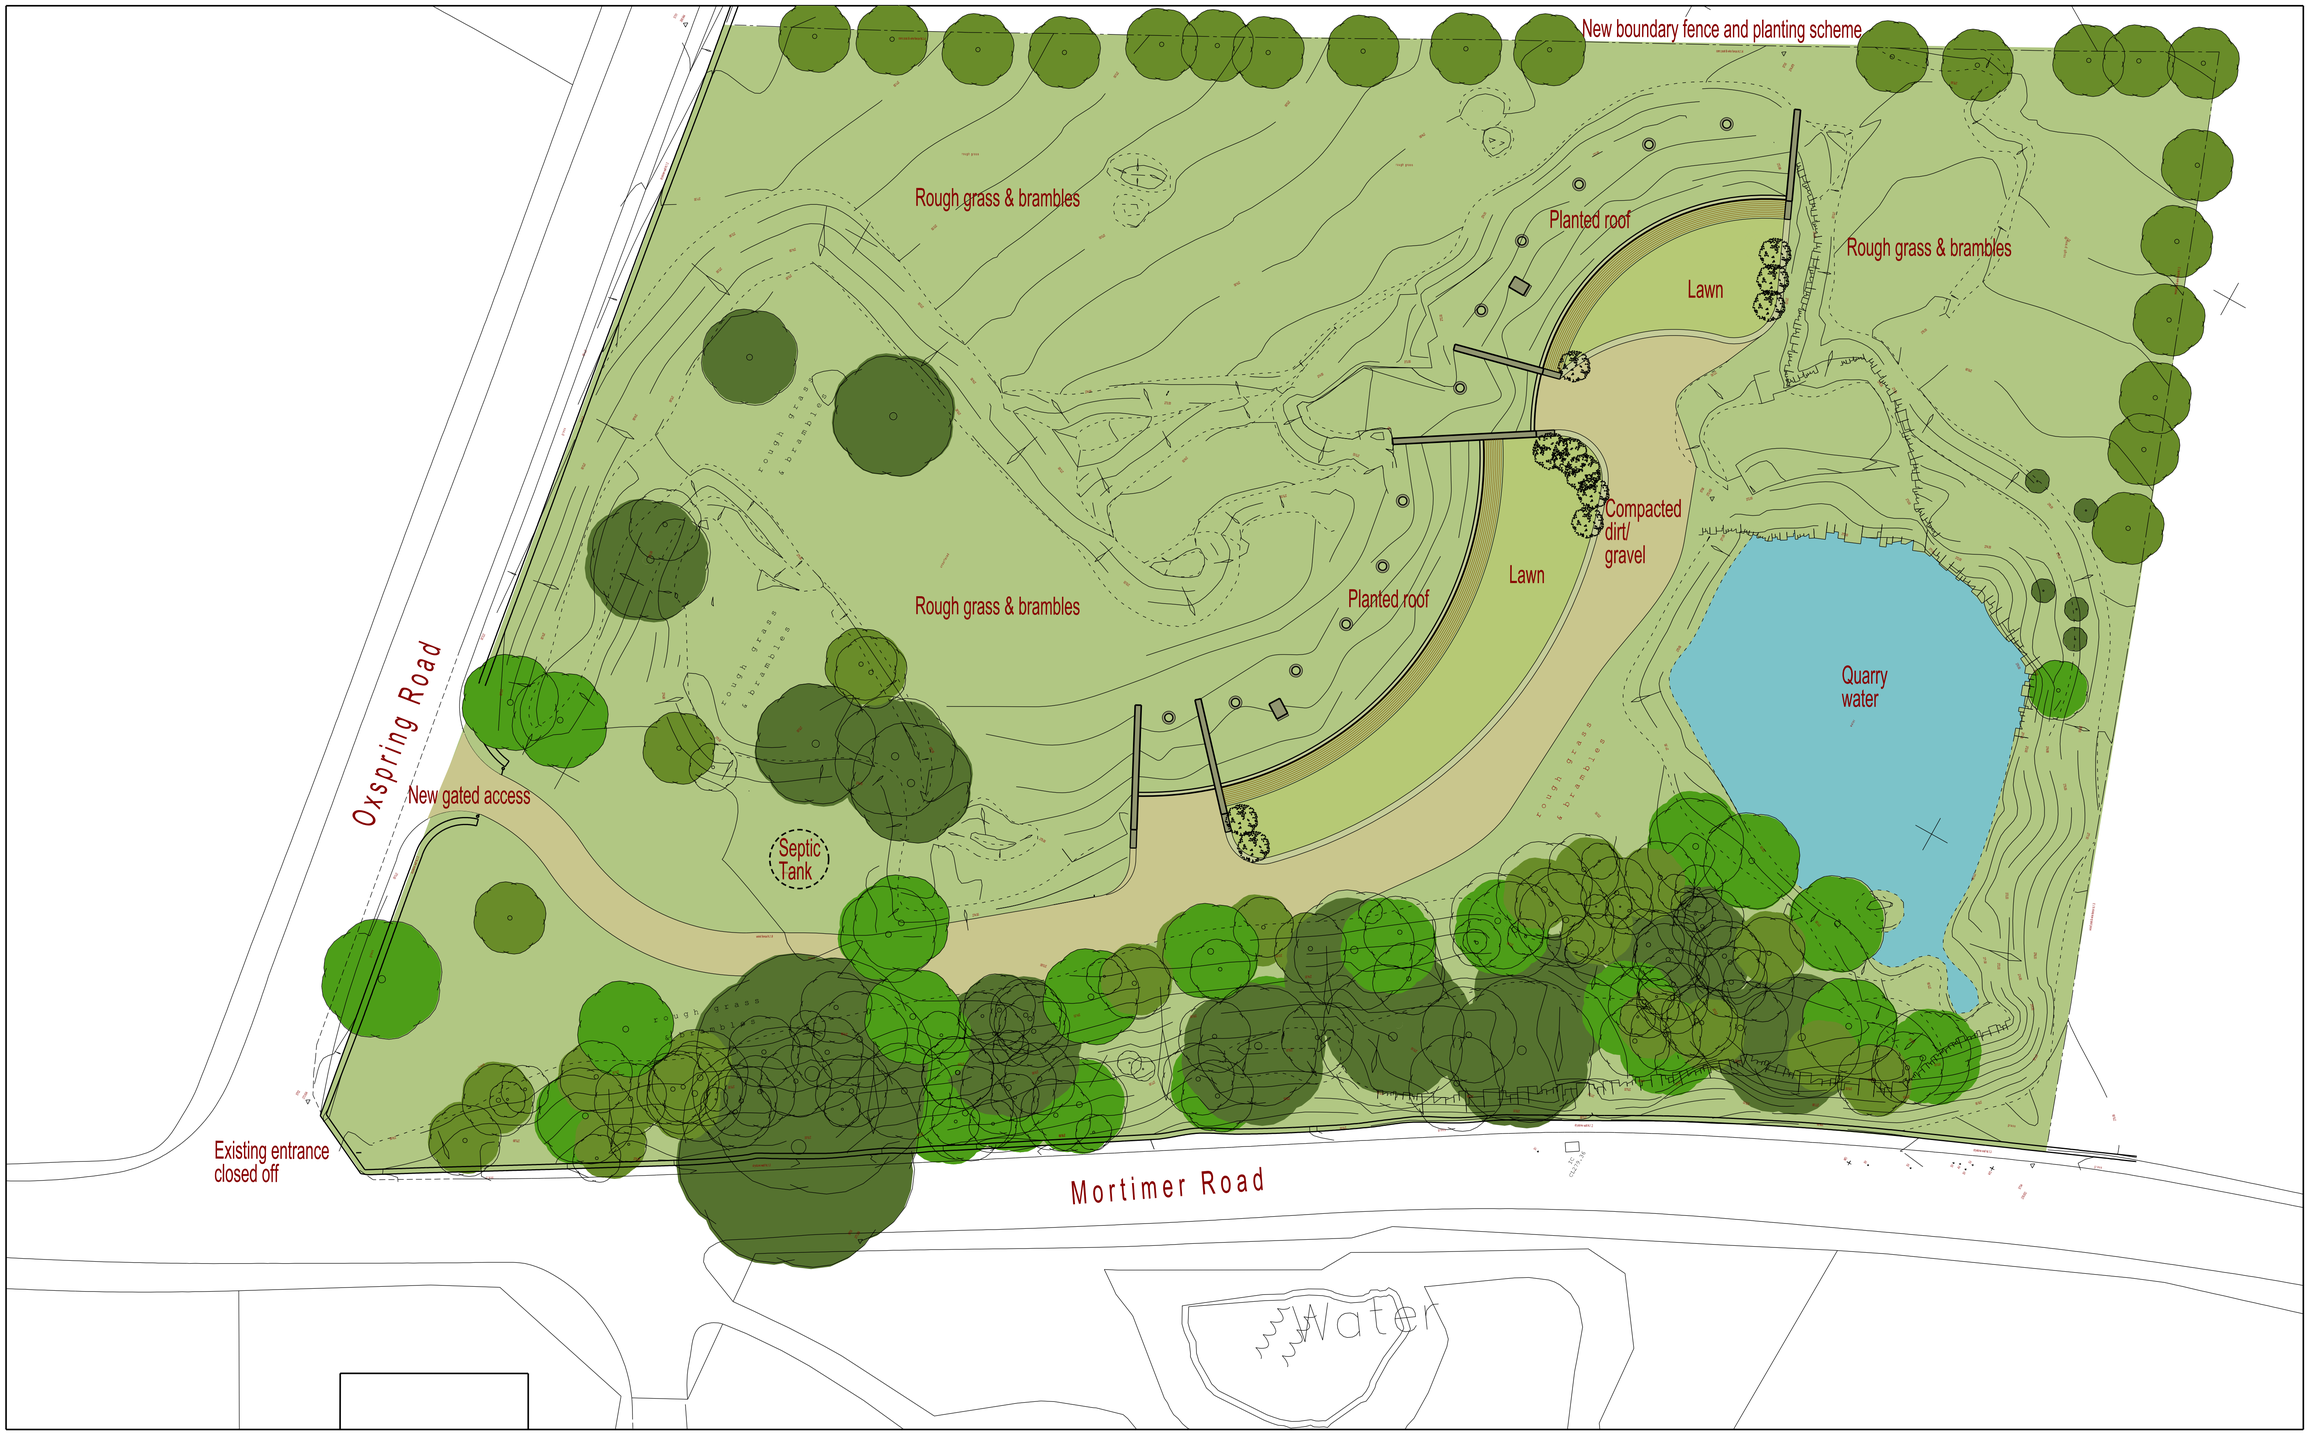


designSpace

Architecture Sustainable Design 206 Stainbeck Lane Chapel Allerton Leeds LS7 2HE t:01226 765198 e:info@designspacearchitects.co.uk w:www.designspacearchitects.co.uk