


Location Plan 1:2500

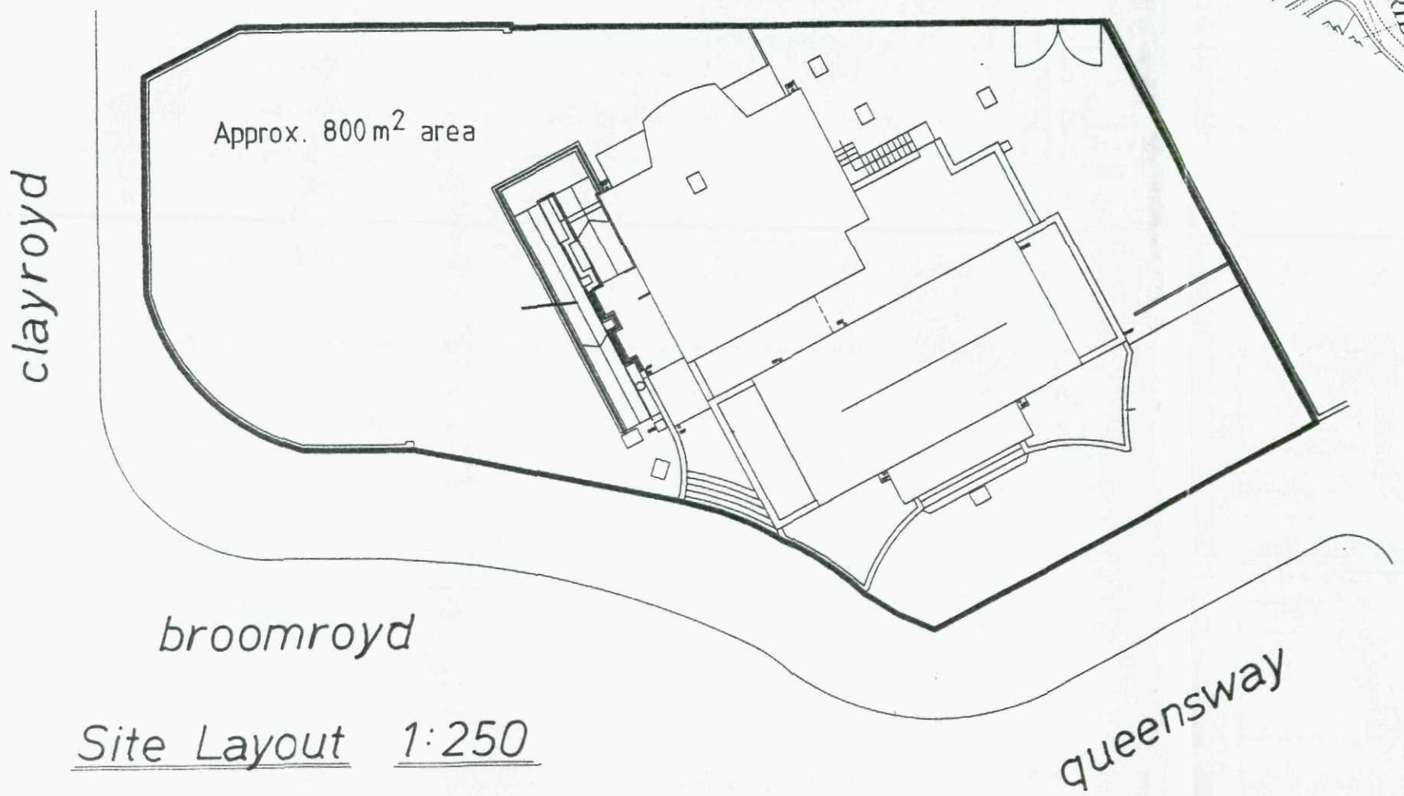

Site Layout 1:250

Rev	Notes	Date

Garry Greetham Associates Ltd
Residential Design Consultant
Westwood House
18 Carr Lane
Tankersley
Barnsley S75 3BE
Tel(01226)746573

PROJECT	Residential Development
CLIENT	Mr. & Mrs. Halford
TITLE	Site & Location Layouts
ADDRESS	"Apple Tree House", Broomroyd, Worsbrough Bridge Barnsley. S70 5ES.
DRAWN BY	ggg
SCALE	as shown
DATE	July 12
DRAWING No	680-10
REV	

Member of the Chartered Institute of Architectural Technologists