Station	Easting	Northing	Level
ST01	1014.019	1000.517	181.342
ST02	991.807	1010.003	181.234
ST03	975.103	989.006	181.256
ST01A	1006.757	989.815	180.991
ST01B	1008.679	985.964	180.926
ST03A	989.481	977.217	181.664

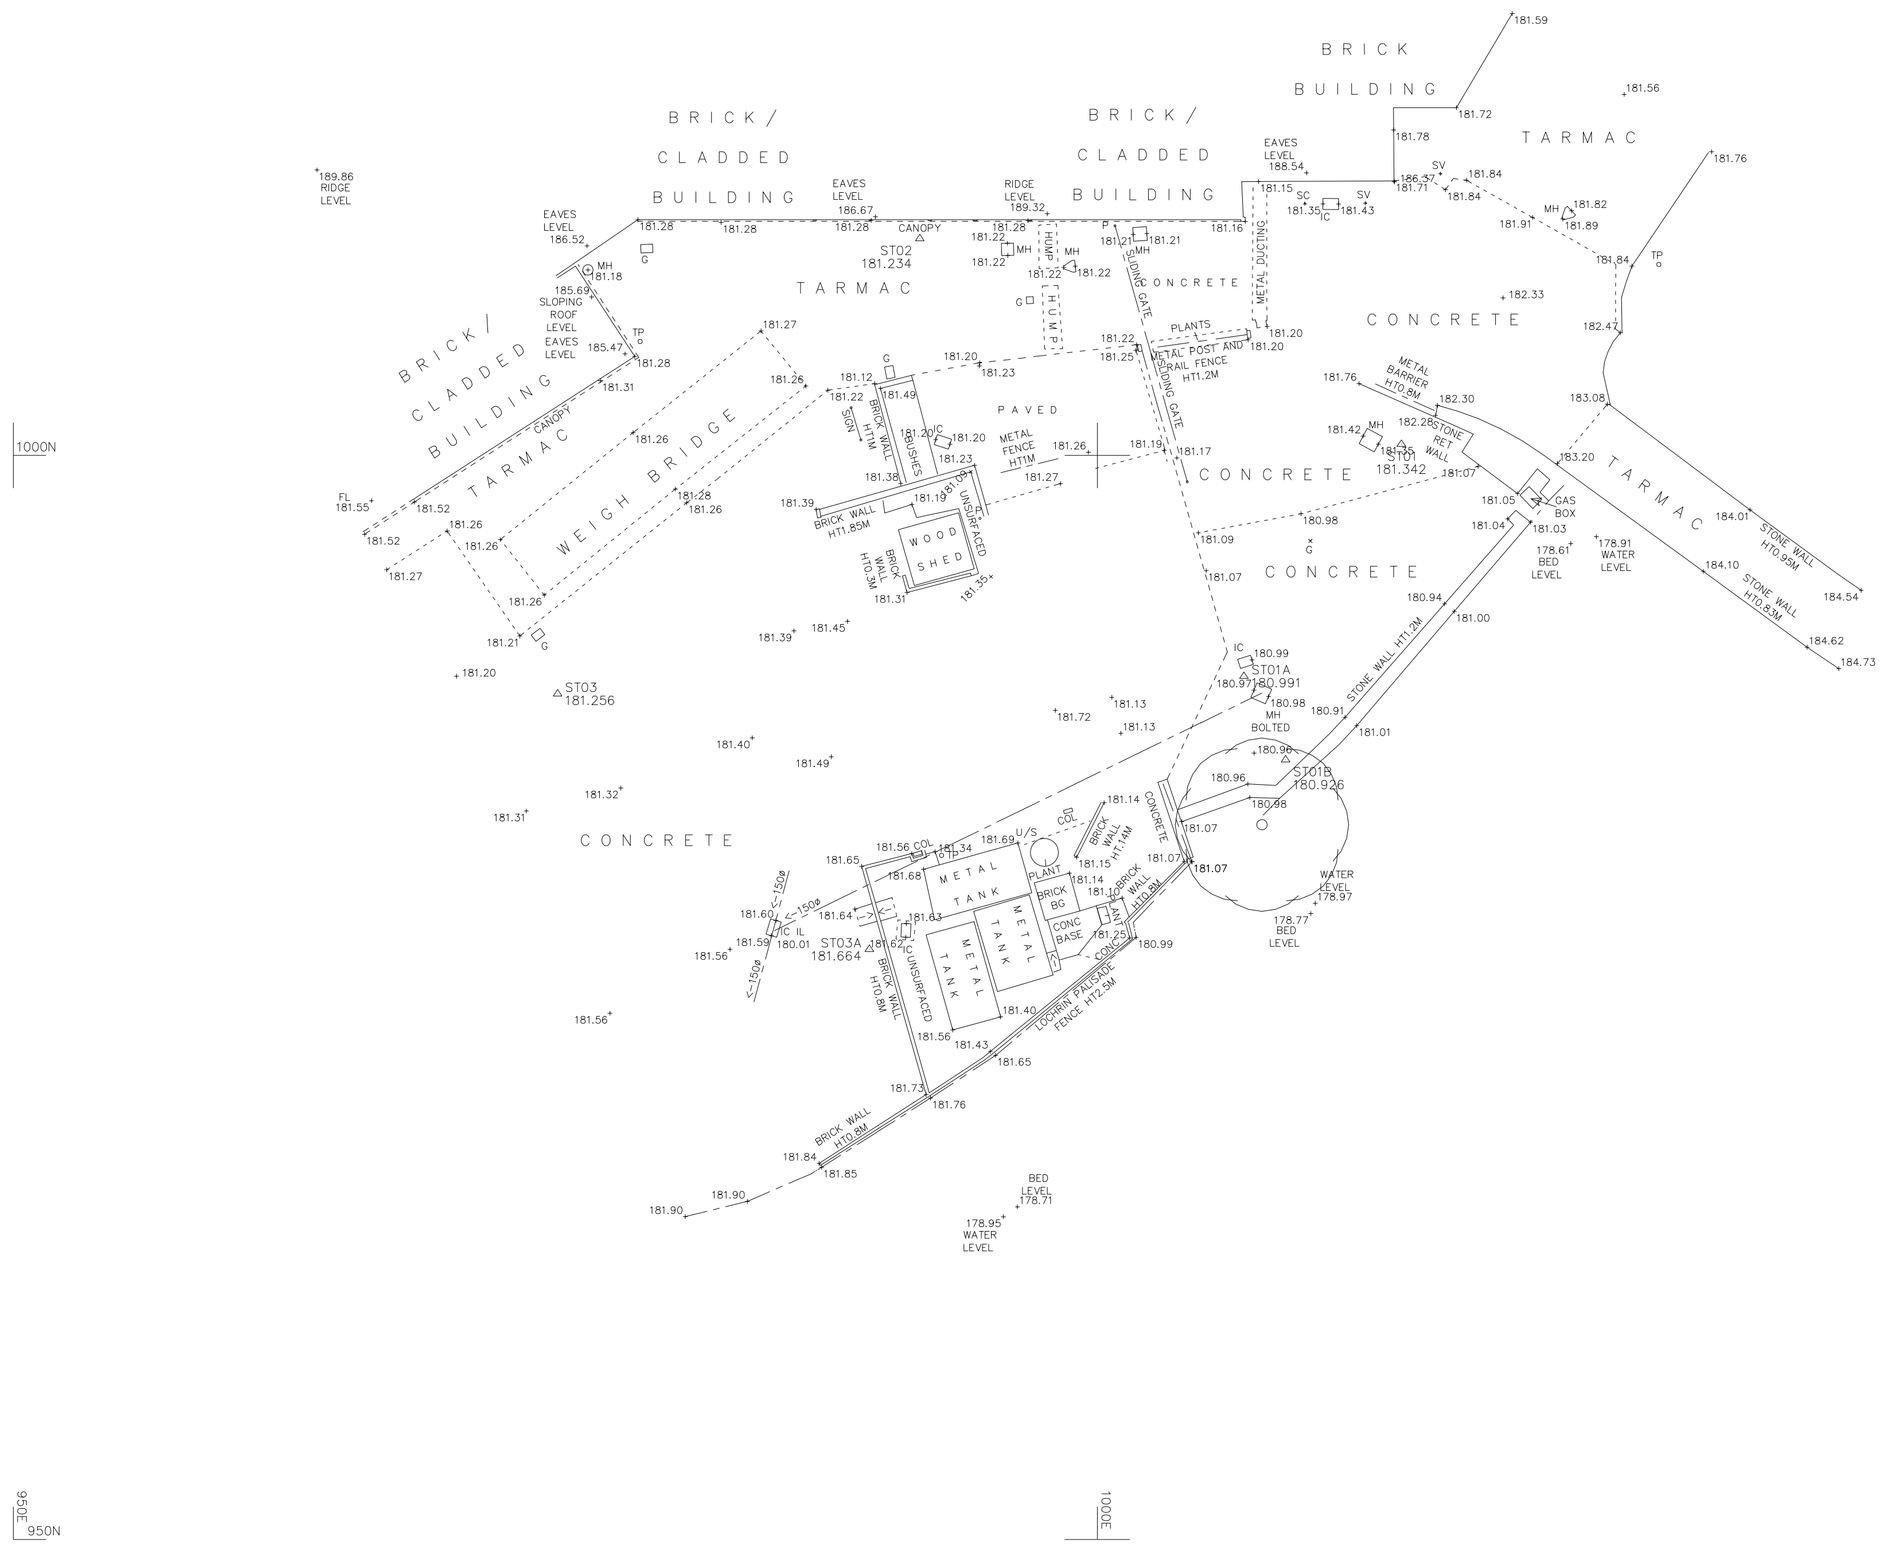

PLEASE DO NOT MOVE OR ROTATE THIS DRAWING
ALL SERVICES TO BE FIELD VERIFIED

All drawings remain the property of Ellam Land Surveys until all payments have been received
Copyright Ellam Land Surveys 2012

ELLAM LAND SURVEYS
Land, Engineering & Building Surveys

ANCHOR HOUSE, DEWSBURY MILLS
THORNHILL ROAD, DEWSBURY, WF12 9QE
TEL . (01924) 467621 FAX . (01924) 459970
E - MAIL . ELS@ELBANE.COM

LOCATION
OXSPRING WIRE WORKS
OXSPRING

CLIENT
PROGRESSIVE ARCHITECTS

LEGEND

		CC	CONCRETE COVER	FWS	FOUL WATER SEWER	LP	LAMP POST	ST	STOP TAP
		CDC	CONCRETE CHANNEL	G	GULLY	MC	METAL COVER	SV	STOP VALVE
		CP	CATCH PIT	GV	GAS VALVE	MH	MANHOLE	SWS	SURFACE WATER SEWER
		CTV	CABLE TV LC	HV	HIGH VOLTAGE	MDC	DRAINAGE CHANNEL	TL	TRAFFIC LIGHTS
		DP	DOWN PIPE	IC	INSPECTION COVER	P	POST / POLE	TP	TELEGRAPH POLE
AV	AIR VALVE	ECP	ELEC. CABLE PIT	JB	JUNCTION BOX	RE	RODDING EYE	TH	THRESHOLD
B	BOLLARD	EP	ELEC. POLE/PYLON	KW	KERB WEIR	RS	ROAD SIGN	VP	VENT PIPE
BH	BOREHOLE	ER	EARTH ROD	LB	LITTER BIN	S	STAY	WM	WATER METER
BS	BUS STOP	FH	FIRE HYDRANT	LH	LAMP HOLE	SC	STOP COCK	WO	WASH OUT
BT	BRITISH TELECOM								

SHEET	1 OF 1	LEVEL DATUM	GPS
SCALE	1 : 200	GRID DATUM	ARBITRARY
DRAWN	J.G.WHITE (SENIOR SURVEYOR)	B.M. USED	GPS - ST03 - Value 181.256m.
DATE	SEPT 2012	DRAWING NO. 6651/1	