


Site Location Plan - Wellington House

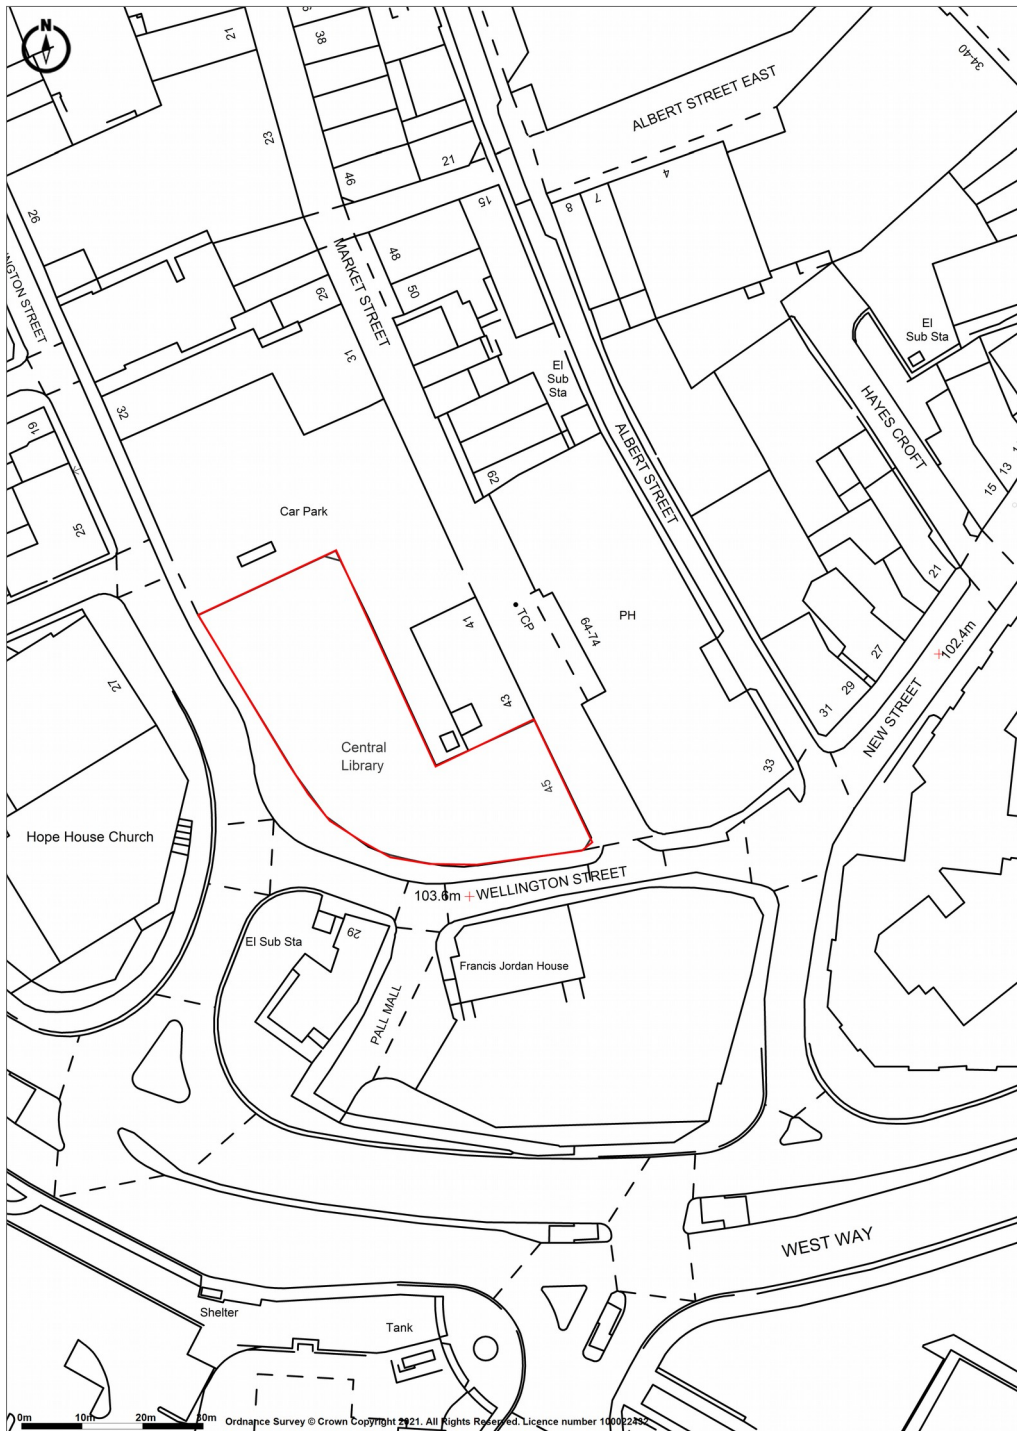

Promapv2
LANDMARK INFORMATION

Ordnance Survey Crown Copyright 2021. All rights reserved.
Licence number 100022432.
Plotted Scale - 1:1250. Paper Size – A4

Scale 1:1250 @A4