




FRONT

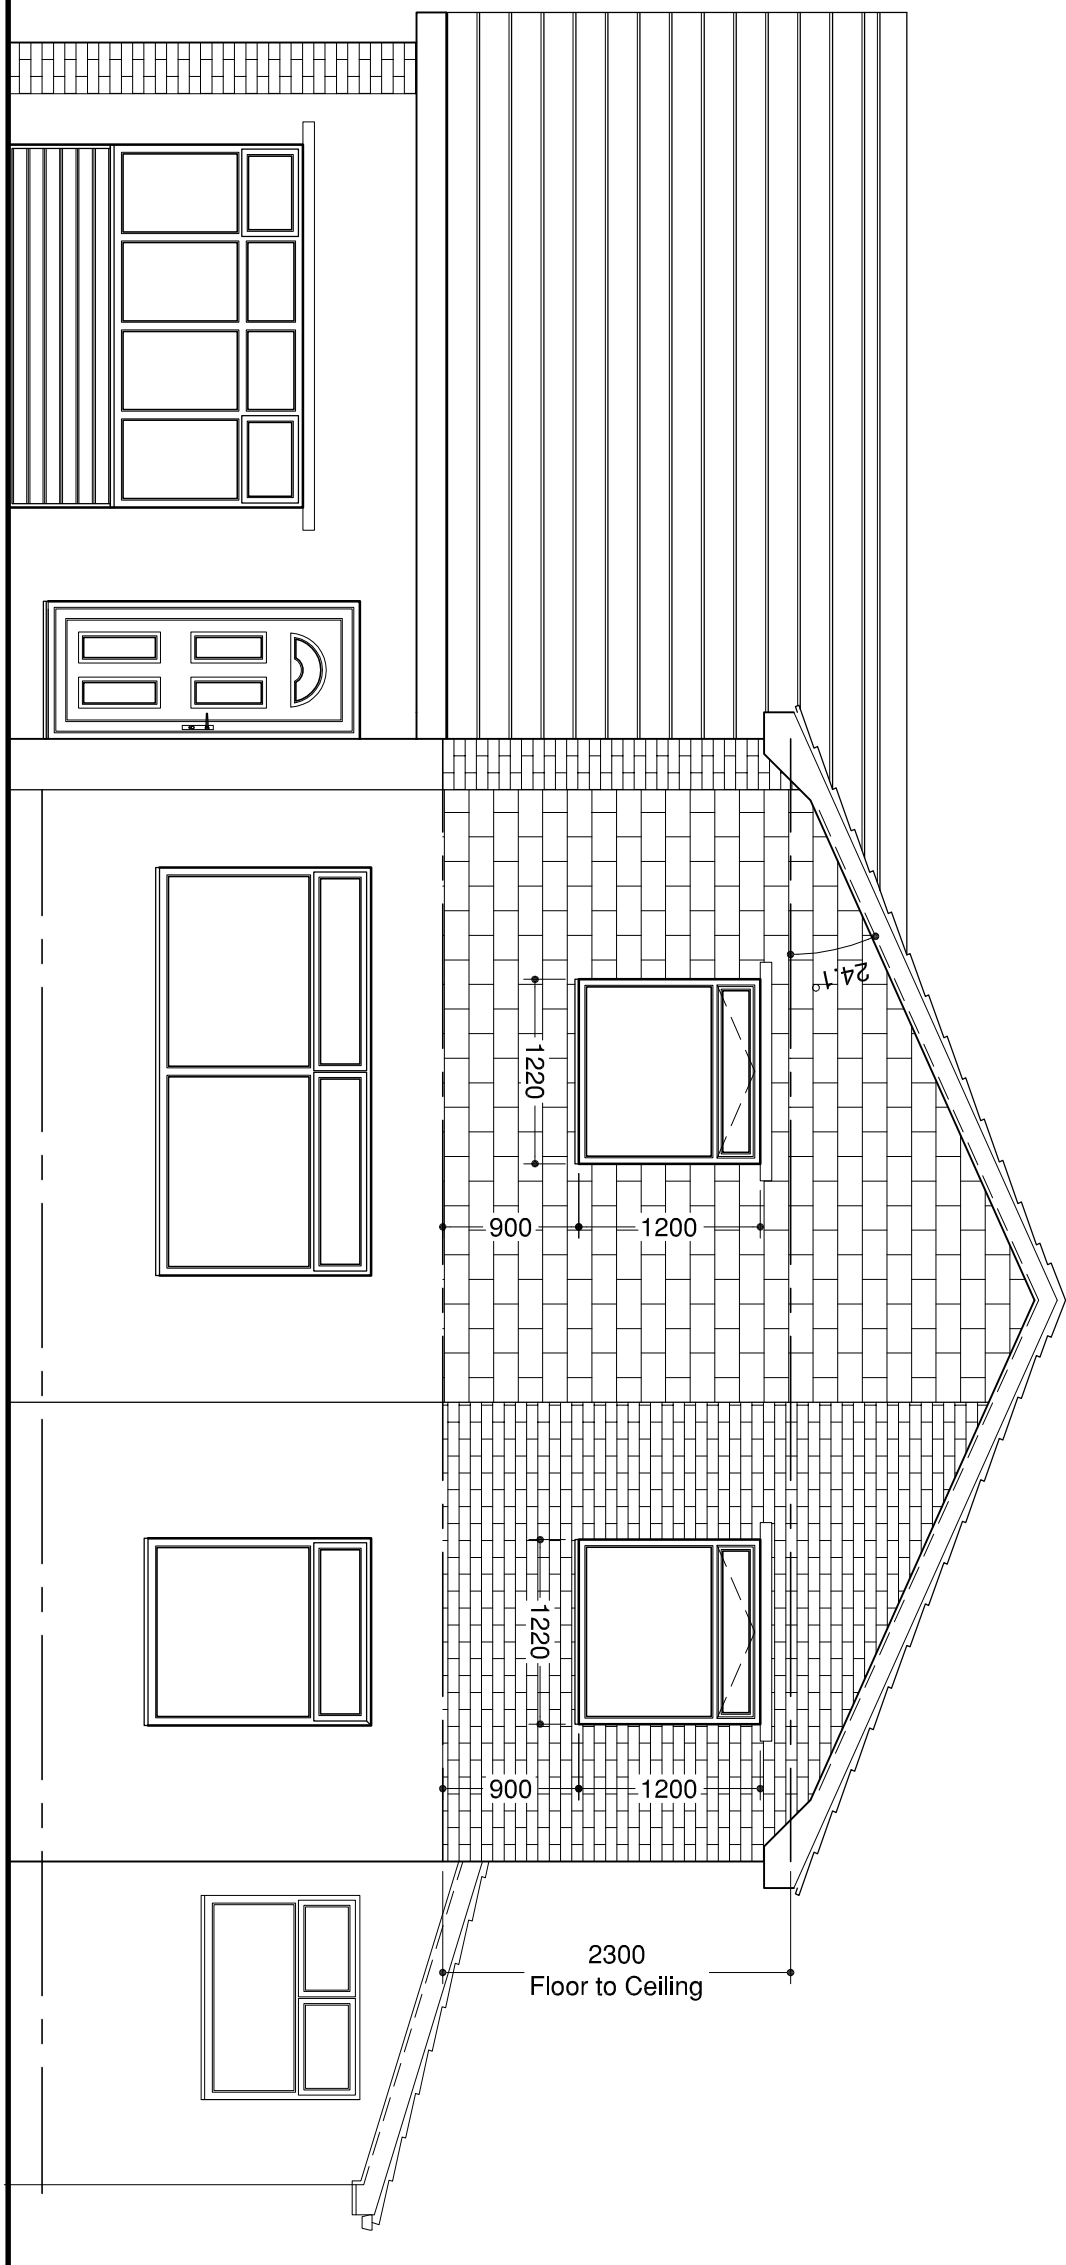


SIDE

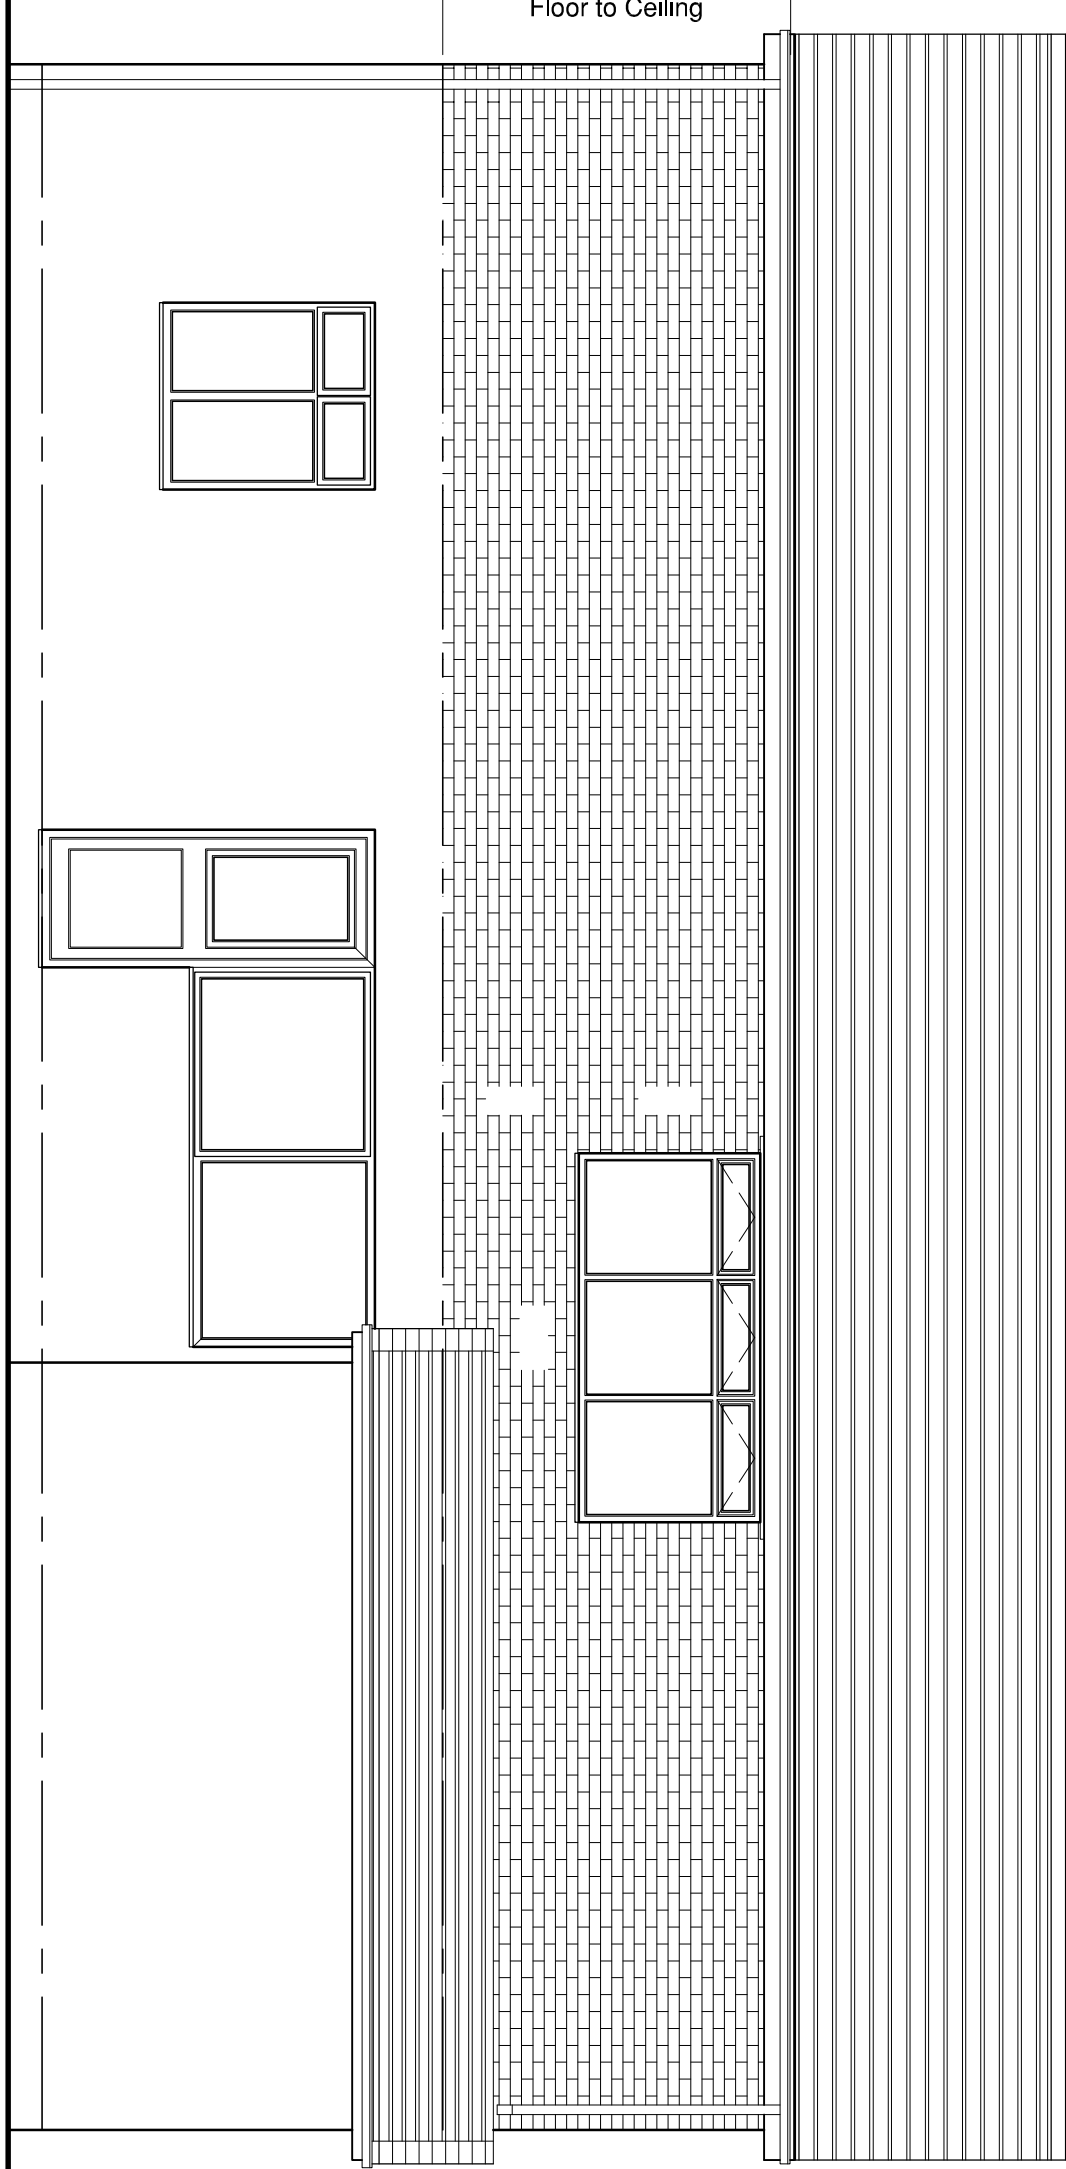


REAR

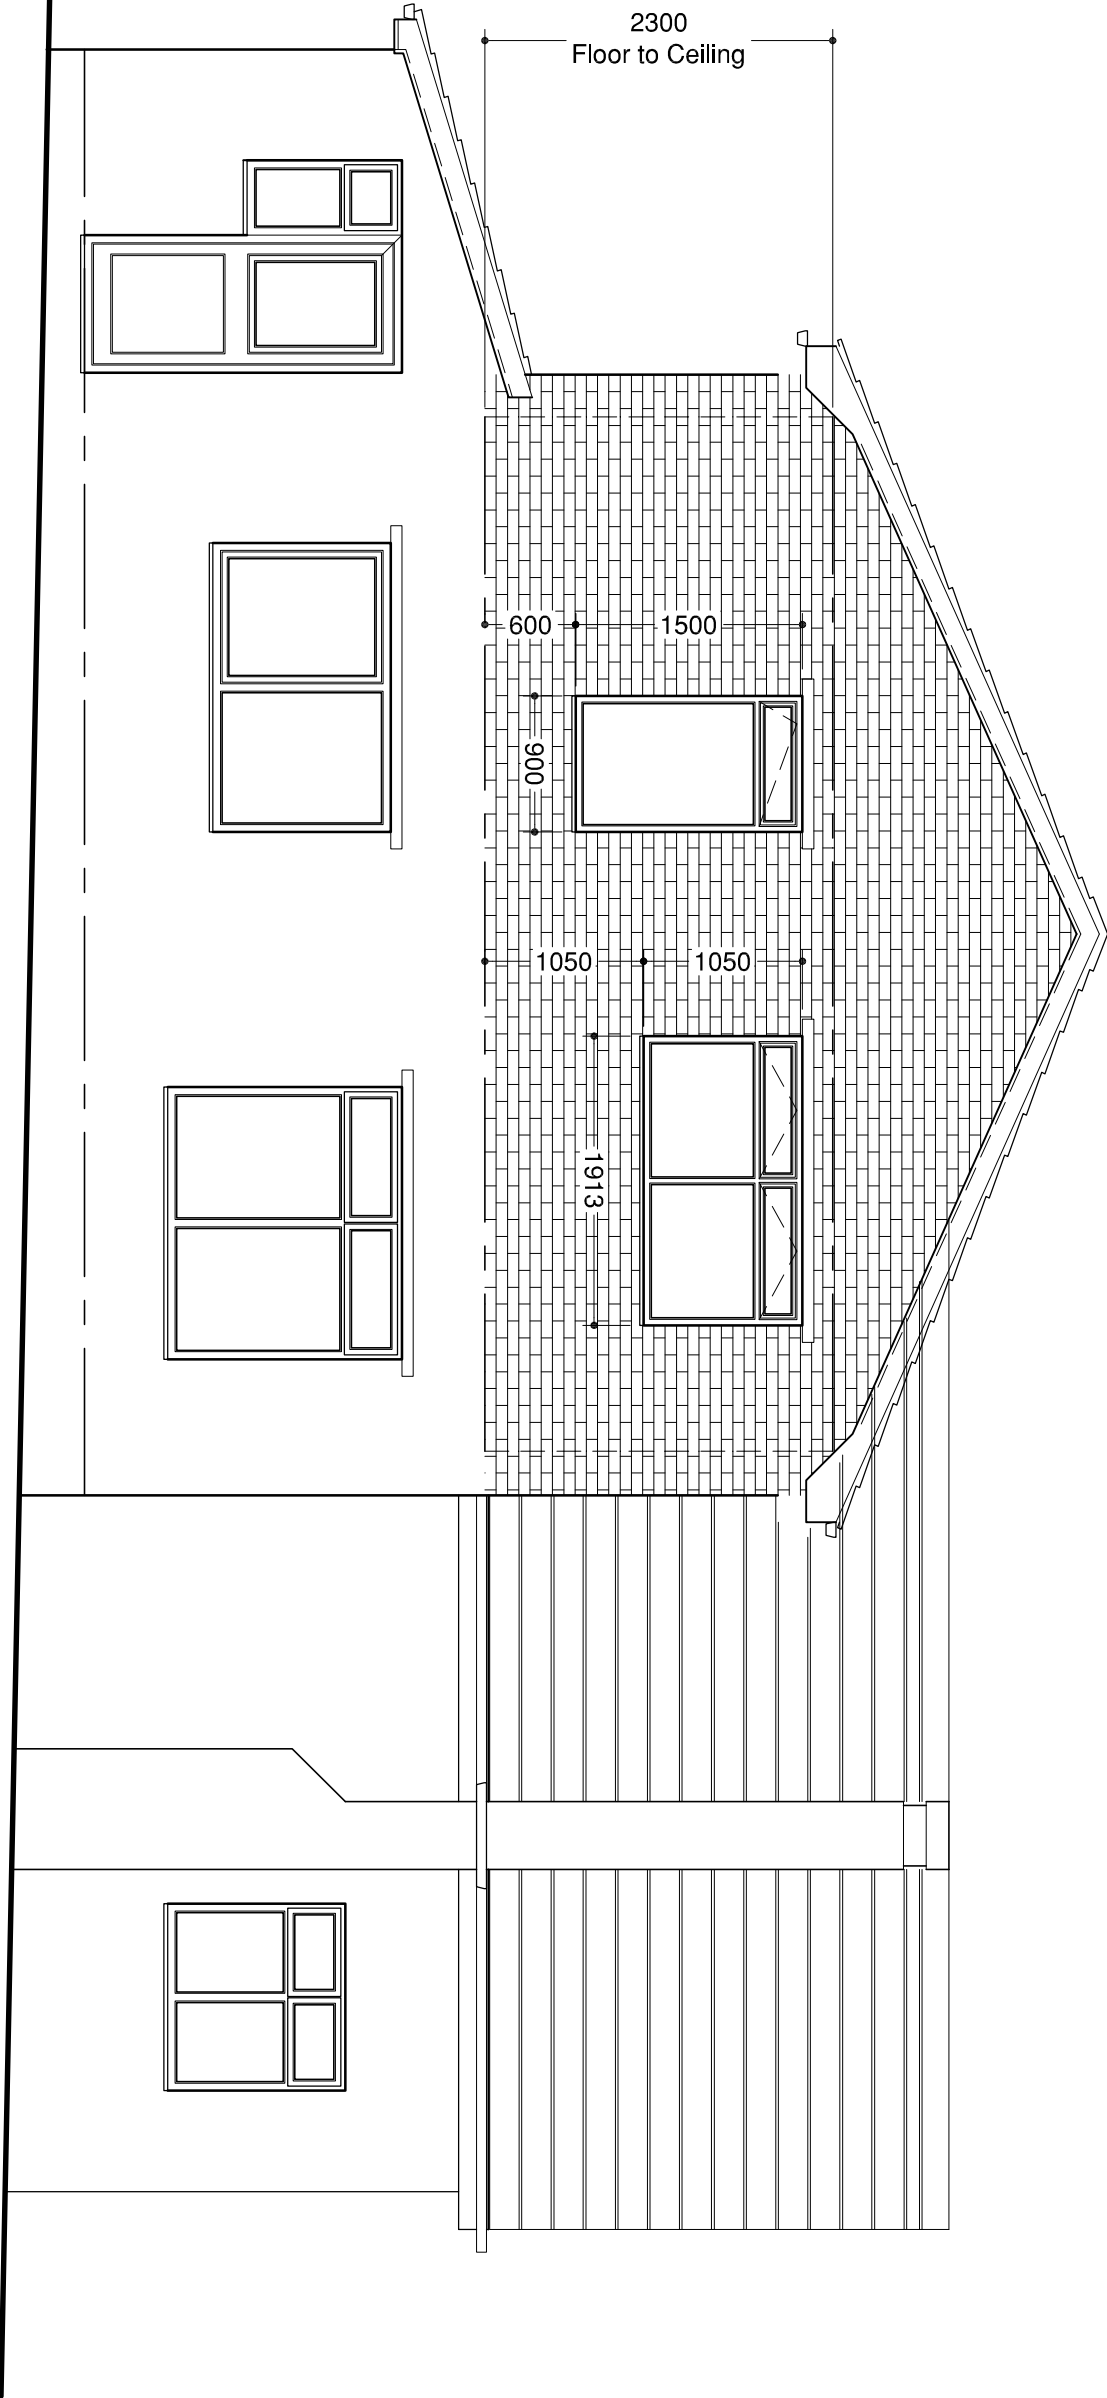



SIDE

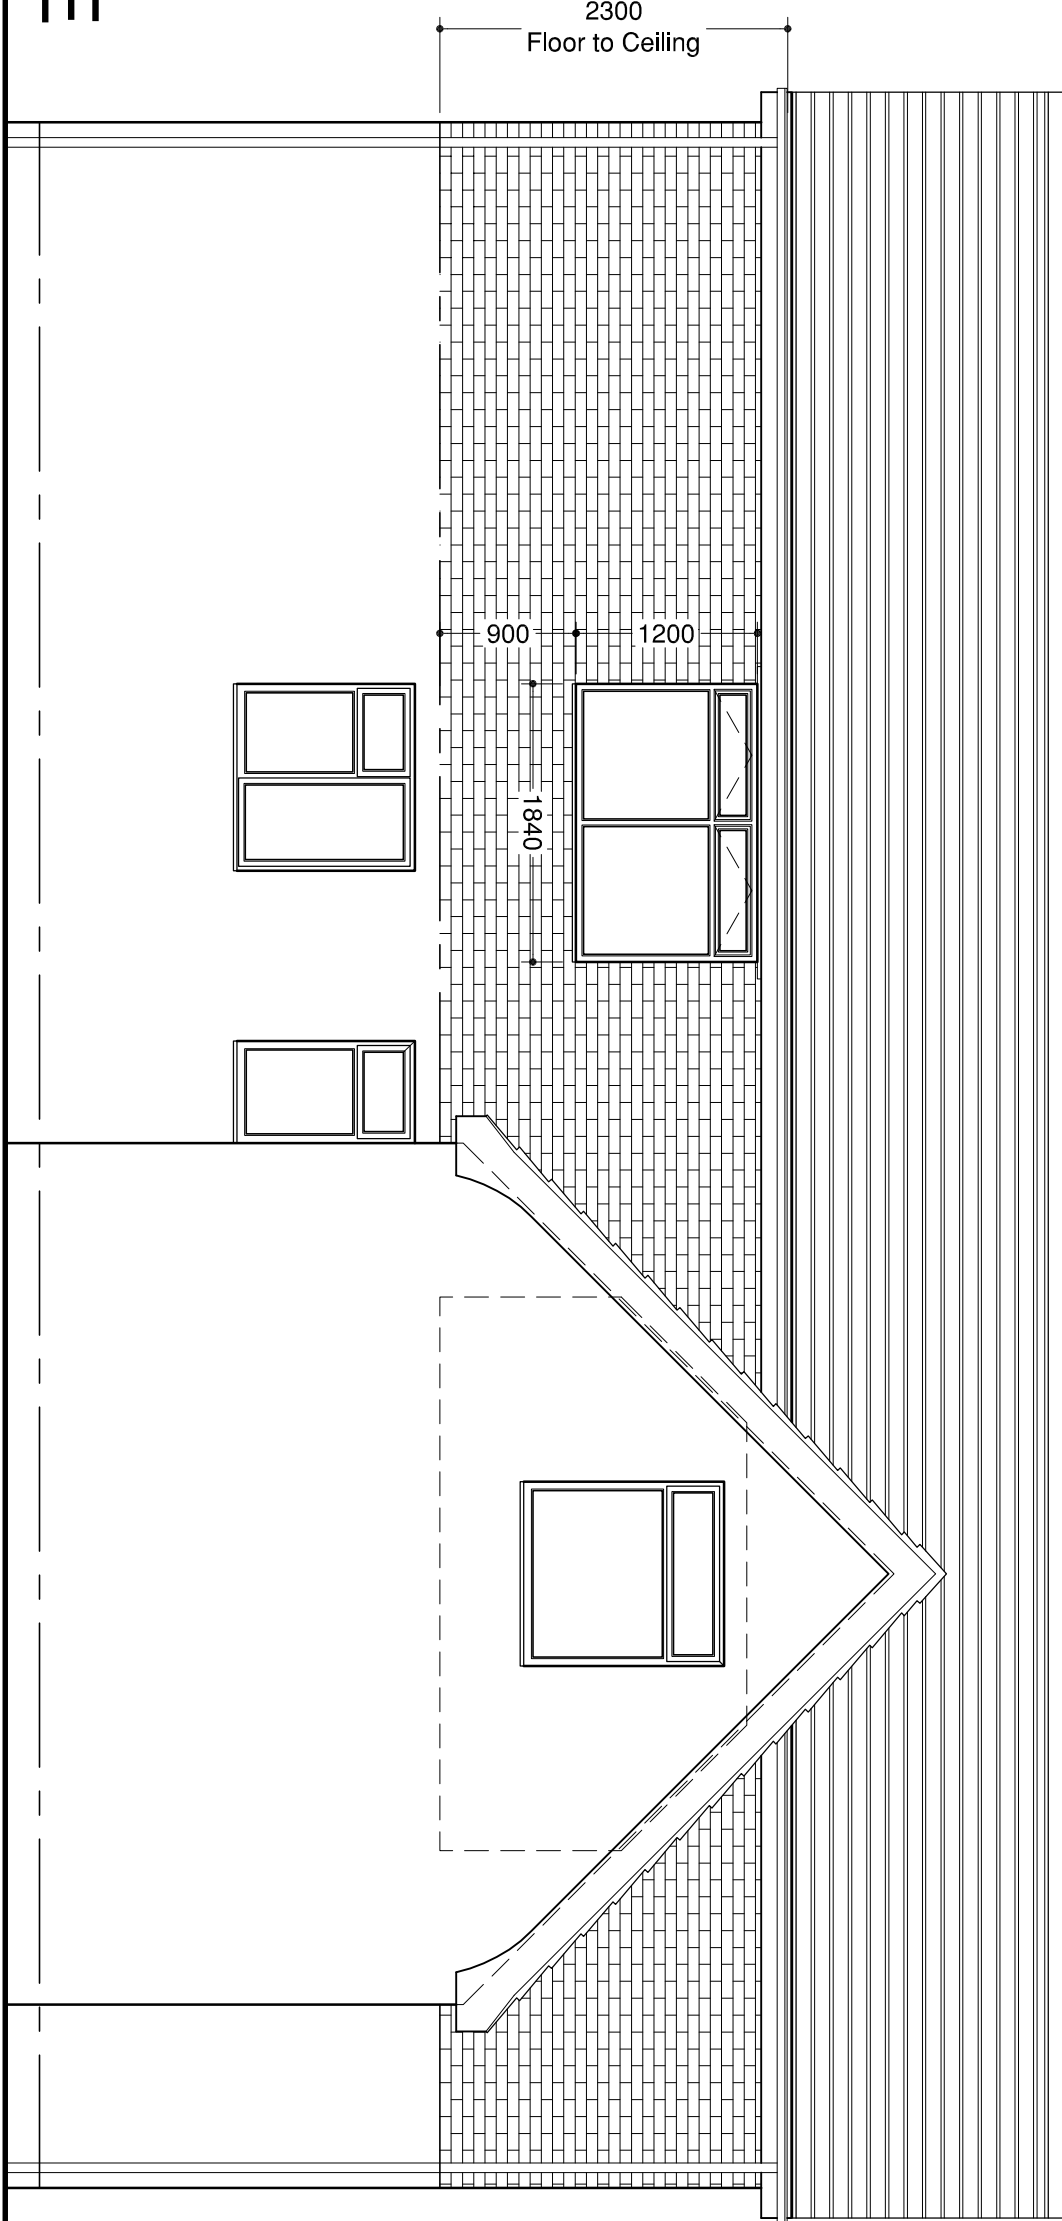

FIRST FLOOR
(EXISTING)

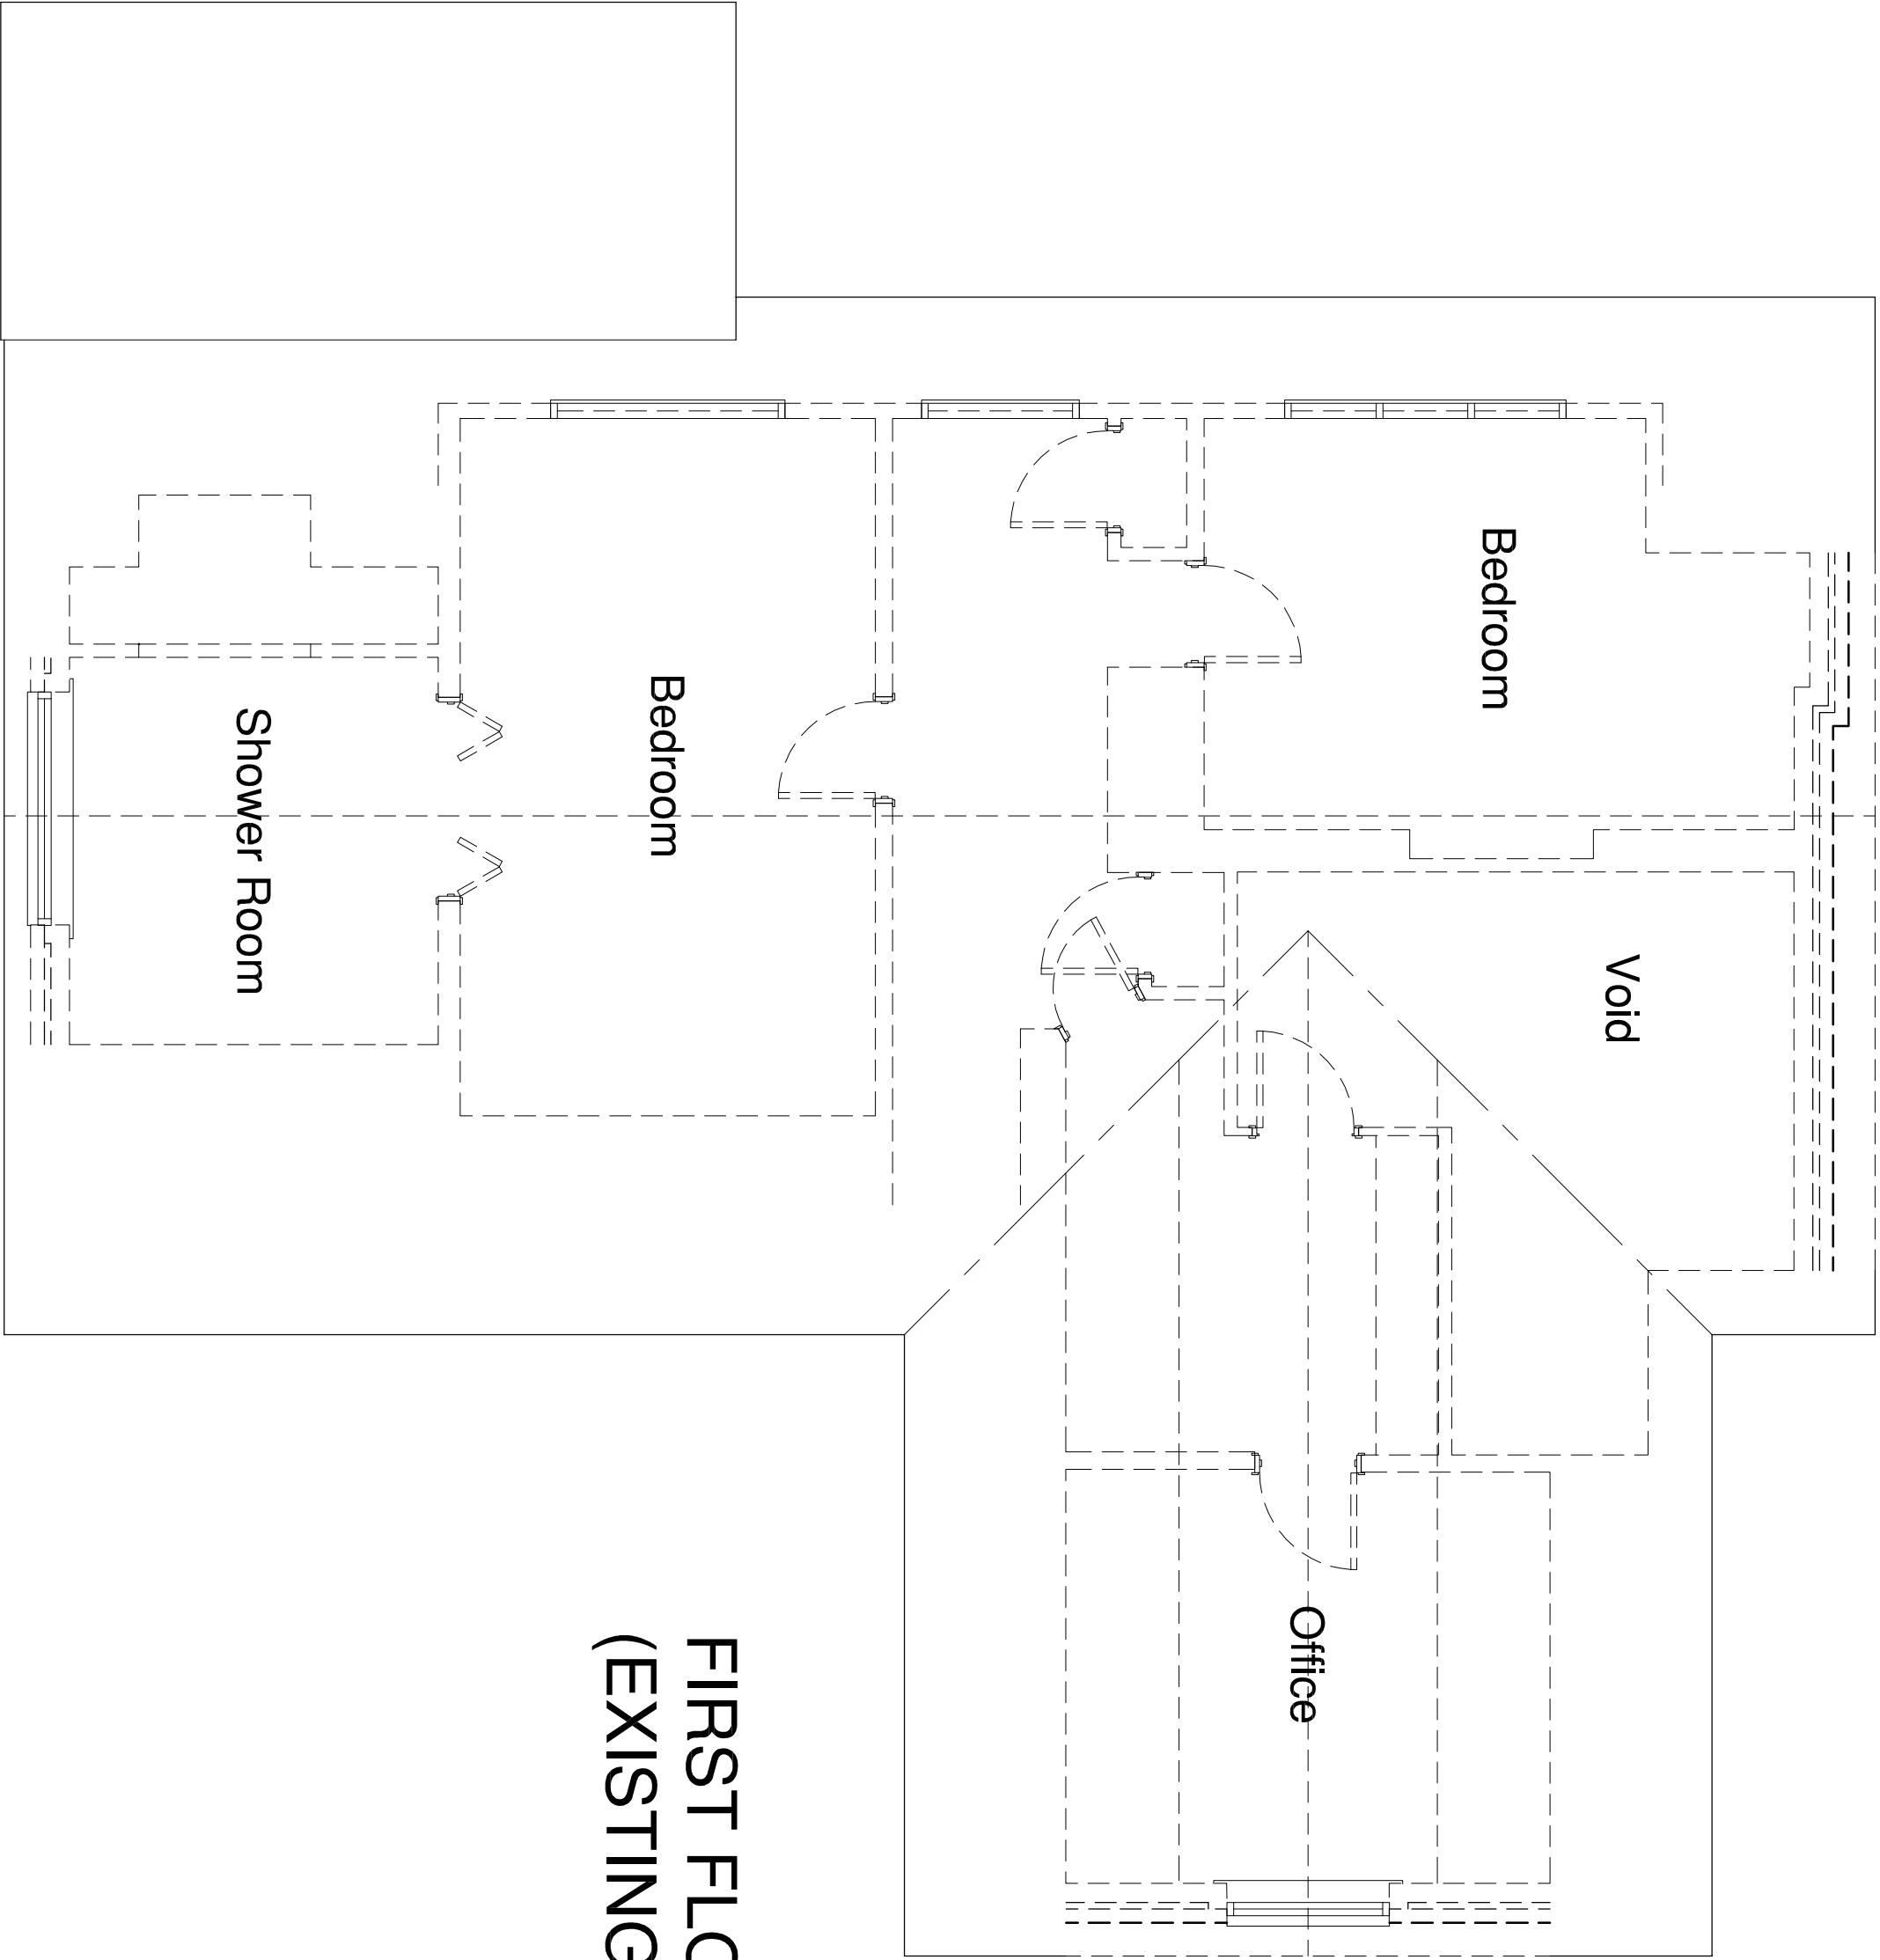

FIRST FLOOR
(PROPOSED)

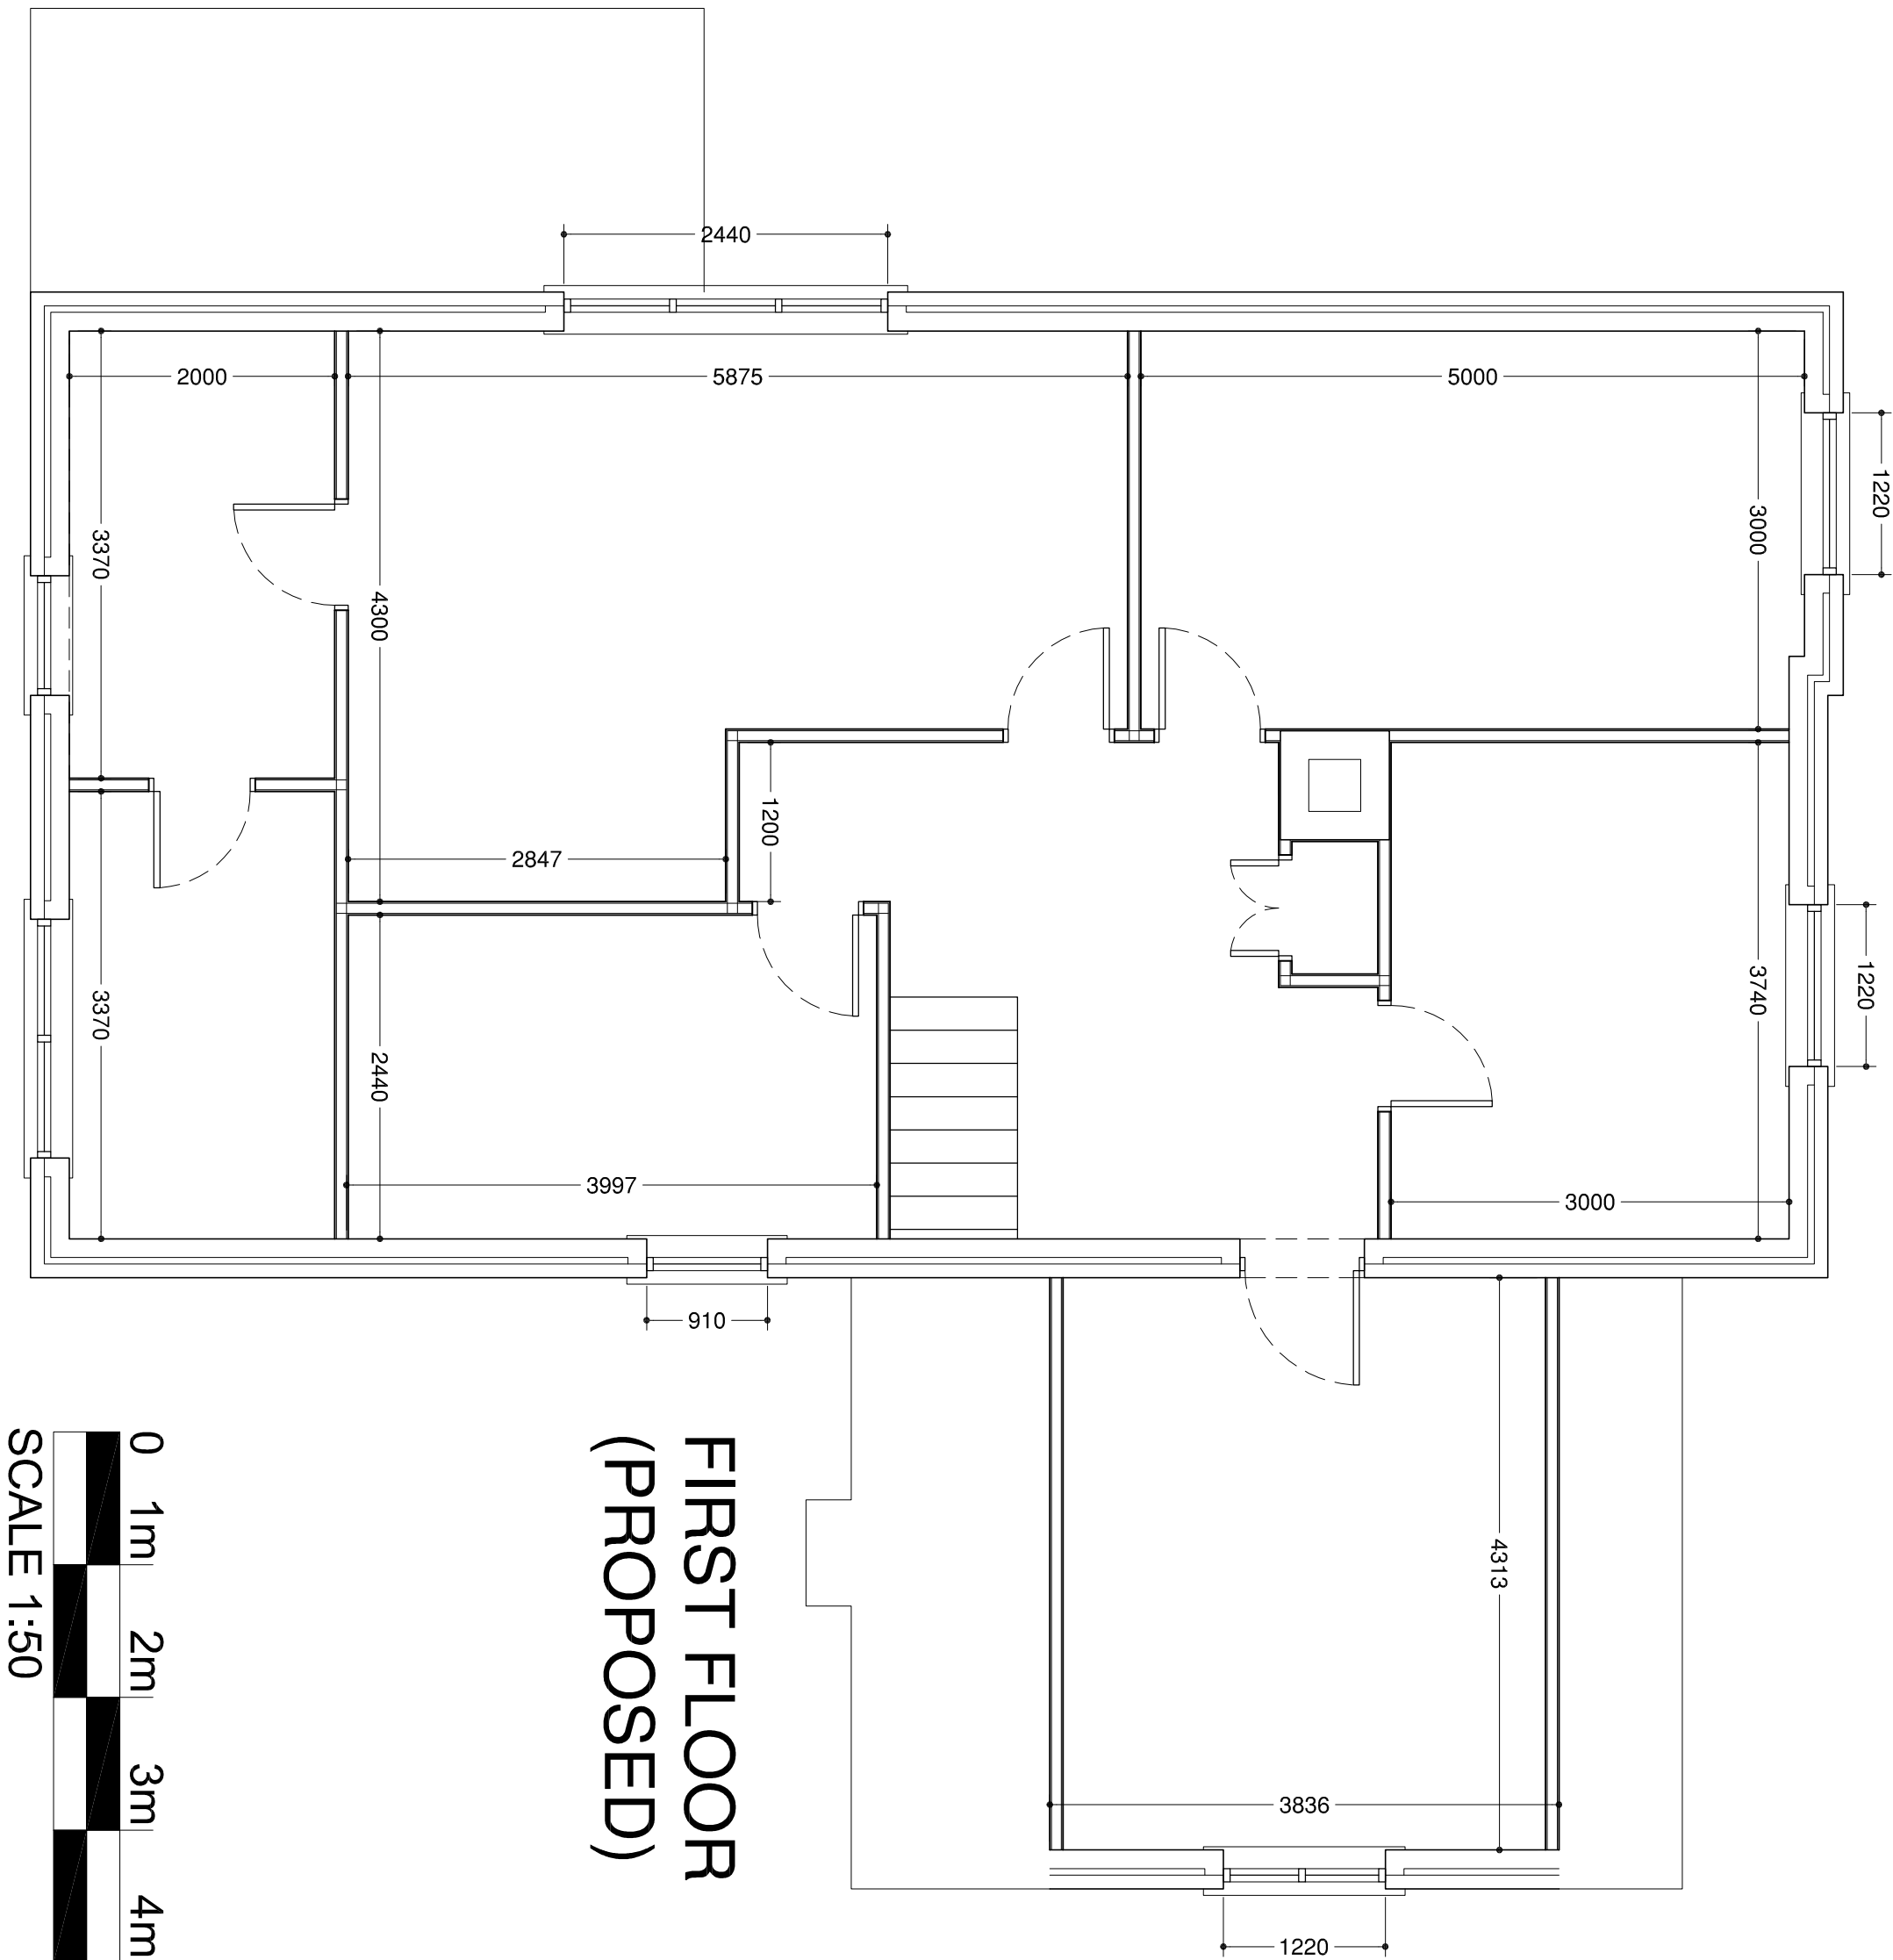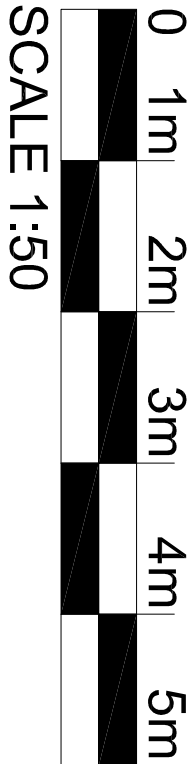

Rev:	Date:	Revision:
PROJECT:		
Convert Chalet Bungalow to 2 Storey House 74, Pontefract Road, Broomhill		
CUSTOMER / CLIENT:		
Broomhill Business Services		
DRAWN:		
Plans & Elevations		
As Proposed		
13, Thirlmere Avenue, ELAND		
Wales, SA94 4JH		
Tel: 01422 258218 Mob: 07793 881193		
E-Mail: graham.siddons@bluntyorder.co.uk		
SCALE:	DATE:	DRAWN:
1:50 @ A1	Dec '08	gms
		Rev:
		02