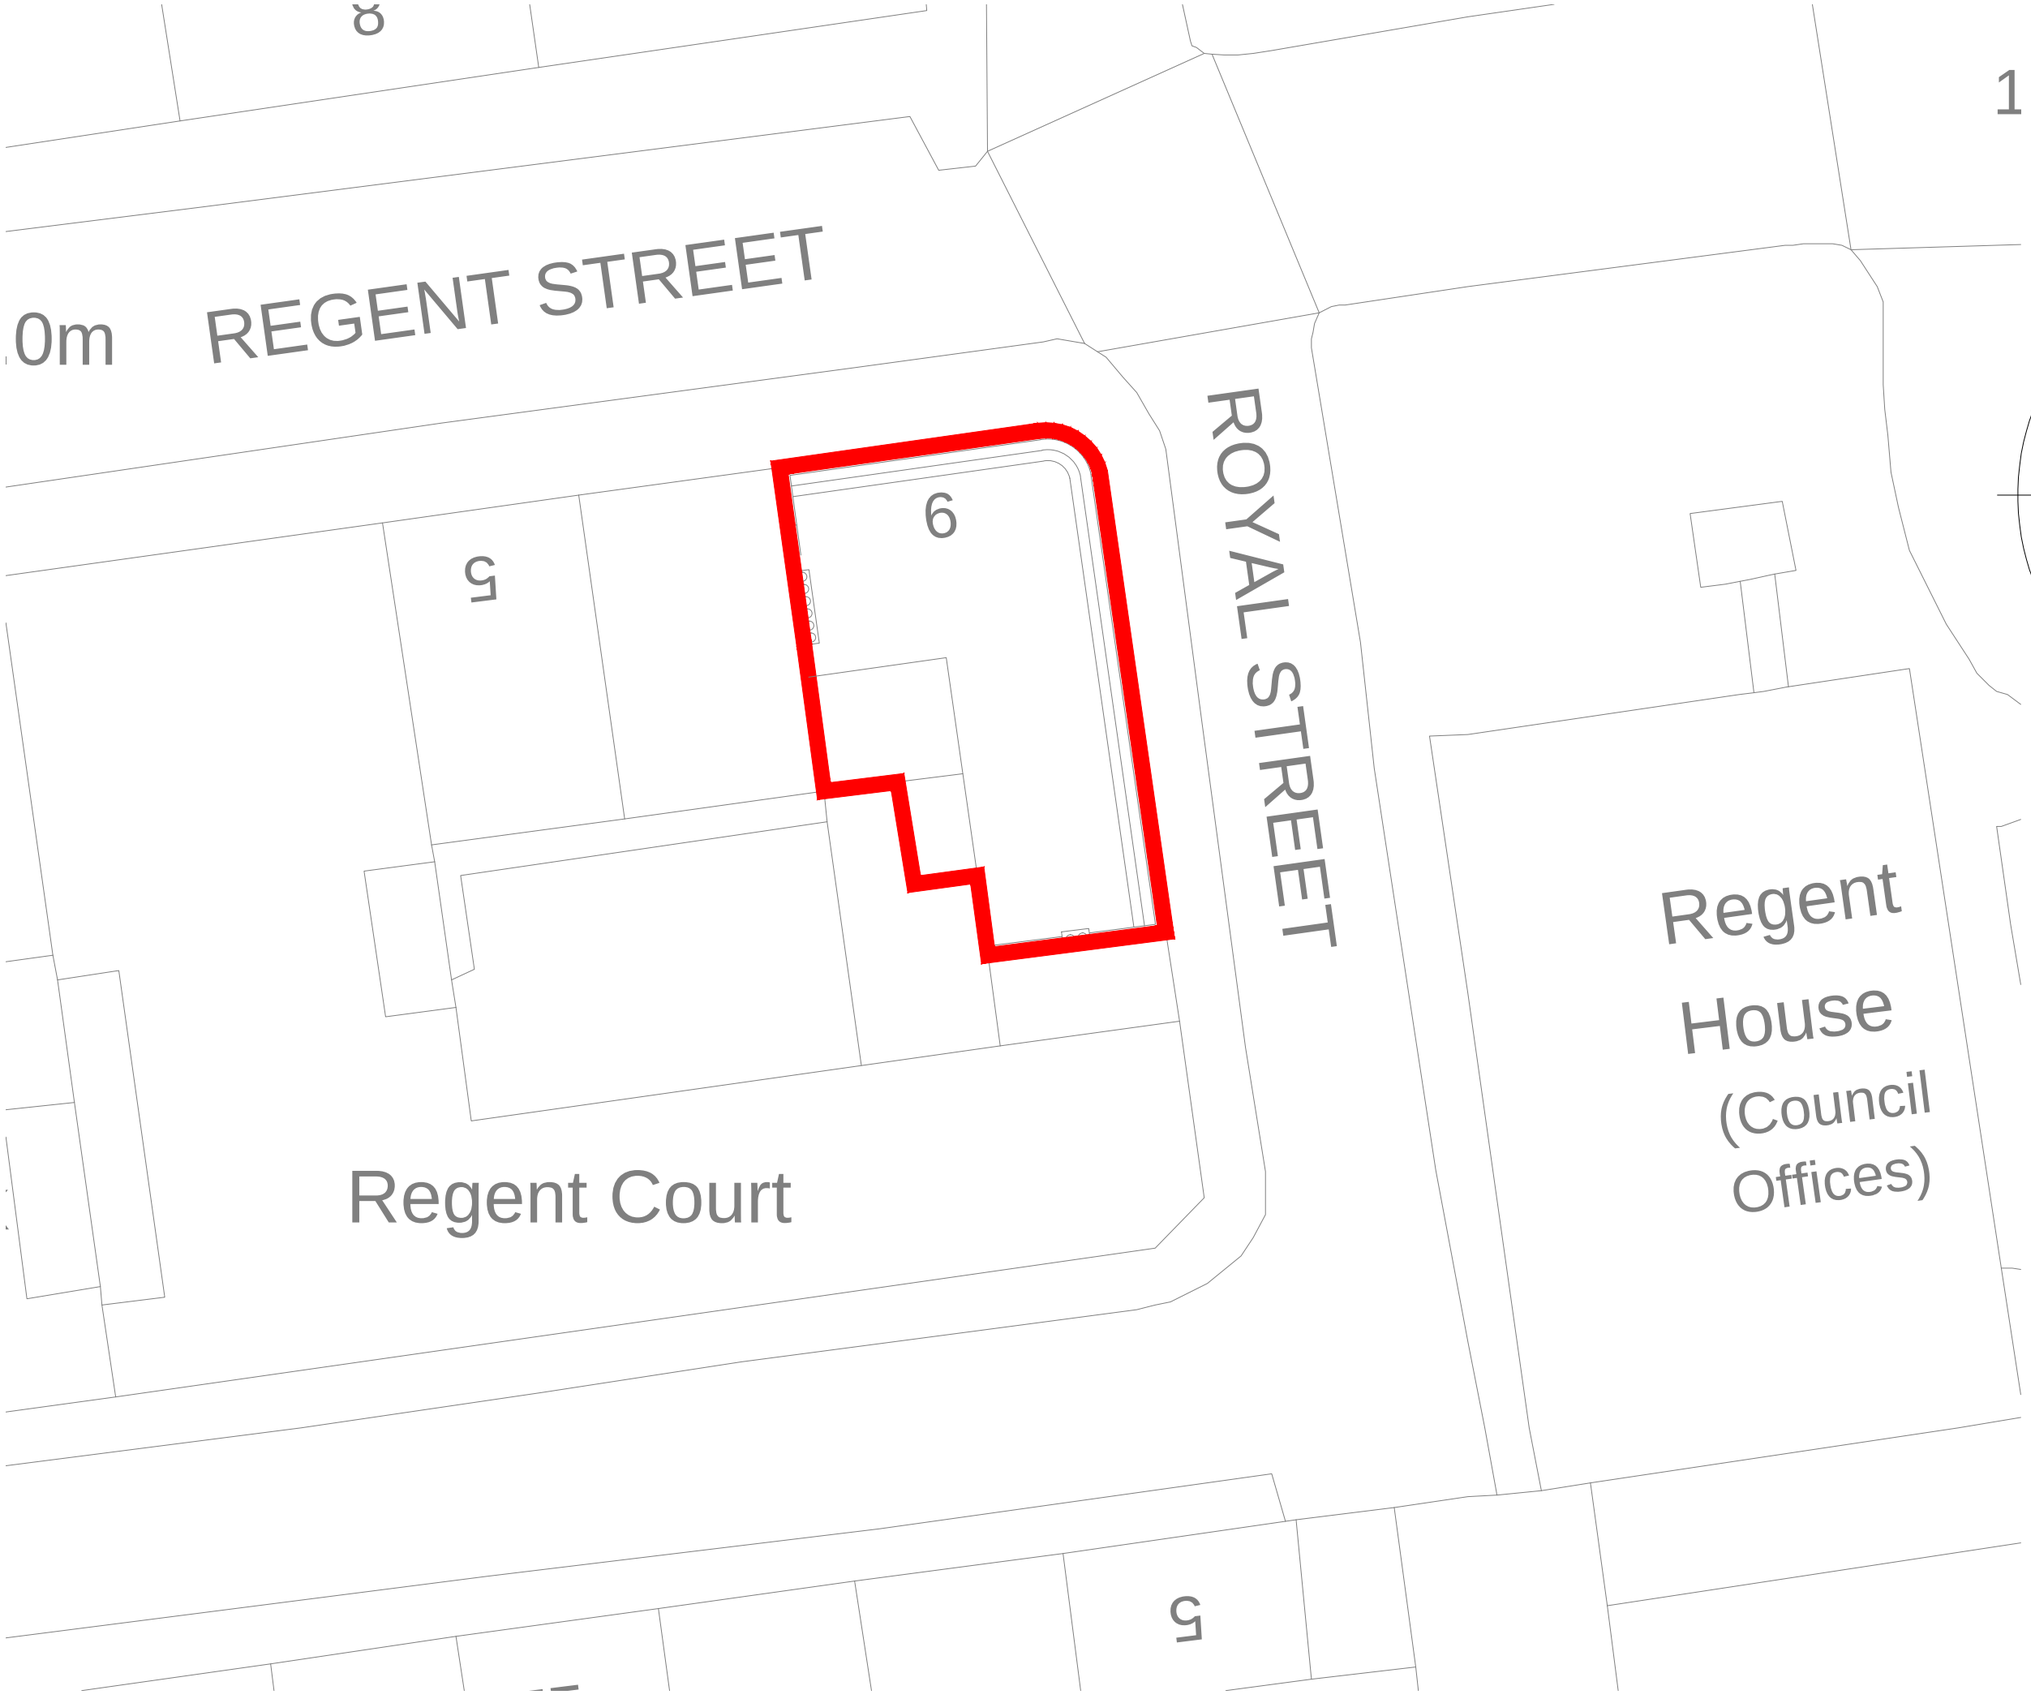

1

Contractor must verify all dimensions on site before commencing any work or shop drawings.

If this drawing exceeds the quantities taken in any way, the building designers are to be informed before the work is initiated.

Only figured dimensions to be taken from this drawing. Do not scale off this drawing.

Drawing based on Ordnance Survey and/or existing record drawings - design and drawing content subject to Site Survey, Structural Survey, Site Investigations, Planning and Statutory Requirements and Approvals.

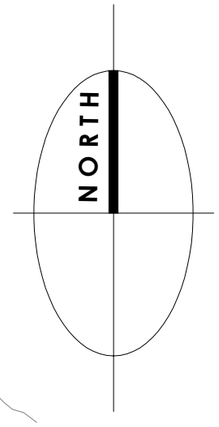

Rev.	Date	Details	Drawn	Checked

Issued for:

PLANNING

Project/Client:

Proposed Conversion of

9 Regent Street, Barnsley

S70 2EG

Project No: 18-005

Dwg No: A(10)-002

Rev:

Drawing:

Site Plan

Scale: 1:200 @A3

Drawn By: ARG Date: Jan 18

Checked By: SC Date: Jan 18

acropolis

The Studio, Flockton Chapel, Barnsley Road, Flockton, WF4 4DP
T: +44 (0)1924 842747 F: +44 (0)871 733 4738
www.acropolisdesign.co.uk

© Acropolis Design Ltd. Contractors must work only to figured dimensions which are to be checked on site.
Registered Office - The Studio, Flockton Chapel, Barnsley Road, Flockton, WF4 4DP. Registered Number - 04676468