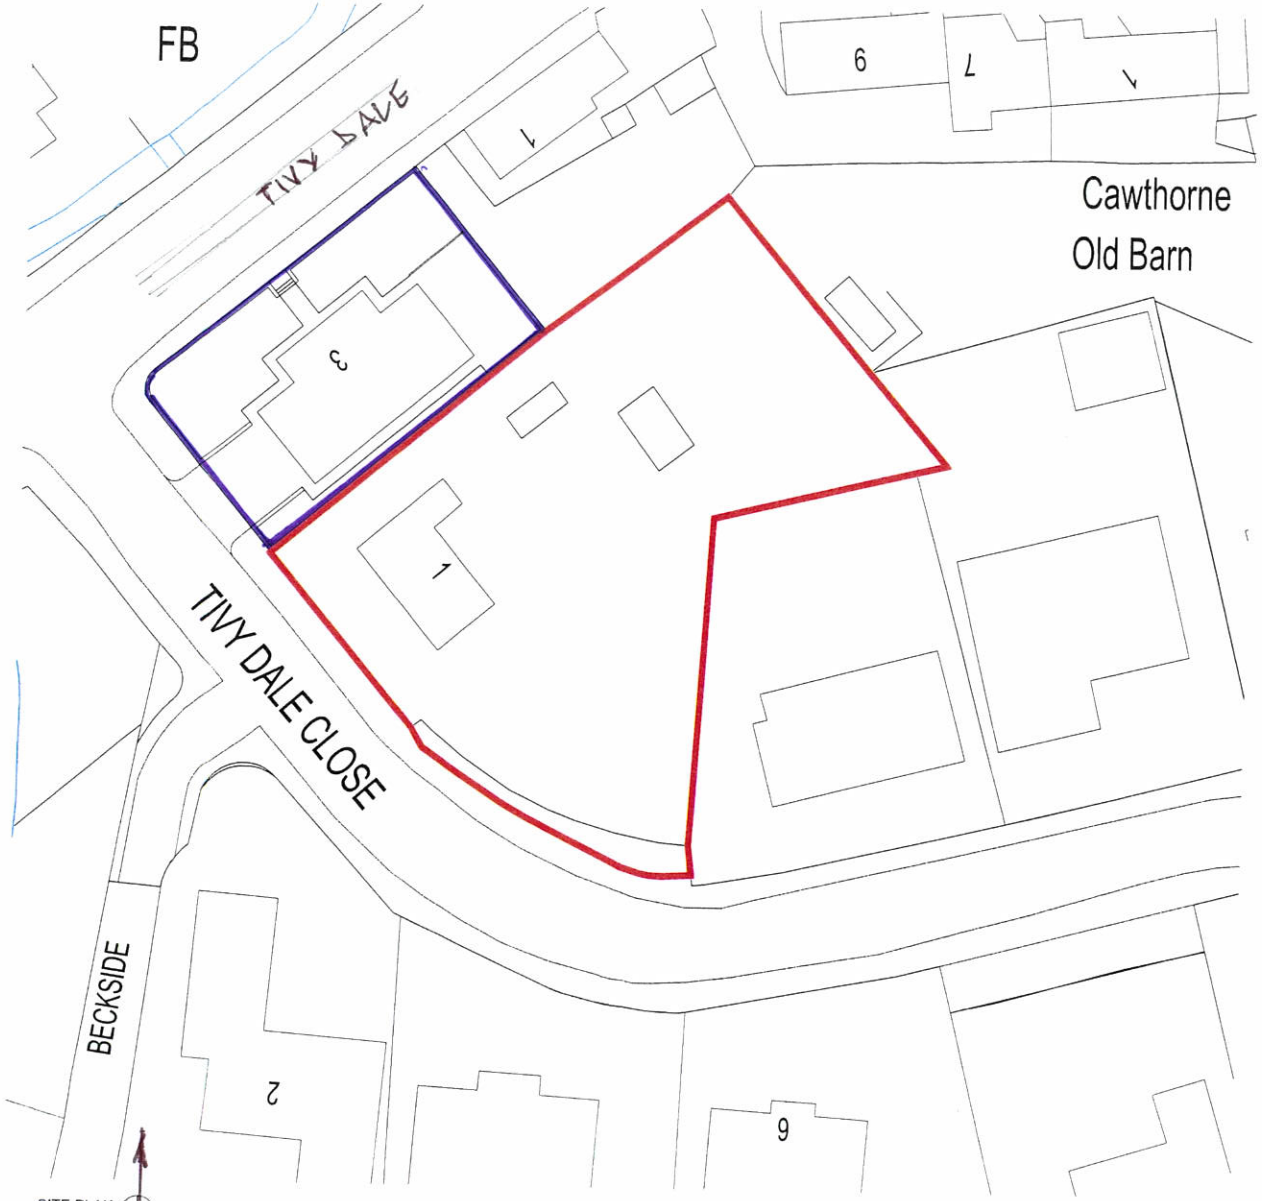

SITE PLAN
SCALE 1:200

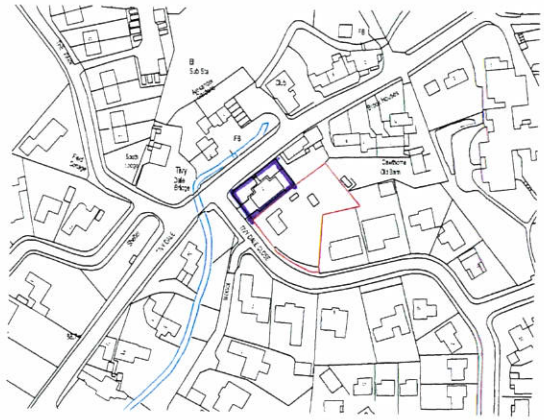

LOCATION PLAN
SCALE 1:1250

CODA Bespoke

Keptcastle Limited	Client
No.01 Tivy Dale Close	Job
No.01 Site and Location Plan	Title

DRAWN	CHECKED	DATE	SCALE	
LC	AH	2018	A3 ISSUE:	A1 ISSUE:
			-	AS SHOWN
REVISION	DRAWING STATUS		DRAWING NUMBER	
-	-		2648-001	

© COPYRIGHT - LIMITS OF THE BUILDING AND ANY DRAWINGS SHOWN ON THE DRAWING The Contractor must verify all dimensions on site before making shop drawings or commencing work of any kind. No dimensions to be scaled from this drawing. Architect to be notified of any discrepancies in dimensions immediately.