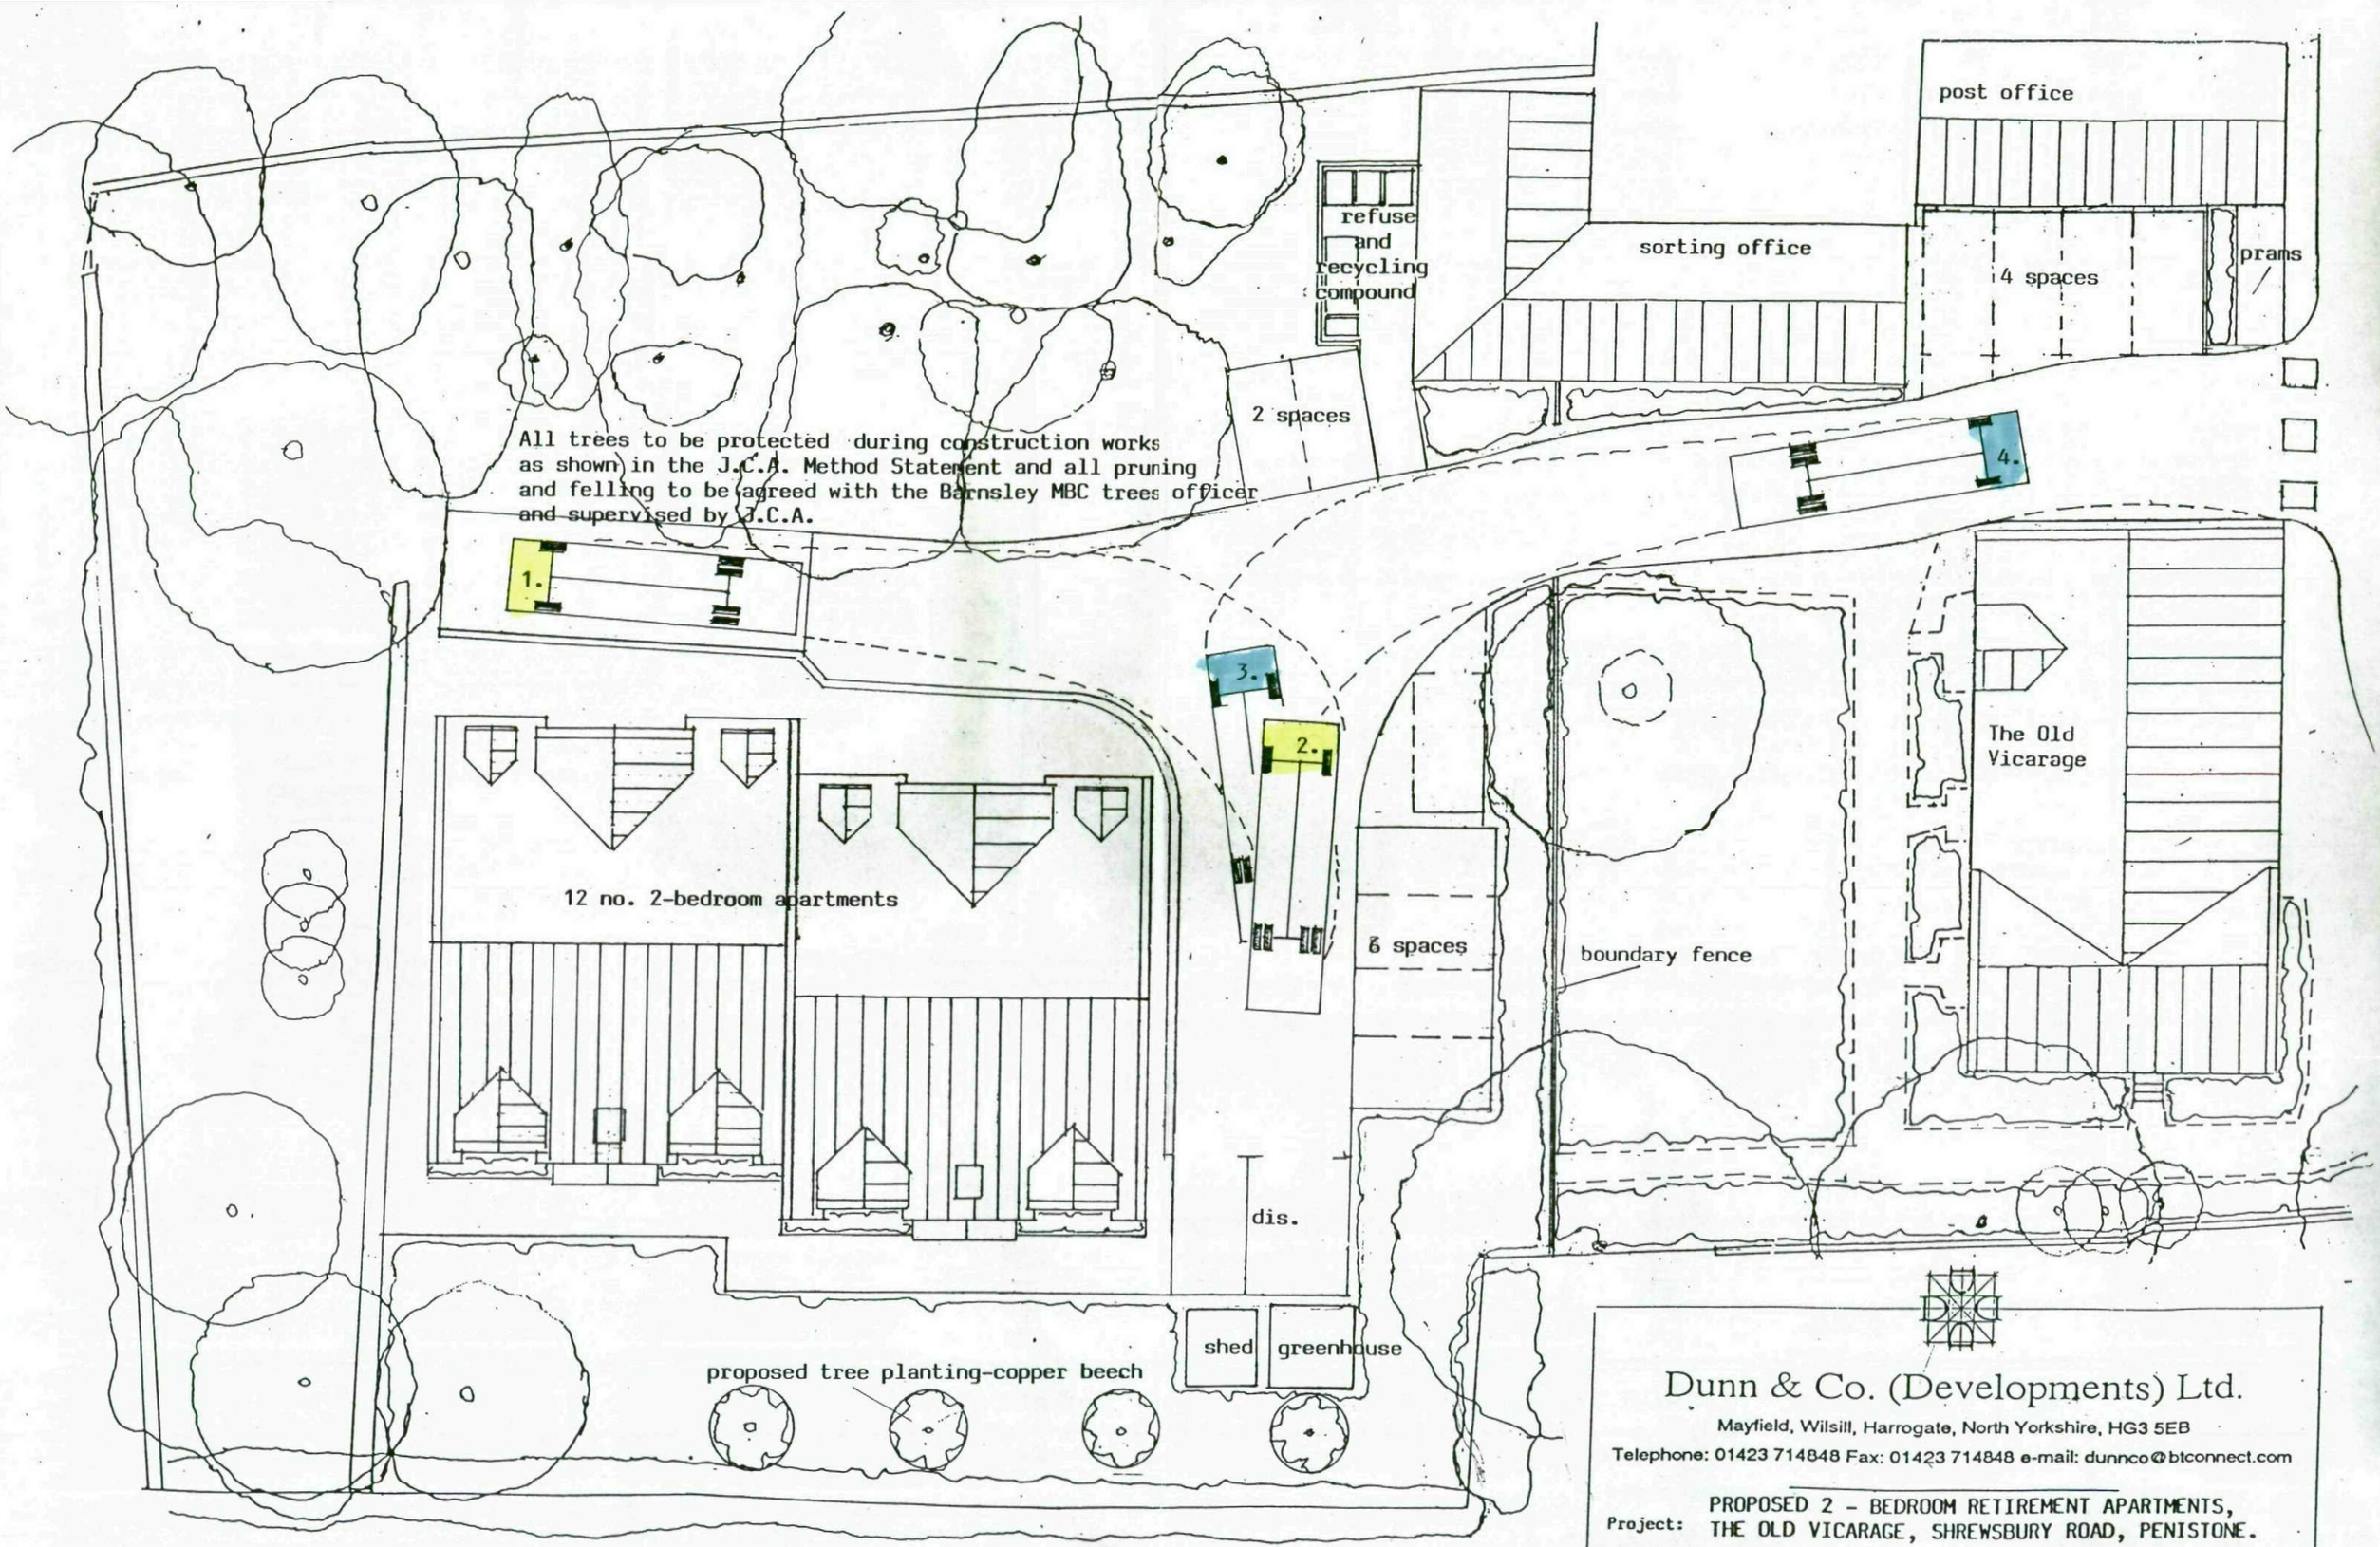


Dunn & Co. (Developments) Ltd.
Mayfield, Wilsill, Harrogate, North Yorkshire, HG3 5EB
Telephone: 01423 714848 Fax: 01423 714848 e-mail: dunnco@btconnect.com

Project: PROPOSED 2 - BEDROOM RETIREMENT APARTMENTS, THE OLD VICARAGE, SHREWSBURY ROAD, PENISTONE.

Scale: 1/200 @ A3 Dwg. No. OVP/DCD/Ret.Apts./03A

Title: SITE LAYOUT DETAILS Date: 03.09.07