


Name Chris Kaye

Site 5 Don Terrace
Thurlstone
Sheffield
South Yorkshire
S36 9QE

Scale 1:50 at A3

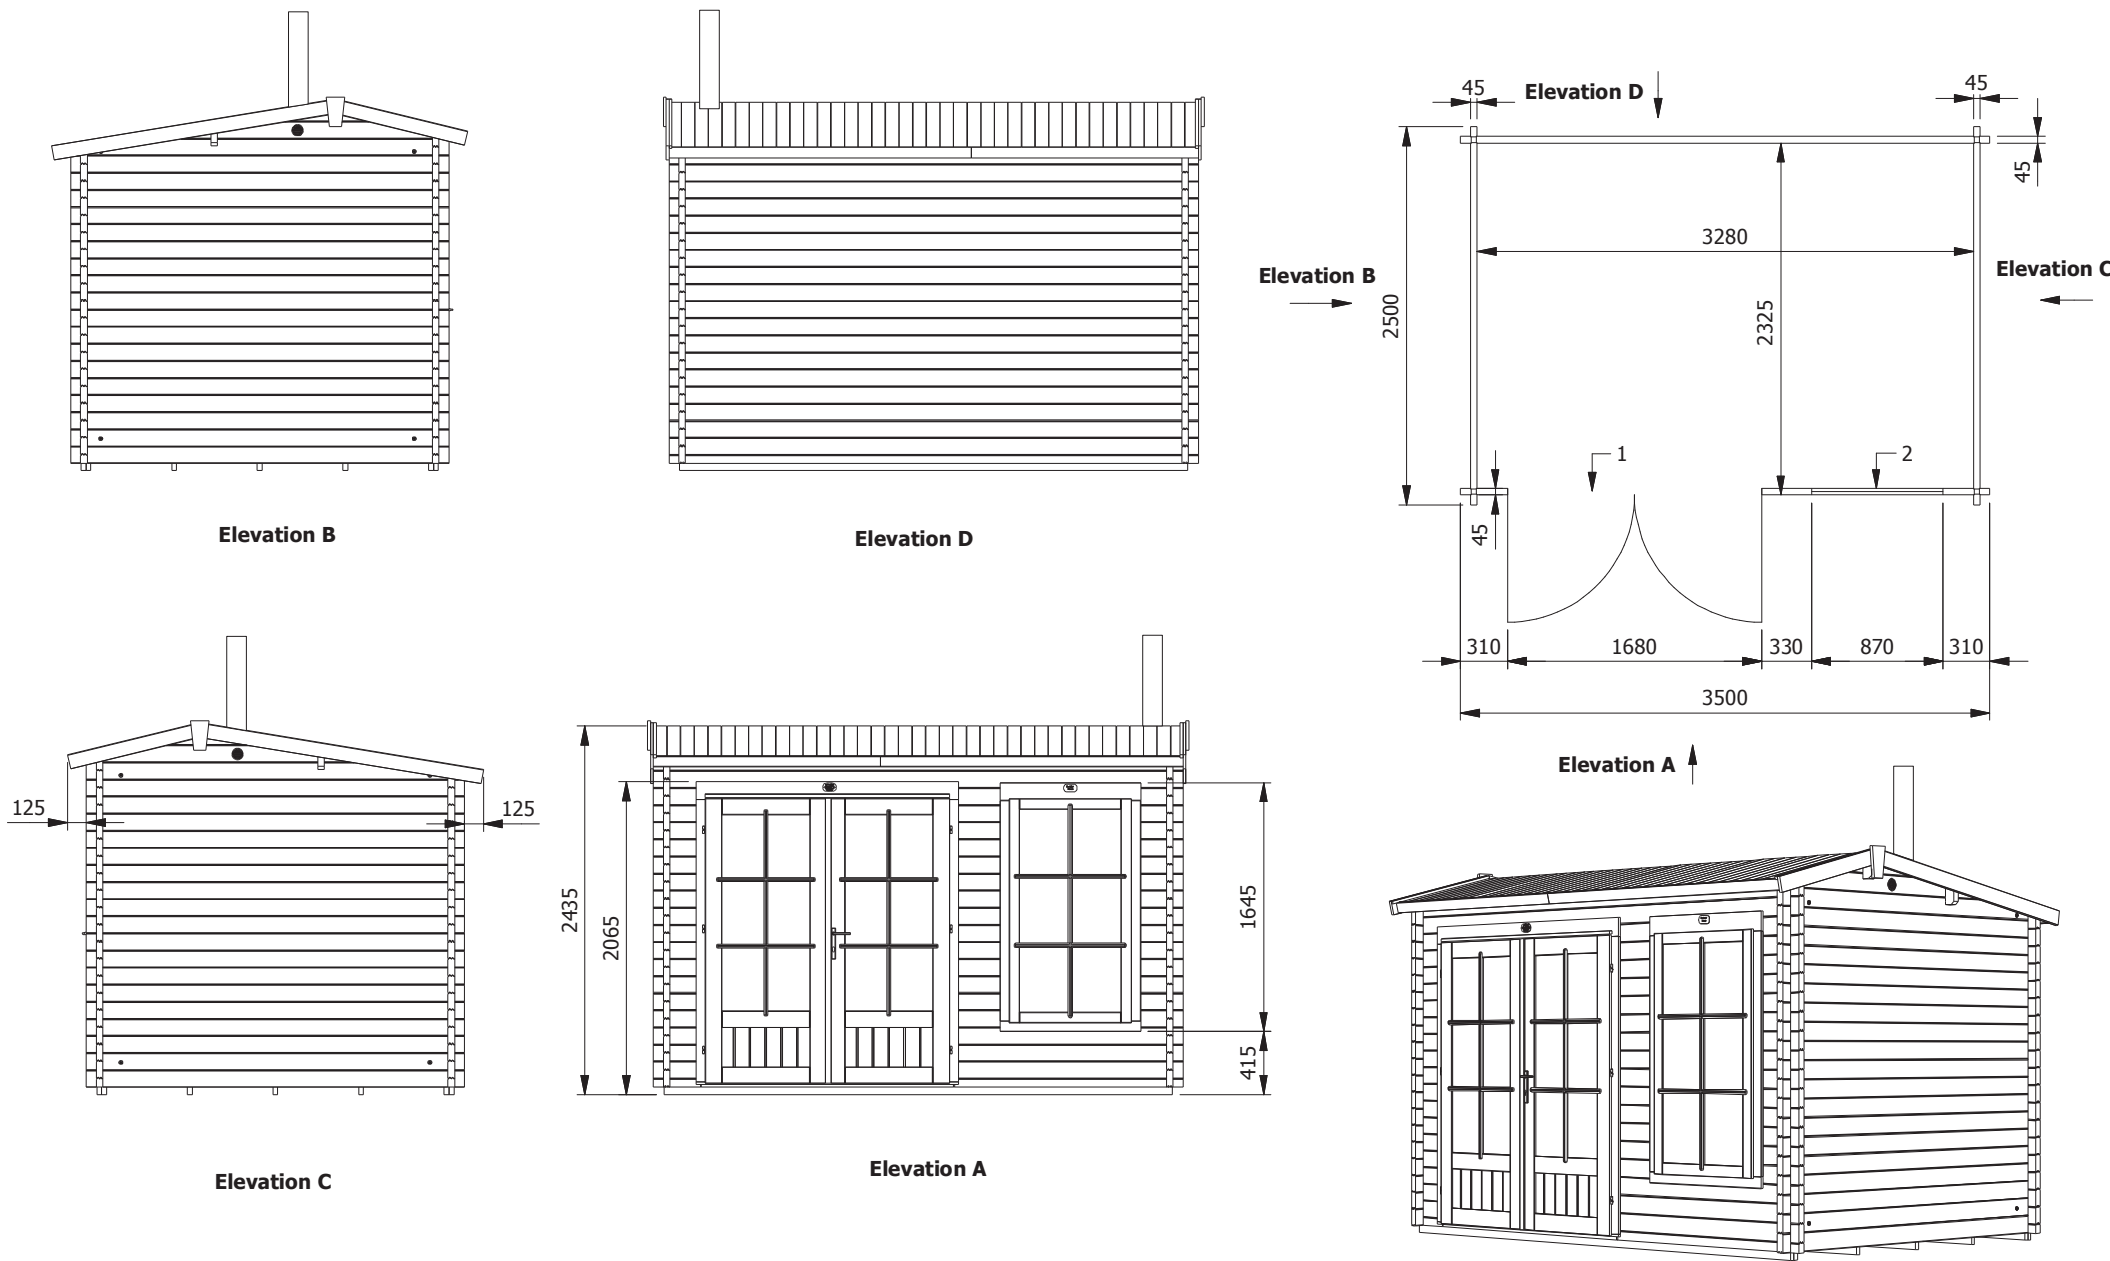

1. Doors recess.
2. Window recess.




All dimensions are in millimeters and are approximate.

 Dunster House Ltd. Caxton Road Bedford MK41 0LF tel 01234 272445 Fax 01234 272588 www.dunsterhouse.co.uk	DRAWING TITLE Log cabin Carsare 3.5x2.5m, 45mm .					
		REV	DESCRIPTION	DATE		
SCALE	DATE	DRAWN	DRAWING No	REV		
1:50	17/03/2016	WM				

Name Chris Kaye

Site 5 Don Terrace
Thurlstone
Sheffield
South Yorkshire
S36 9QE

Scale 1:25 at A3

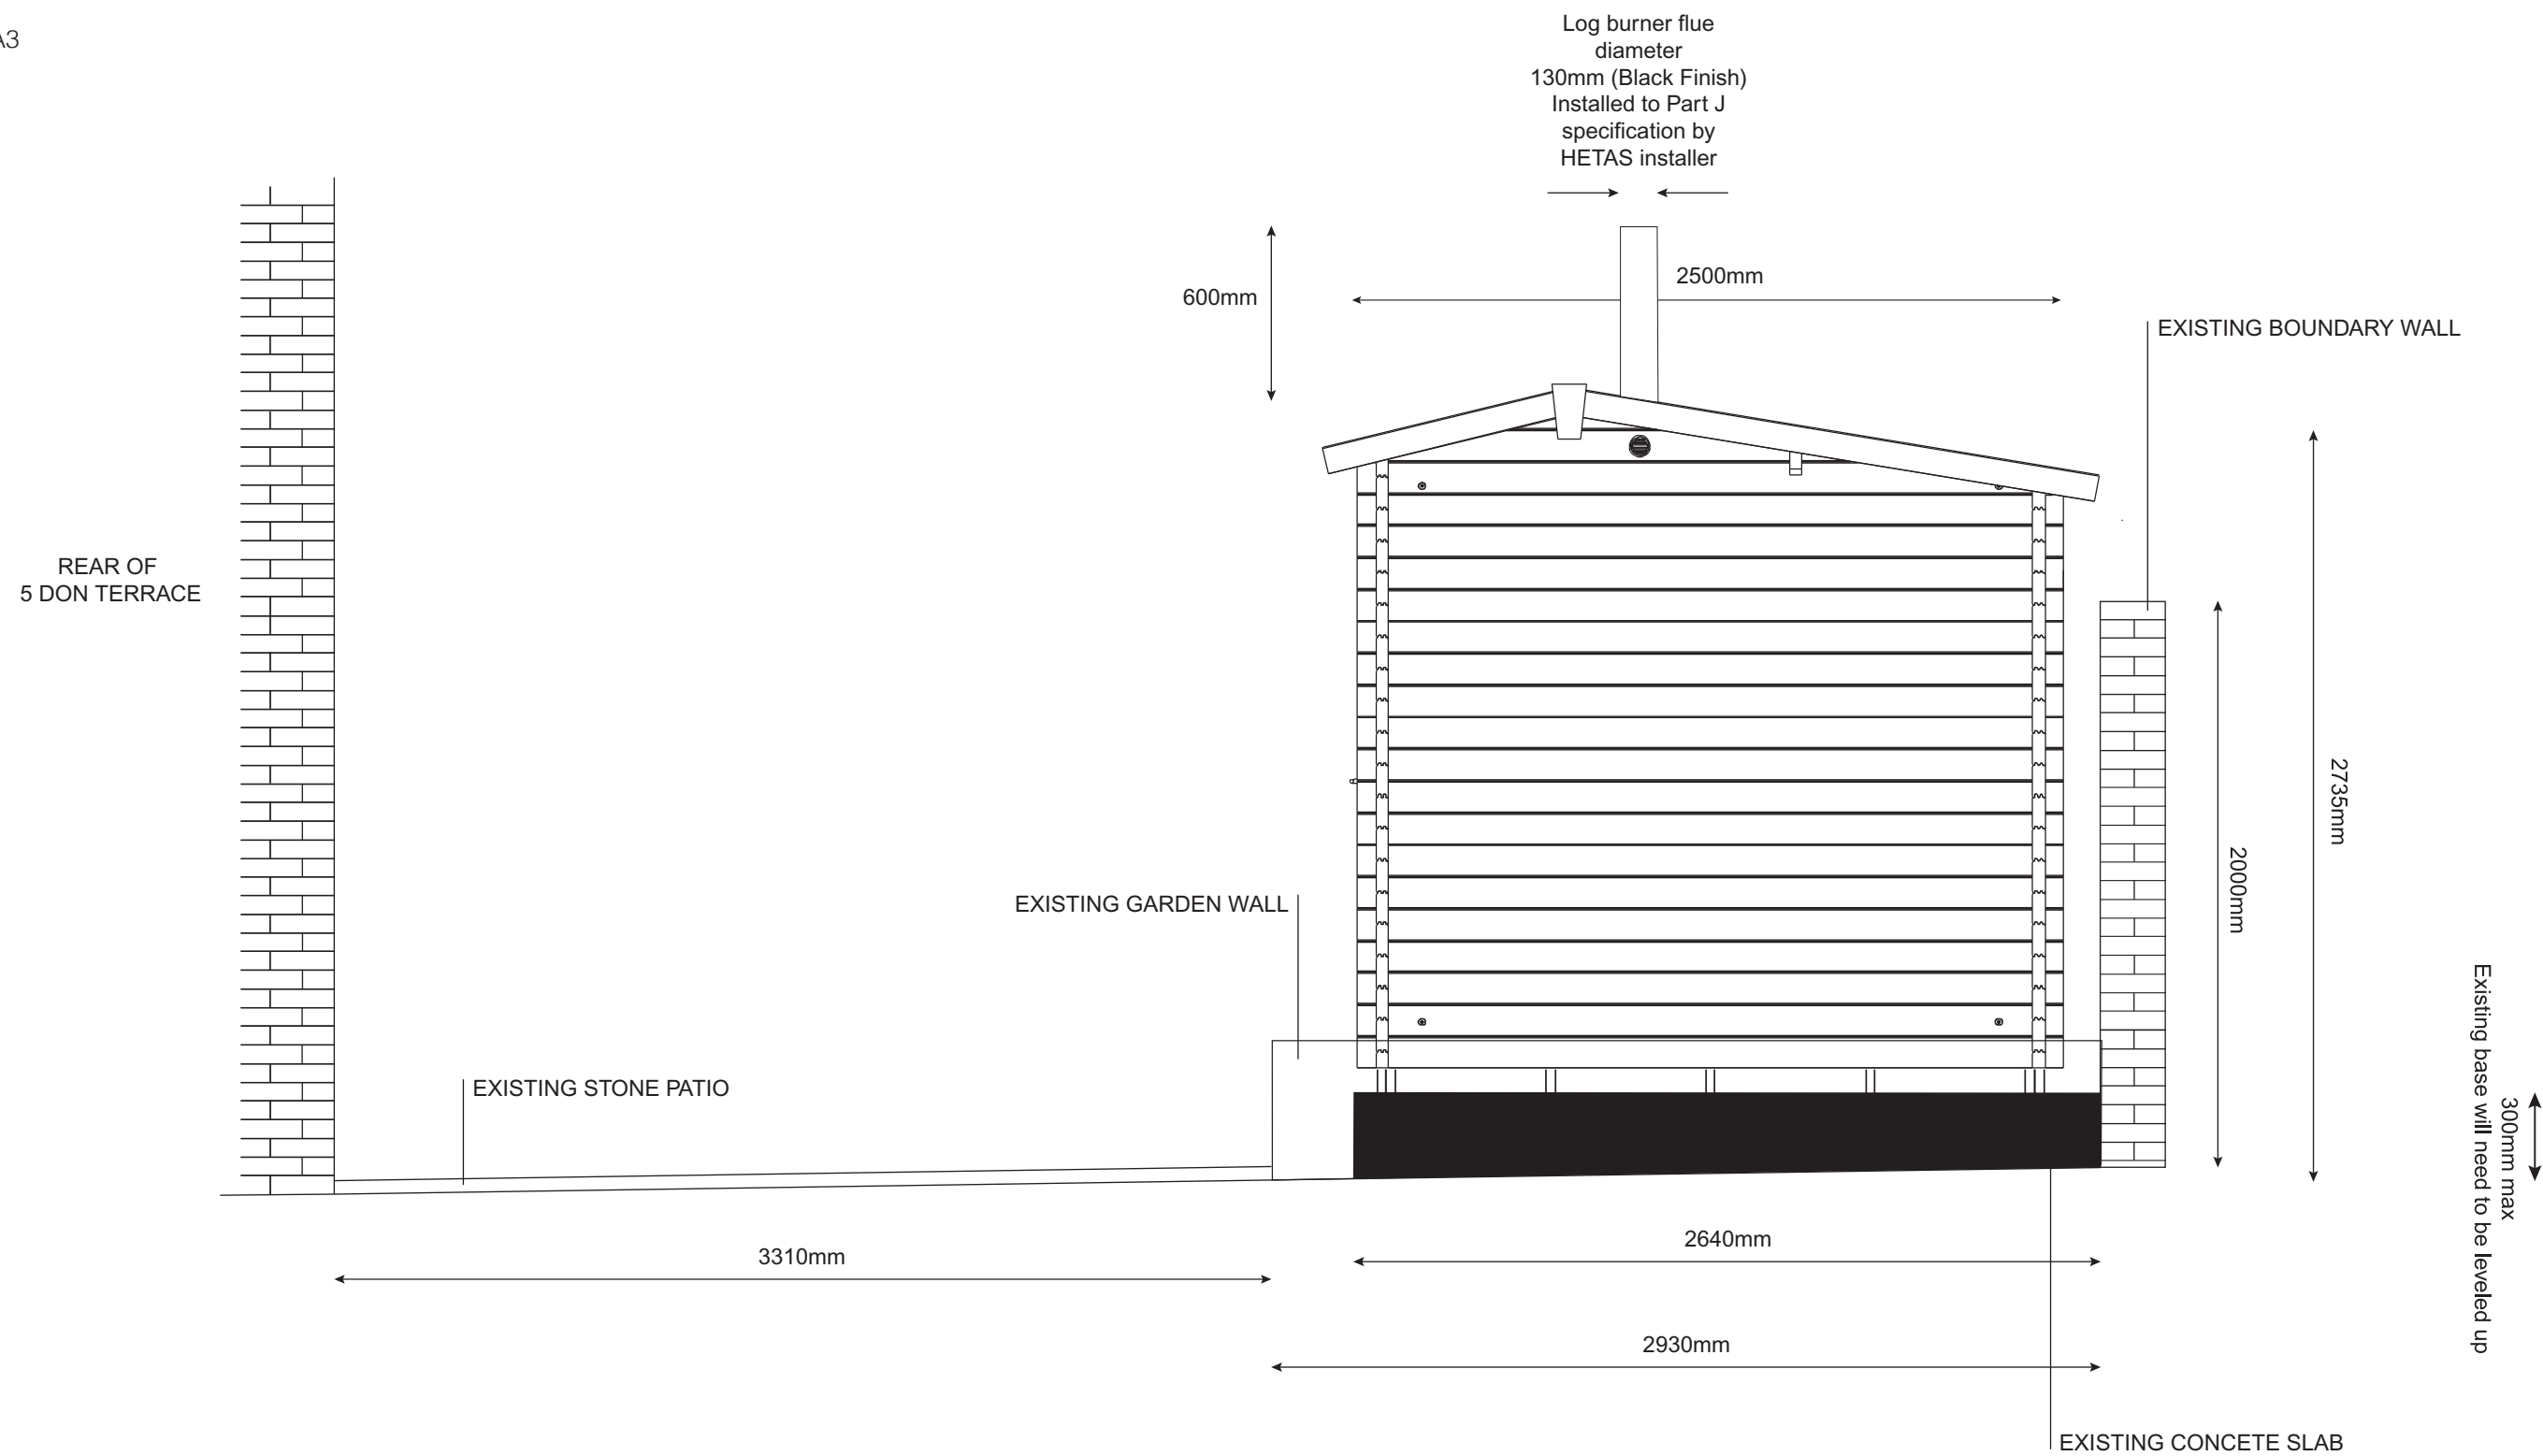

Name Chris Kaye

Site 5 Don Terrace
Thurlstone
Sheffield
South Yorkshire
S36 9QE

Scale 1:25 at A3

REAR OF
5 DON TERRACE

EXISTING STONE PATIO

6100mm

3310mm

GATE

GATE

EXISTING GARDEN WALL

2500mm

5020mm

2930mm

2640mm

EXISTING
BOUNDARY
WALL

3500mm

EXISTING
CONCETE
SLAB

