


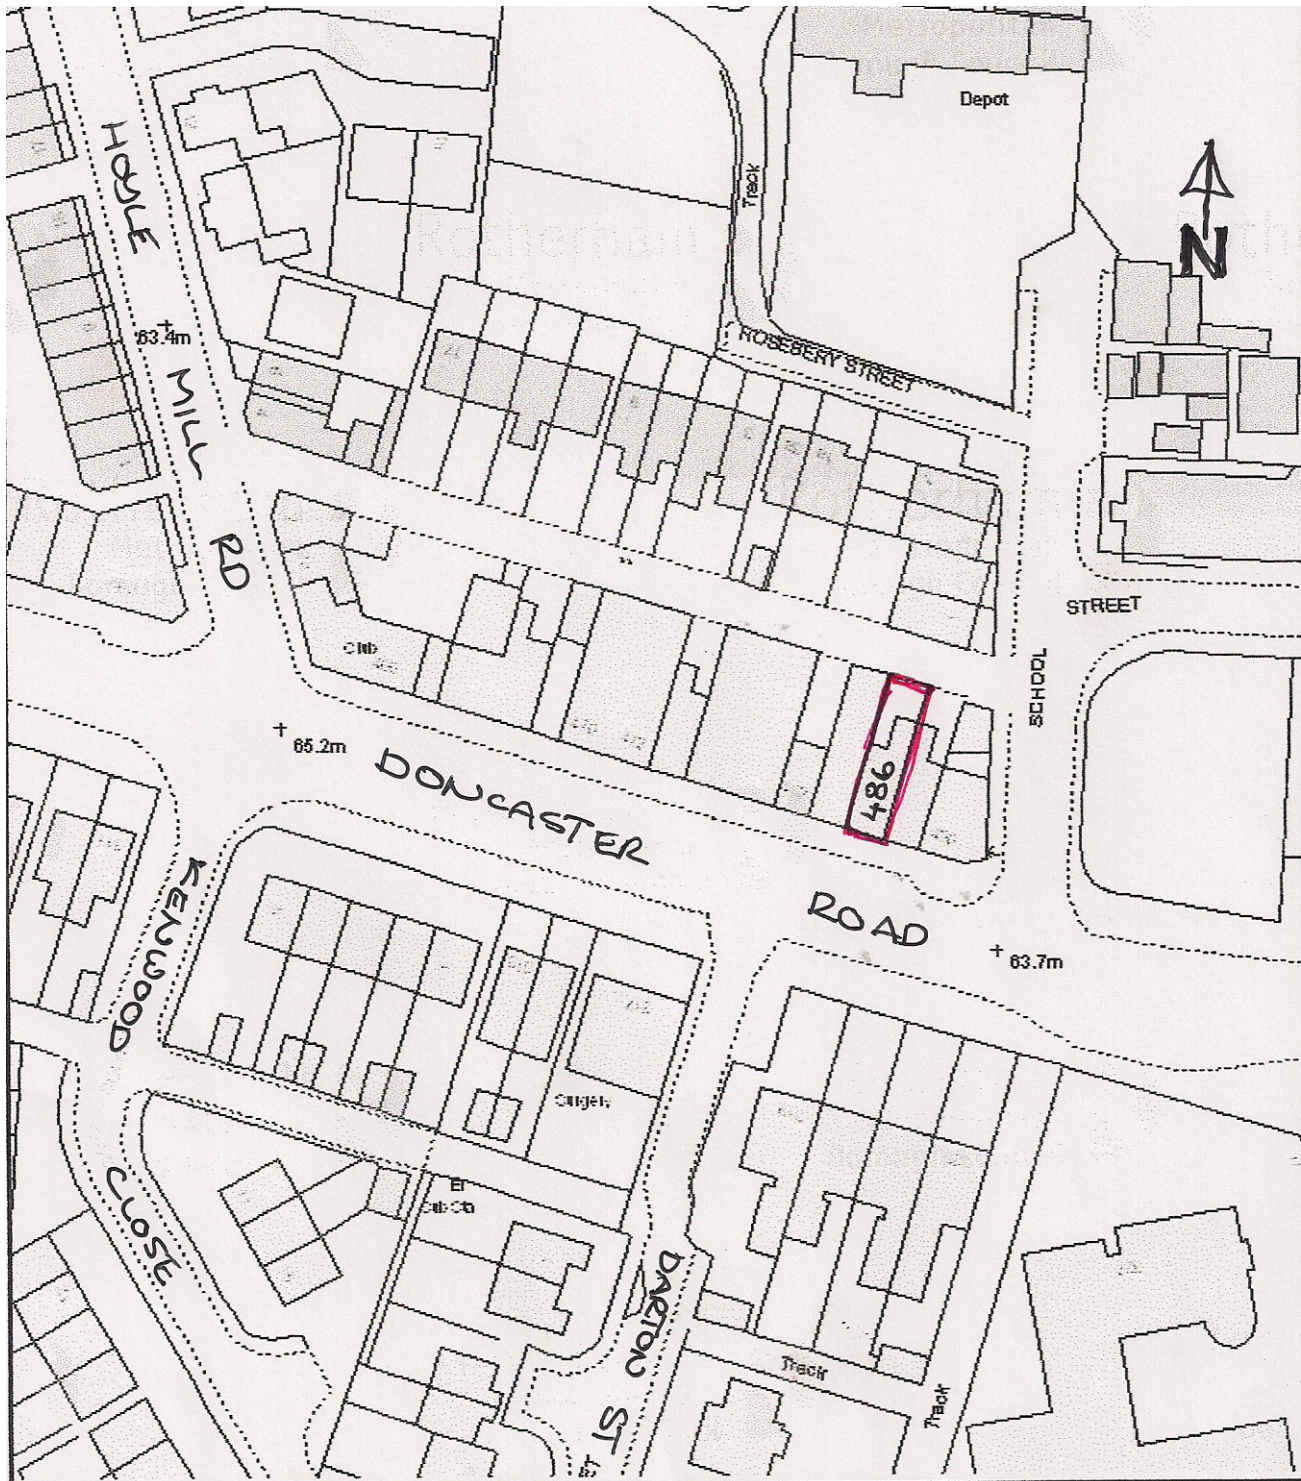

LOCATION PLAN 1:1250
486 DONCASTER RD
STAIRFOOT
BARNSELEY