


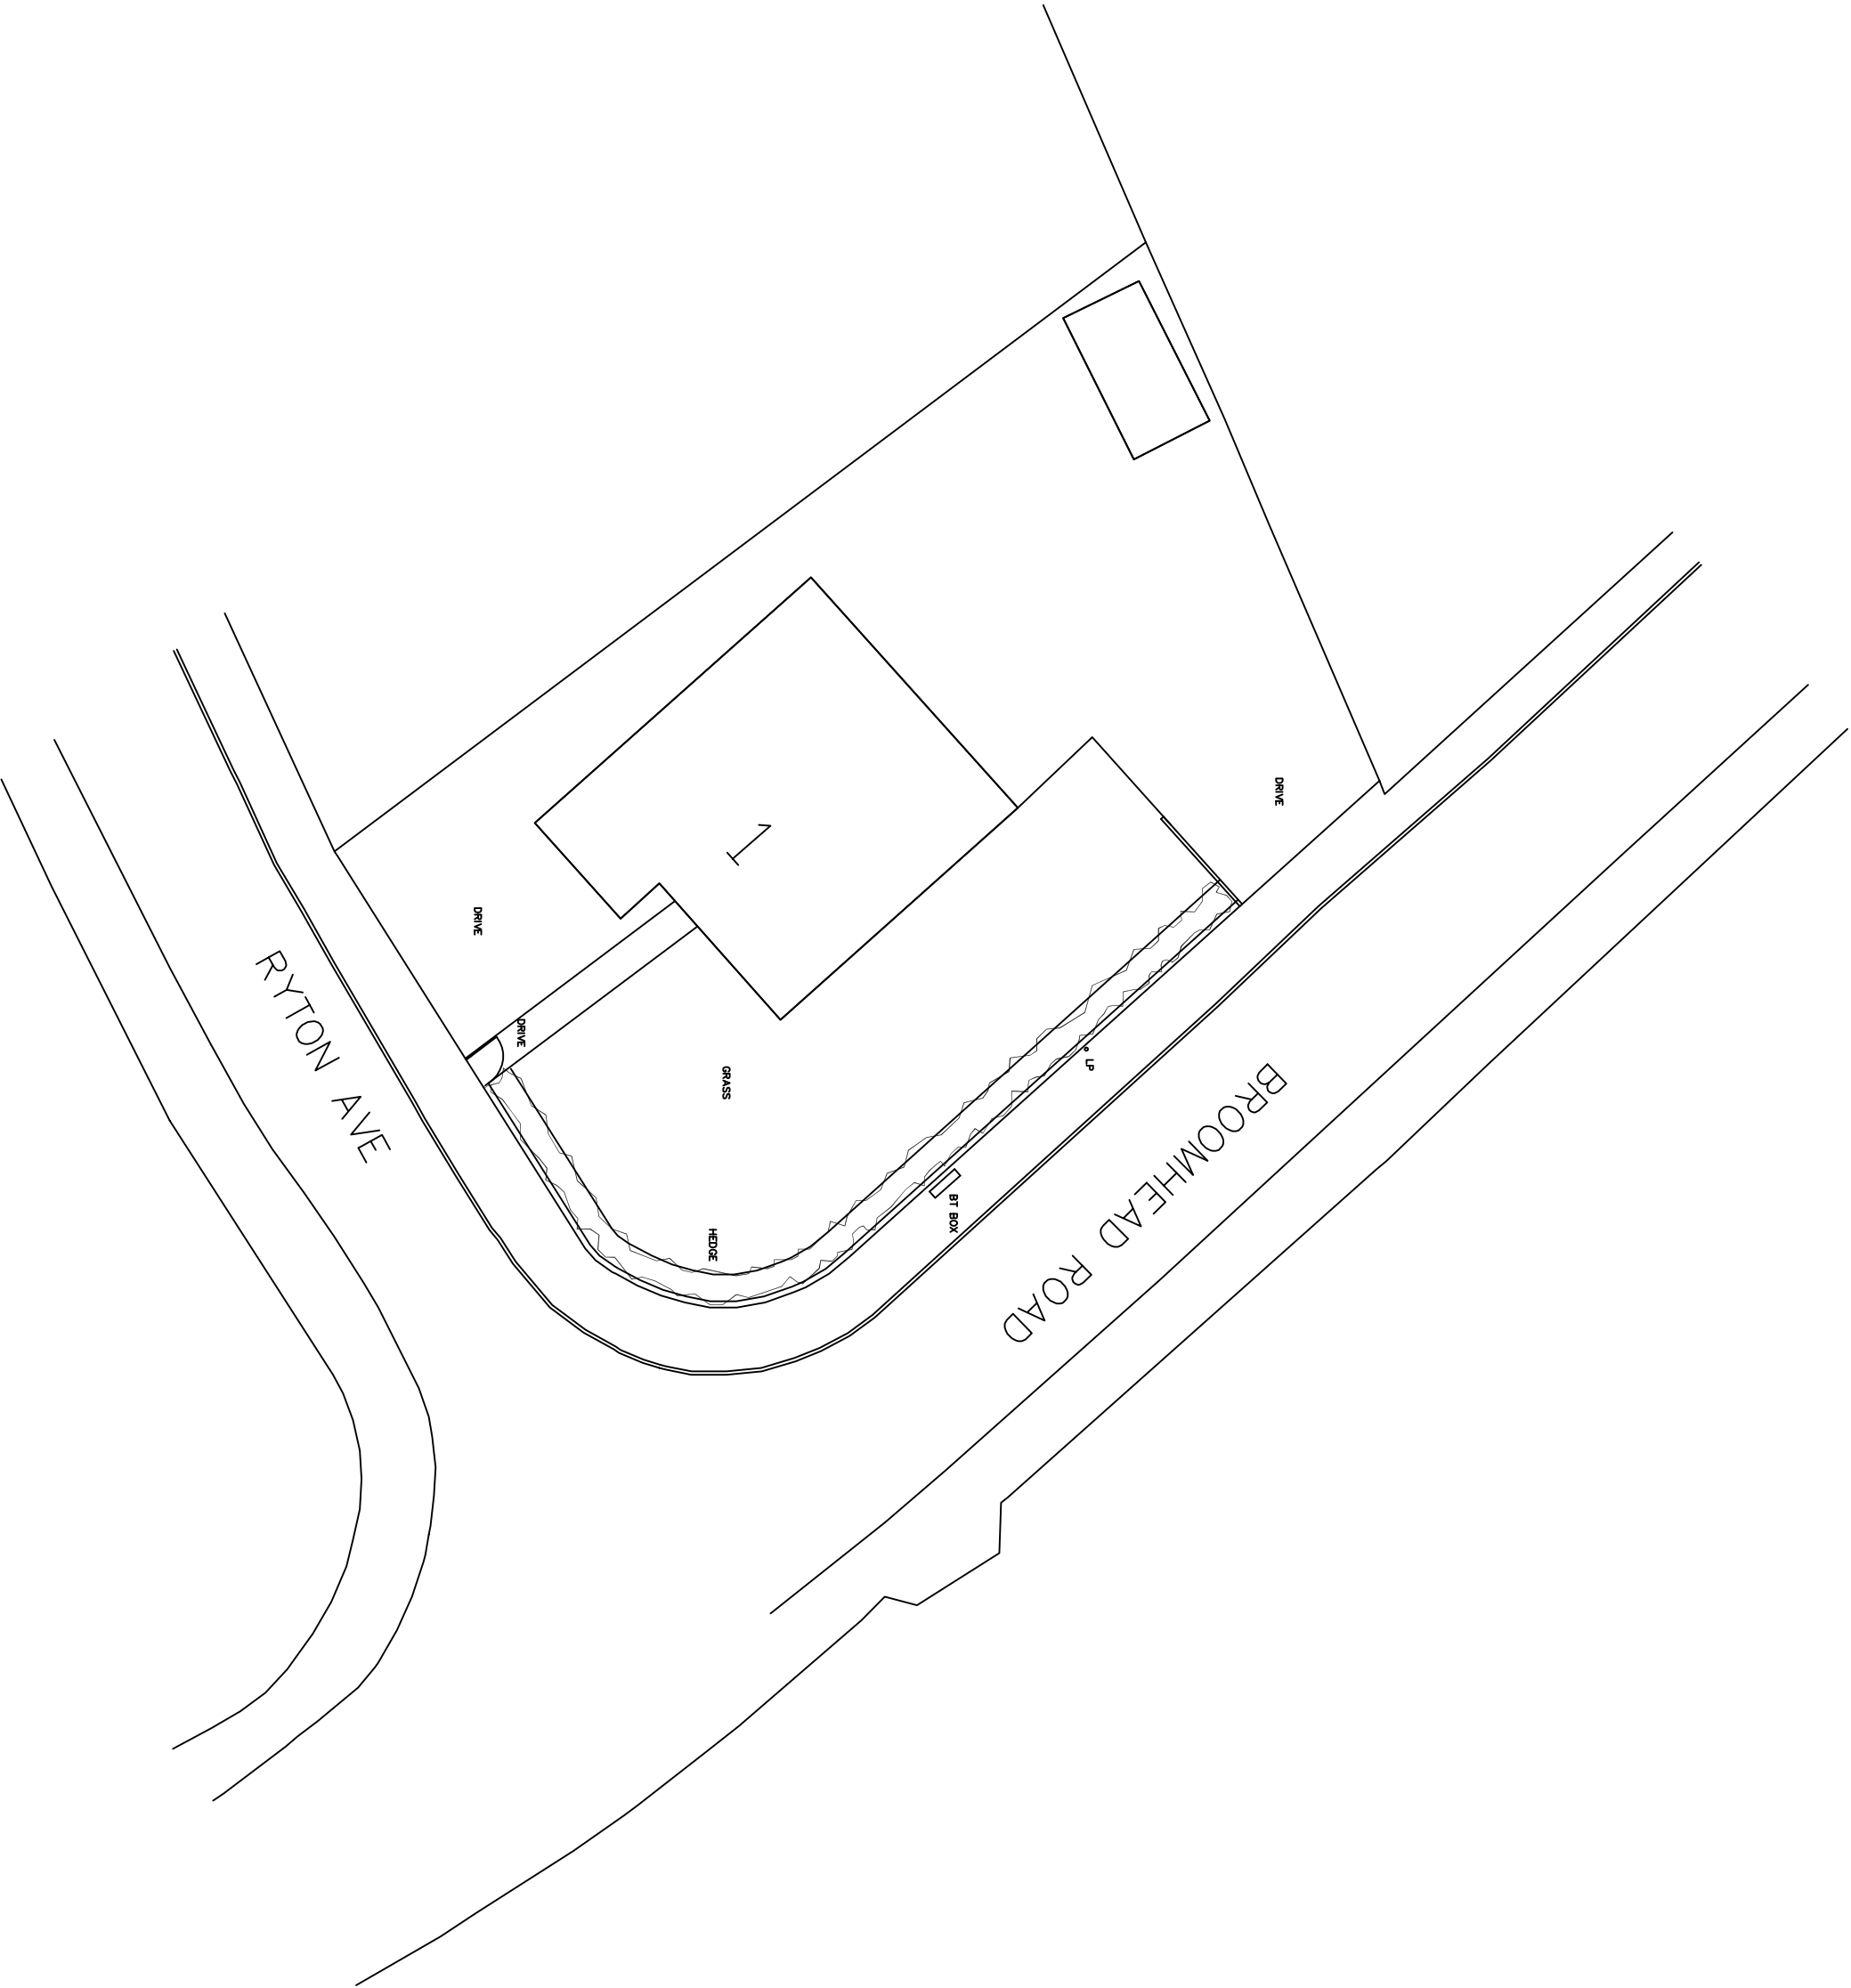

Revisions	A. A----	00-00-
This drawing is for planning permission only and is not a construction drawing.		
Drawing Title	EXISTING-SITE-PLAN	
Job No. - Dwg No.	PR/2013/1	—
Client:	PAUL RONKSLEY 1 RYTON AVENUE WIMBORNE SP9 0SD	
Scale,	1:200	