
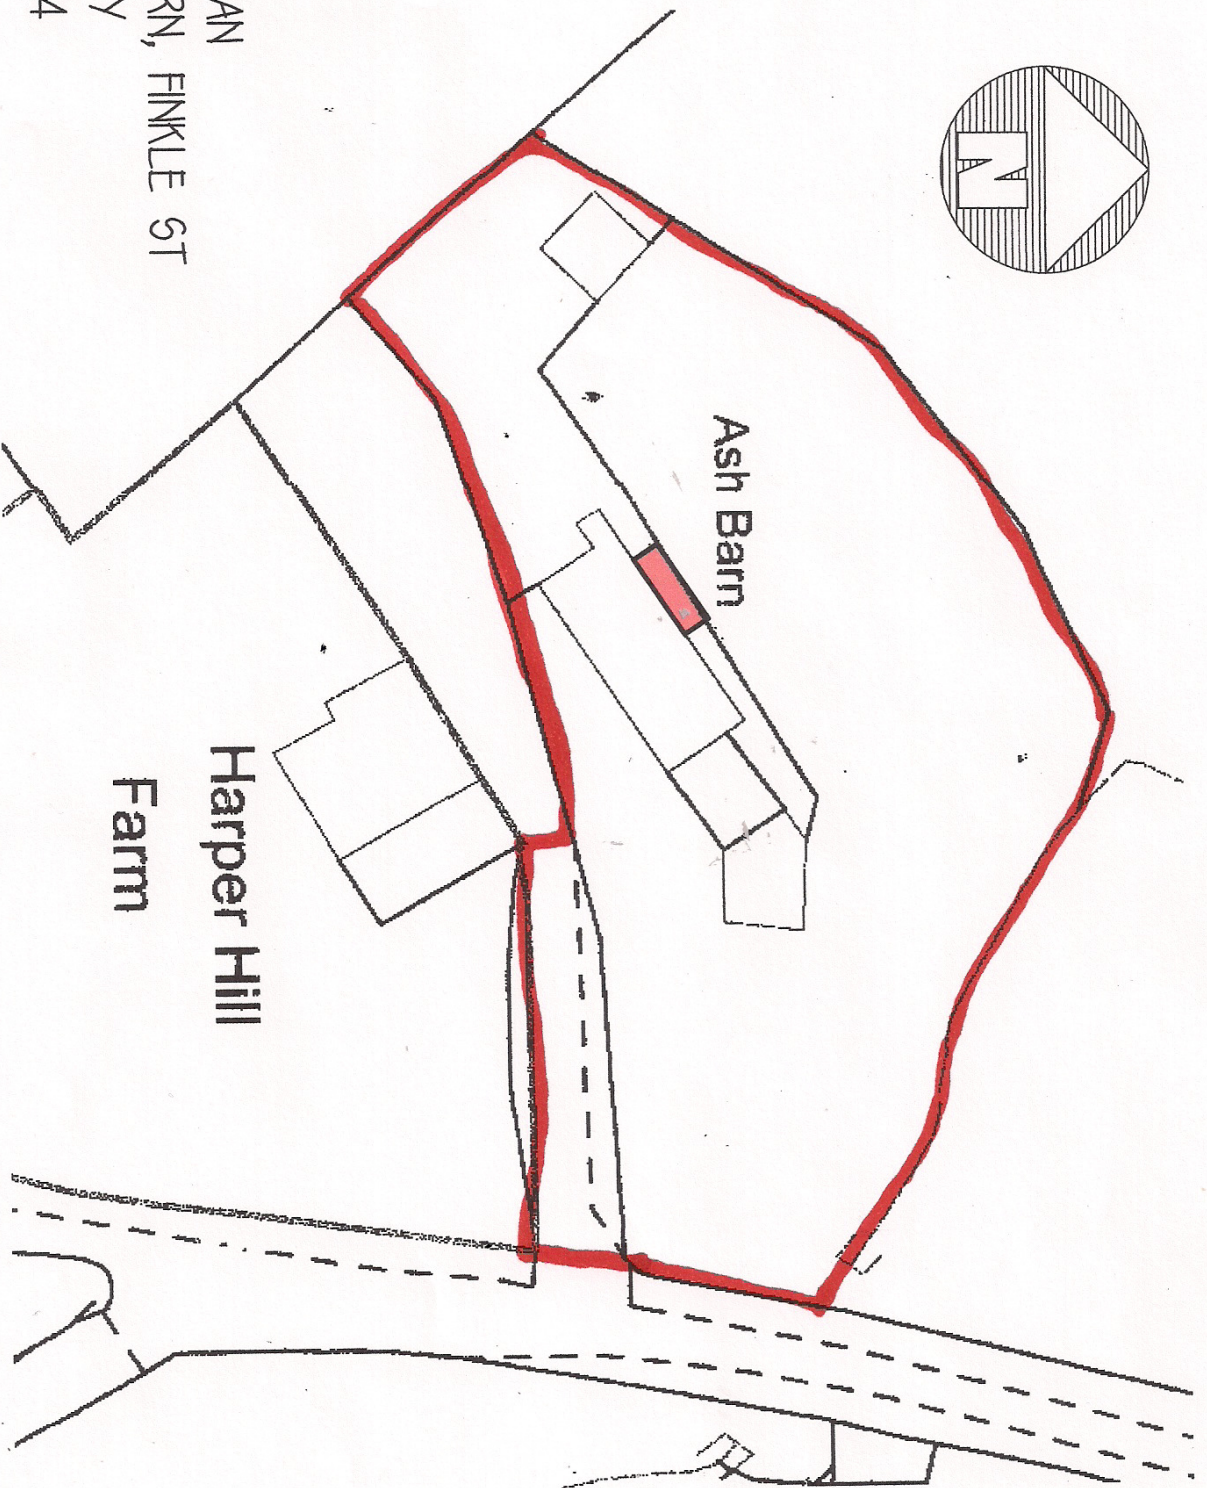


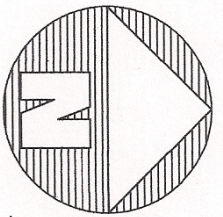

SITE PLAN  
ASH BARN, FINKLE ST  
WORTLEY  
1:500@A4