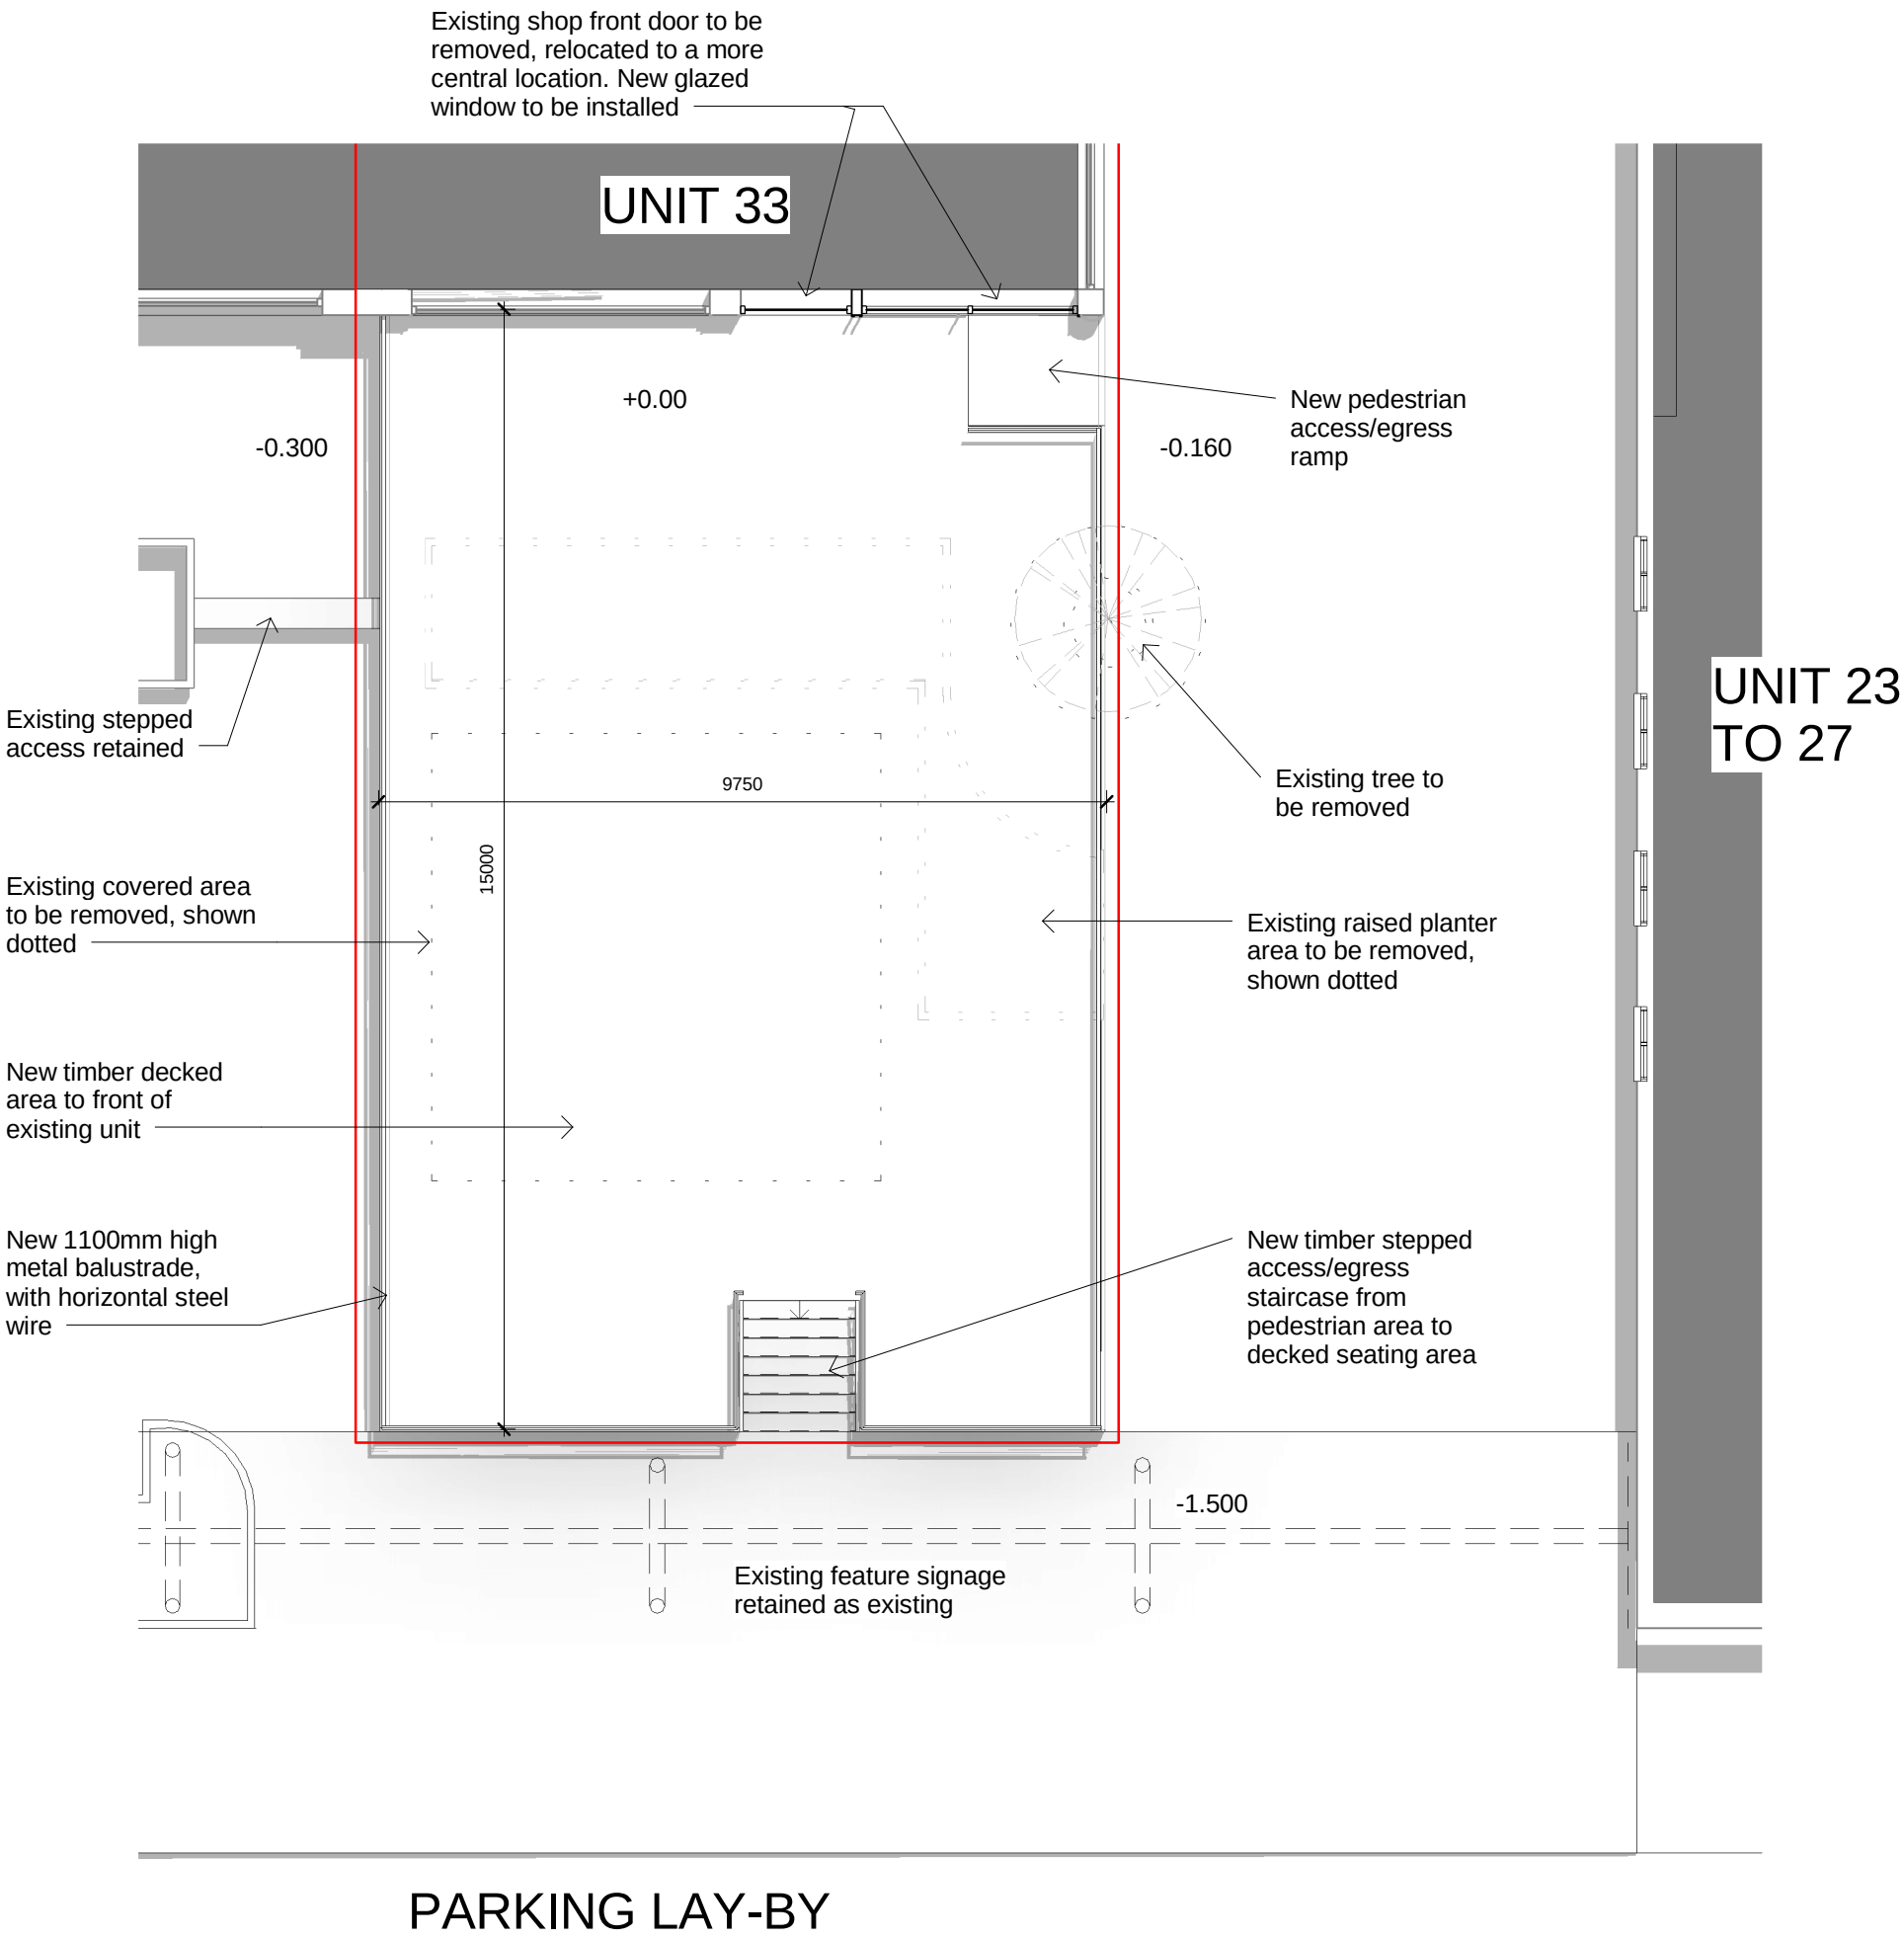

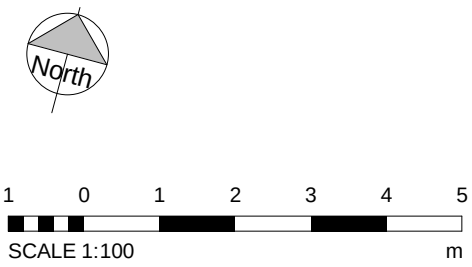

Proposed Site Plan

Scale 1:100 at A3

Mr Mustafa
Unit 33 Peel Street Arcade,
Barnsley,
S70 2RN