


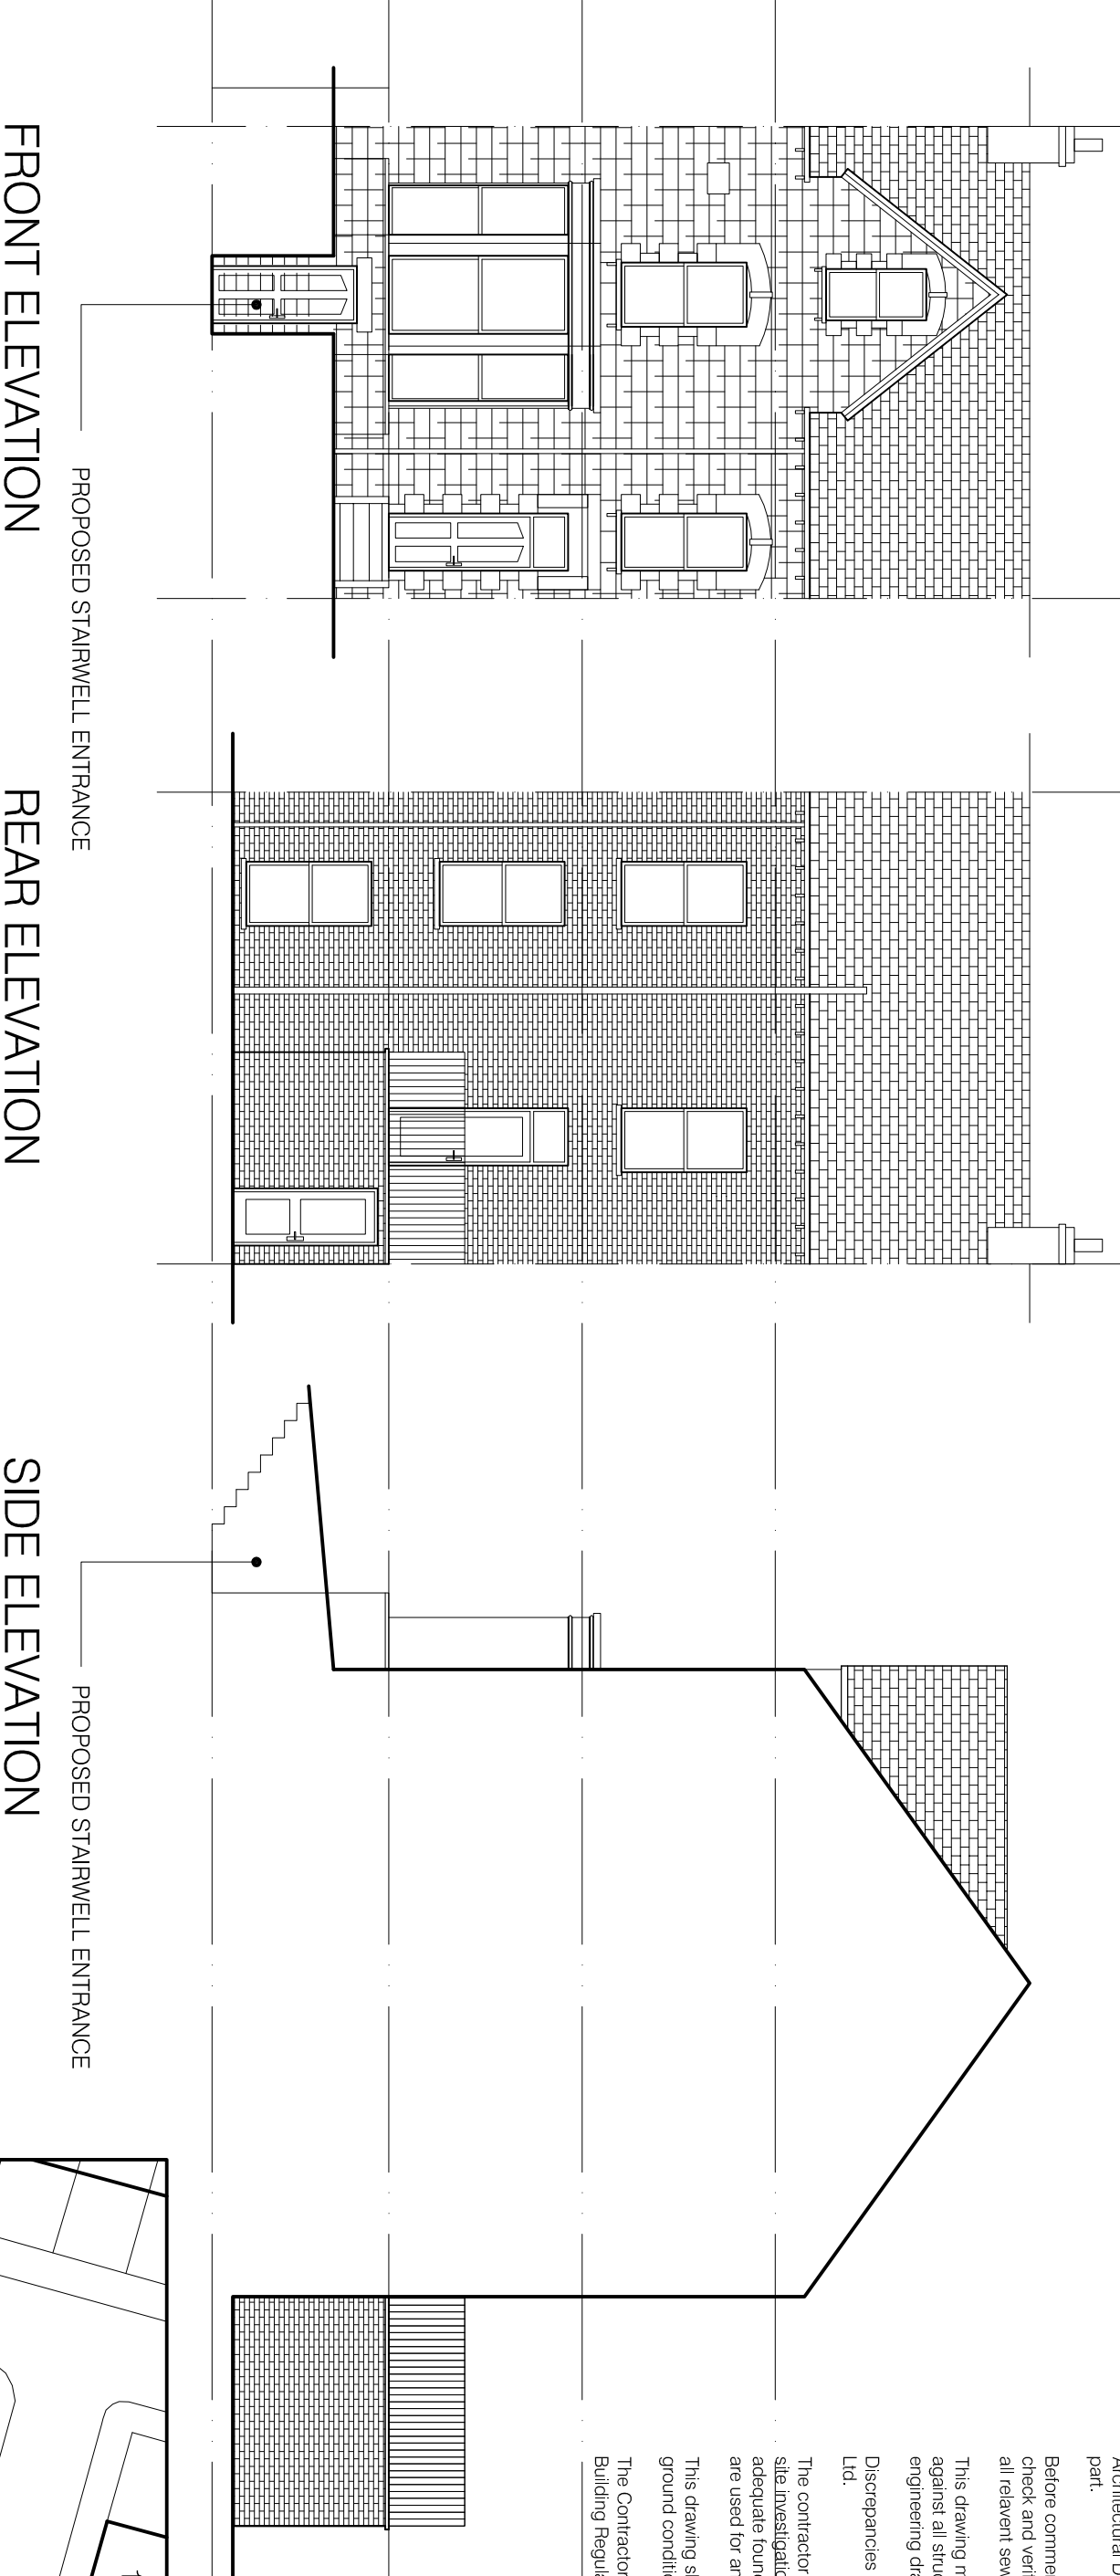

FRONT ELEVATION
AS PROPOSED

REAR ELEVATION
AS PROPOSED

SIDE ELEVATION
AS PROPOSED

PROPOSED STAIRWELL ENTRANCE


PROPOSED STAIRWELL ENTRANCE



BLOCK PLAN 1:500



SITE LOCATION 1:1250

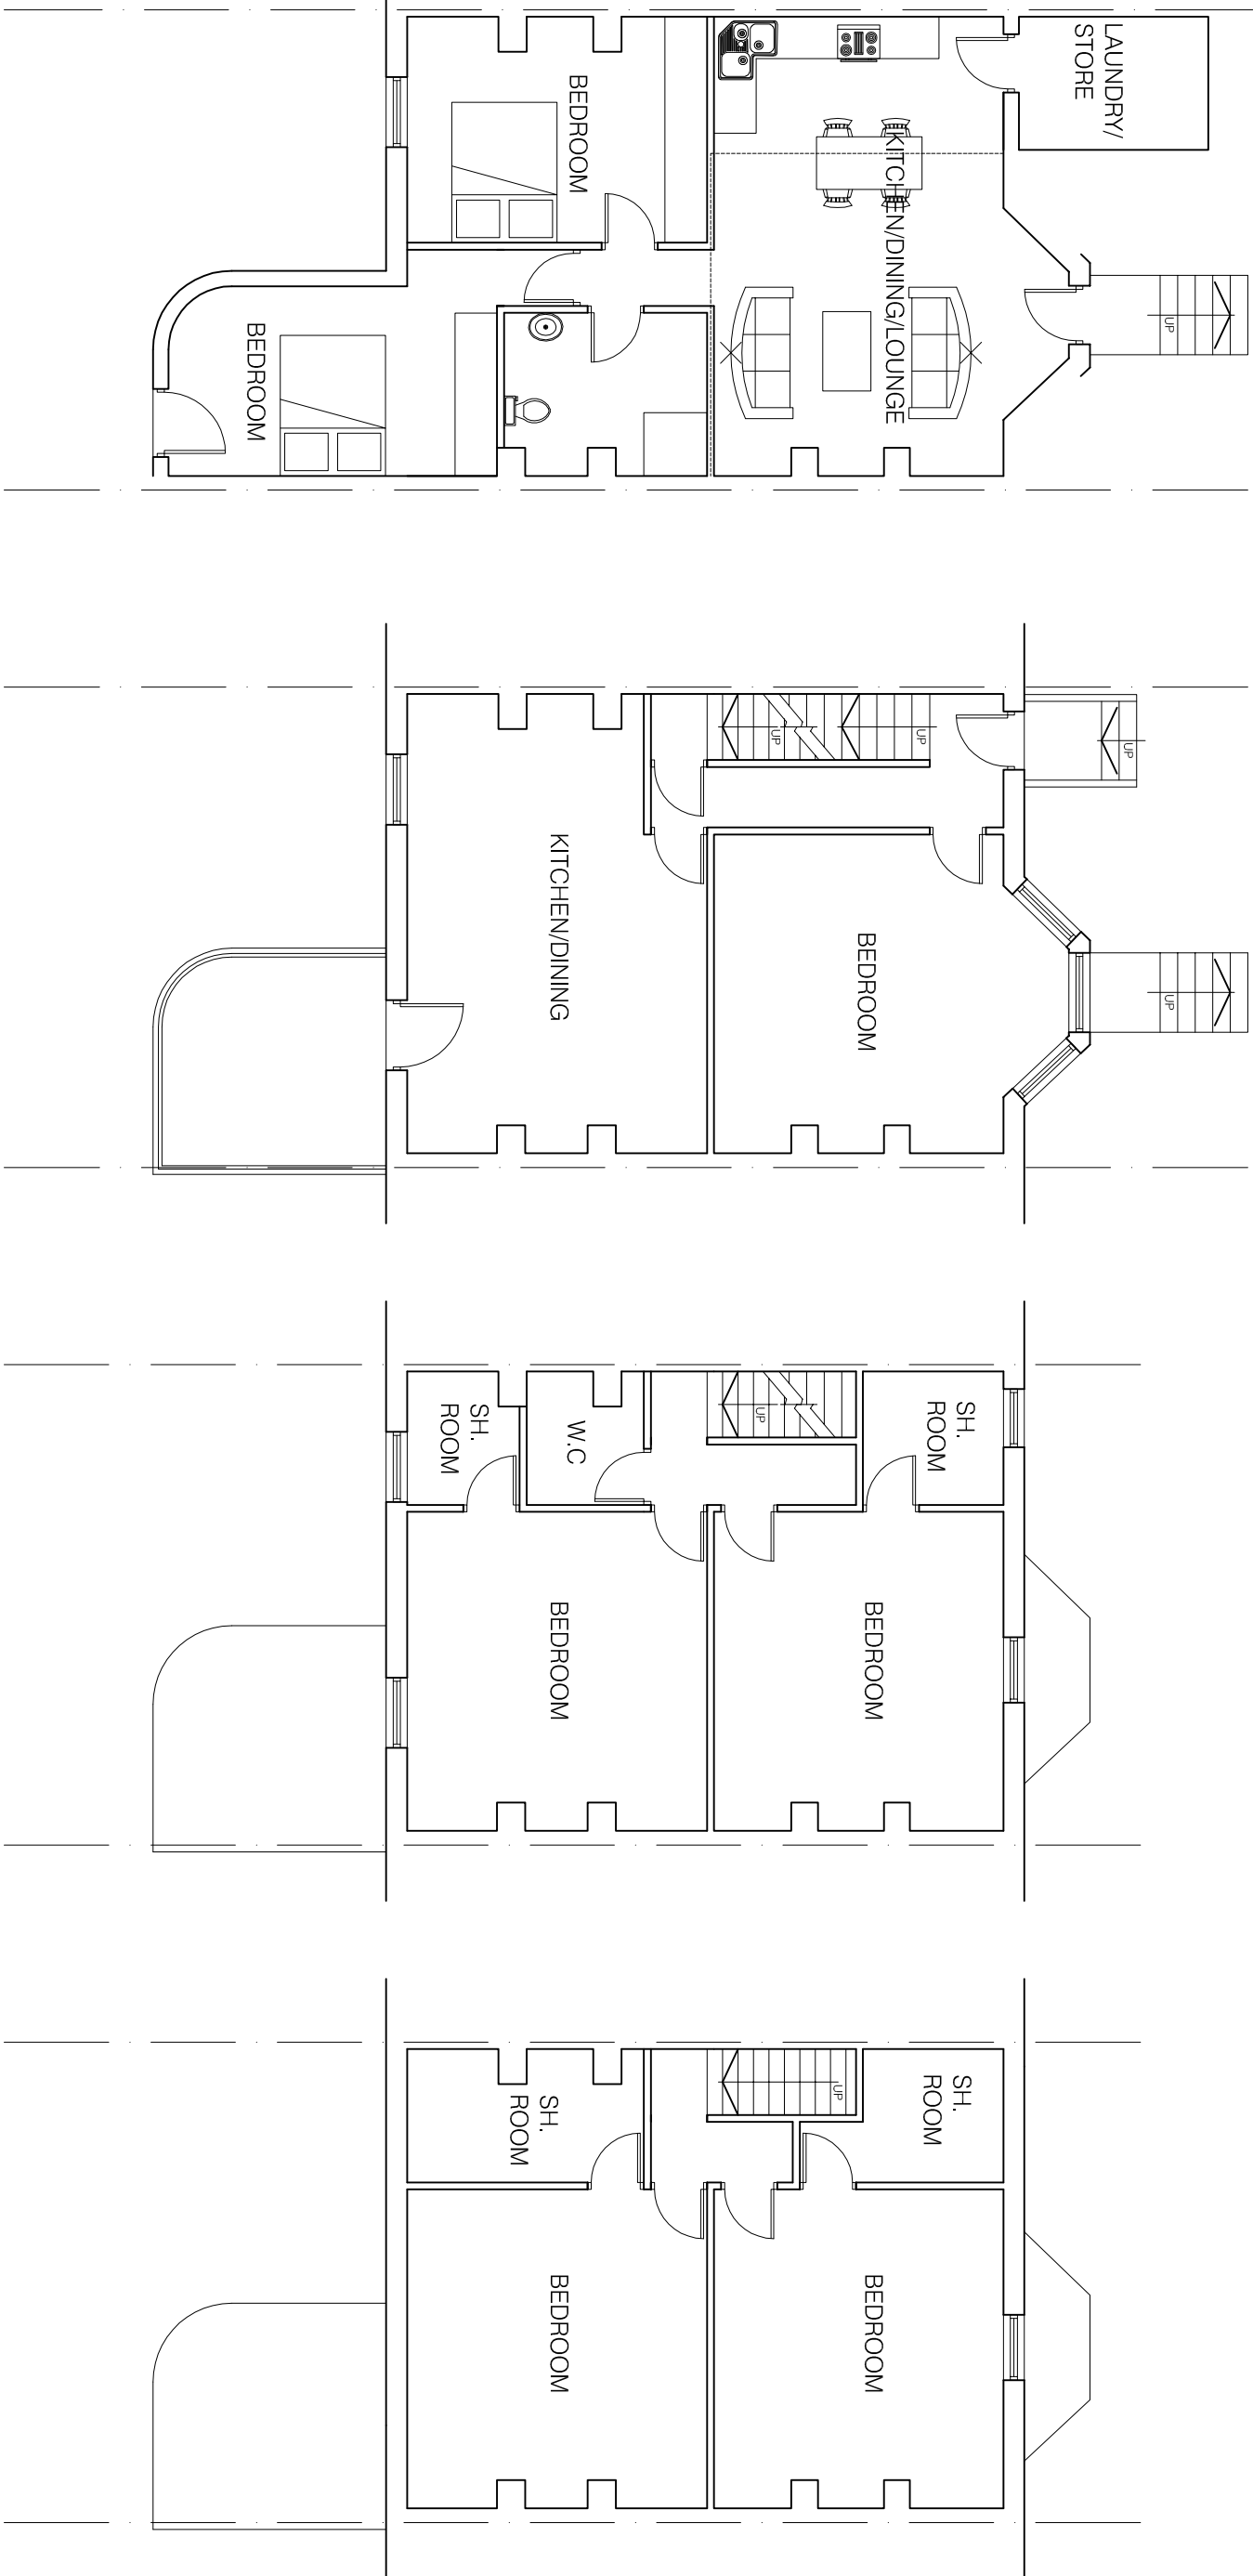


CELLAR LEVEL
AS PROPOSED

GROUND FLOOR
AS PROPOSED

FIRST FLOOR
AS PROPOSED

SECOND FLOOR
AS EXISTING

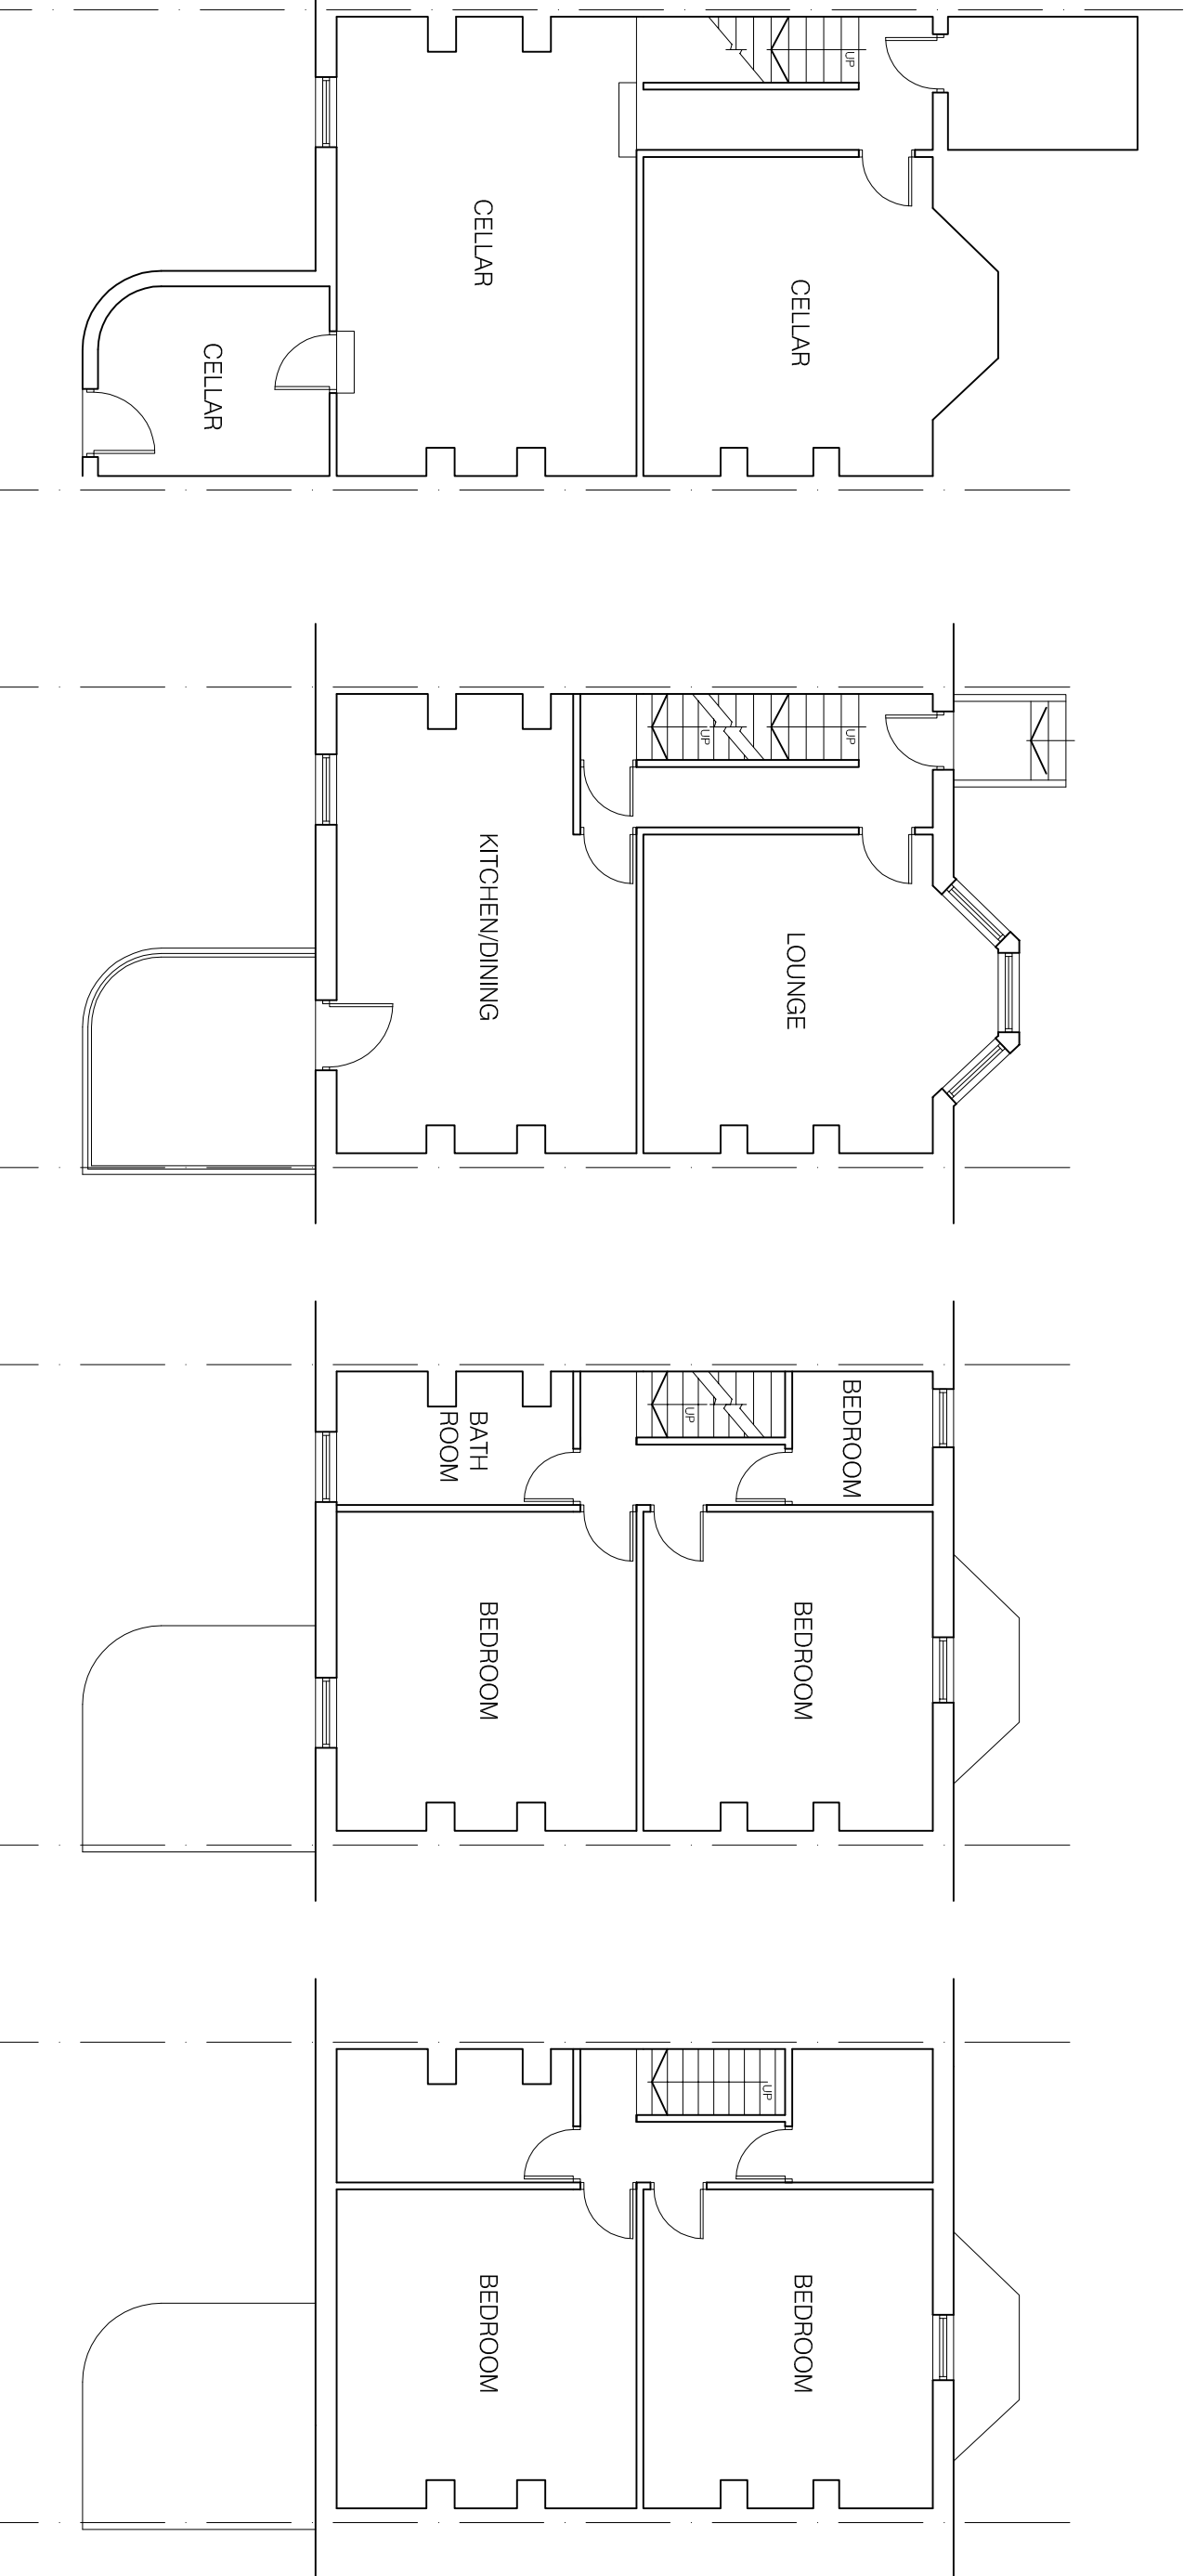


CELLAR LEVEL
AS EXISTING

GROUND FLOOR
AS EXISTING

FIRST FLOOR
AS EXISTING

SECOND FLOOR
AS EXISTING

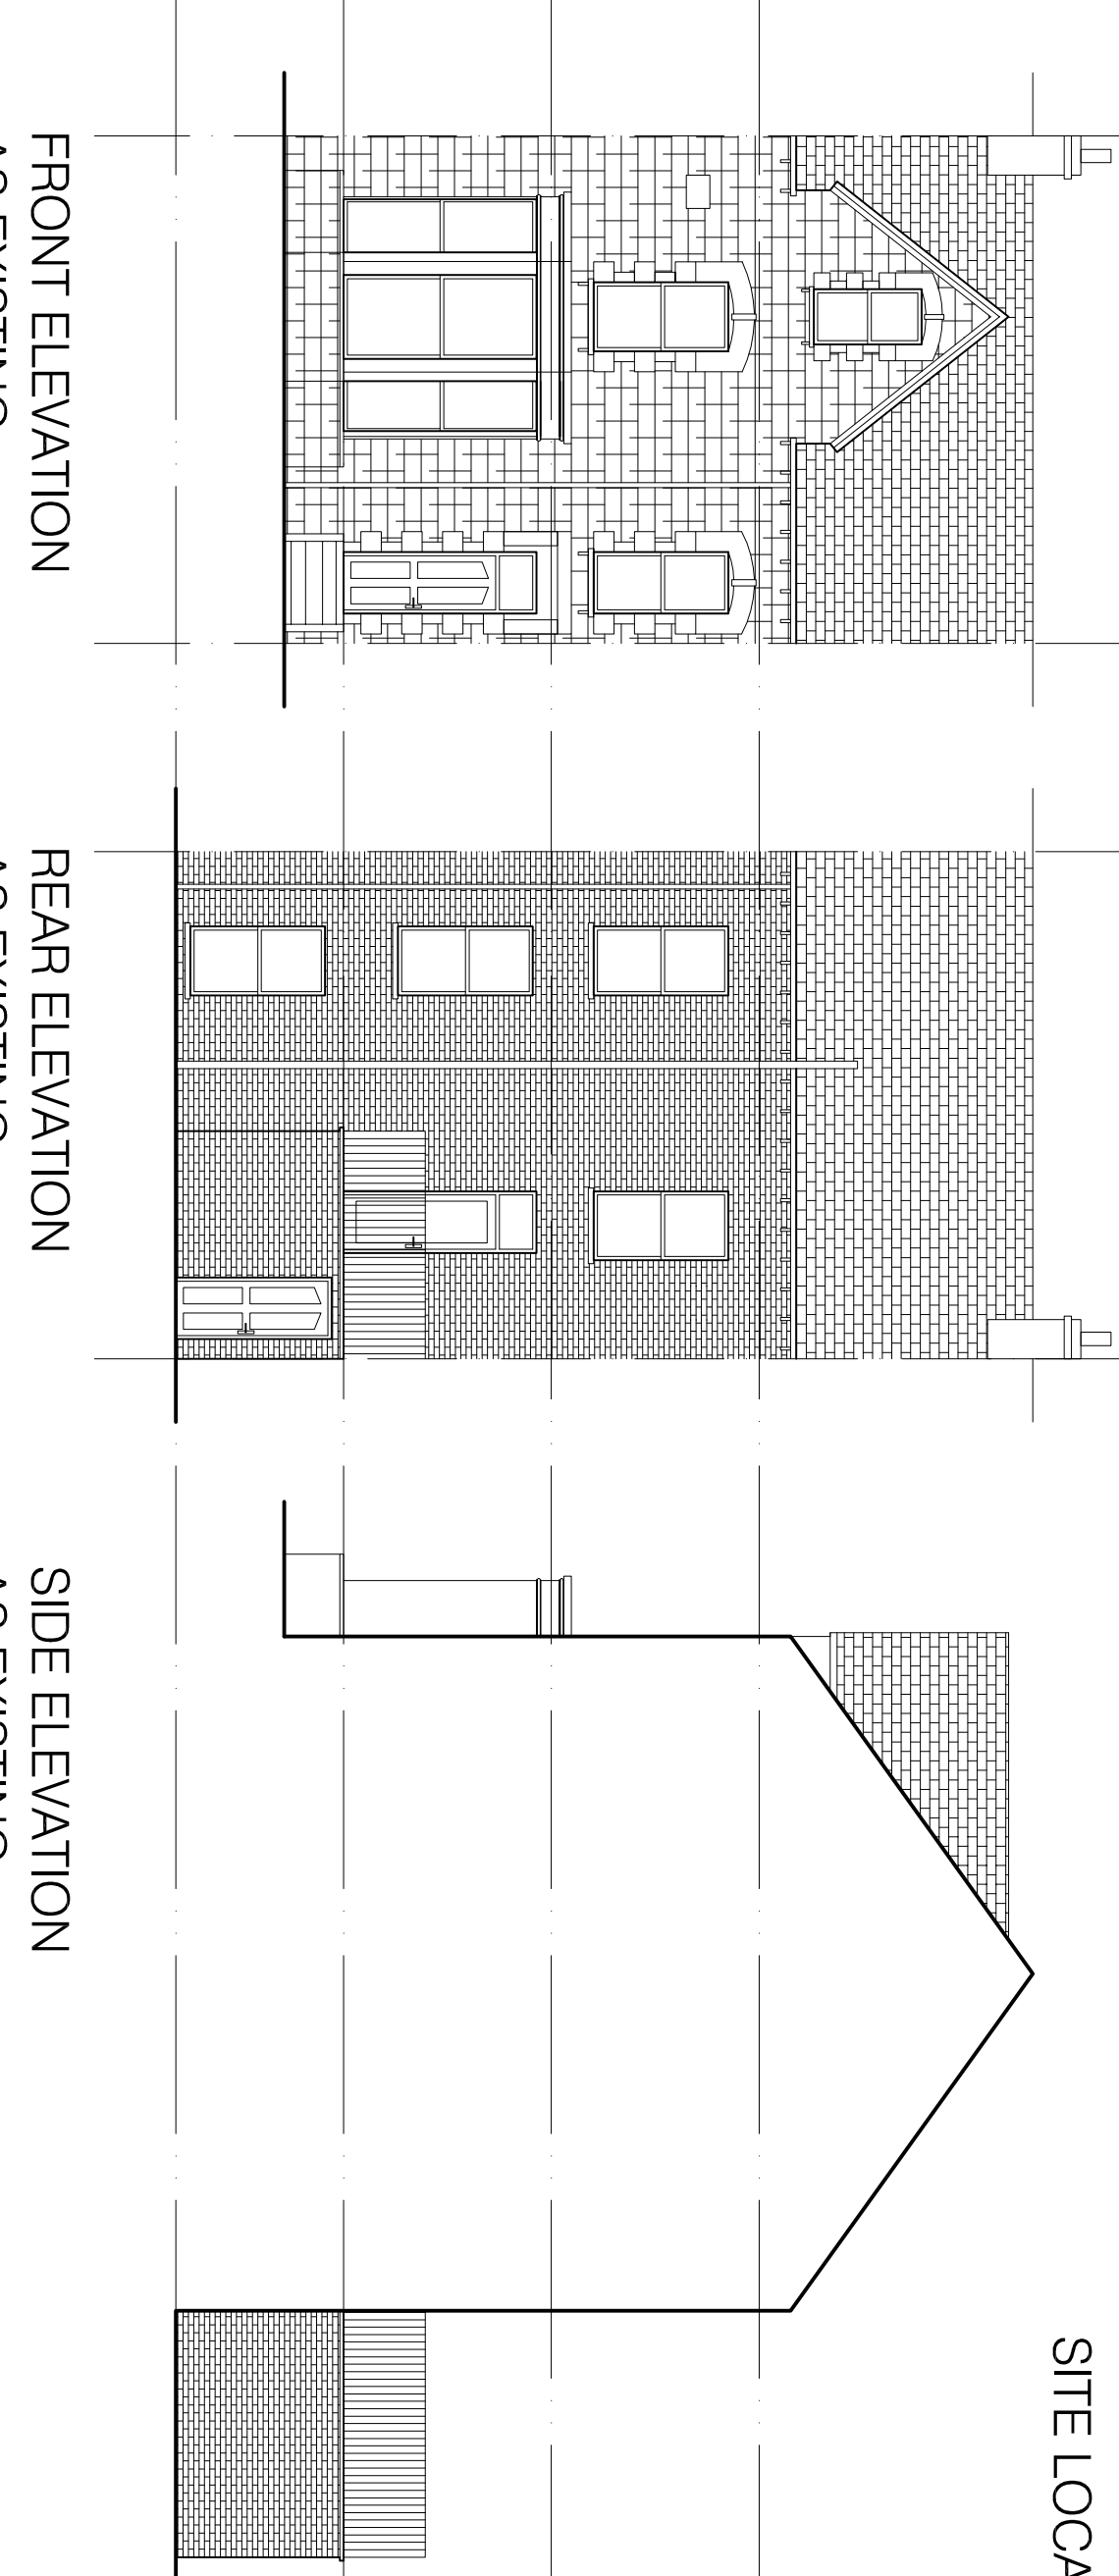

FRONT ELEVATION
AS EXISTING

REAR ELEVATION
AS EXISTING

SIDE ELEVATION
AS EXISTING

LAYOUT AS EXISTING

LAYOUT AS PROPOSED