


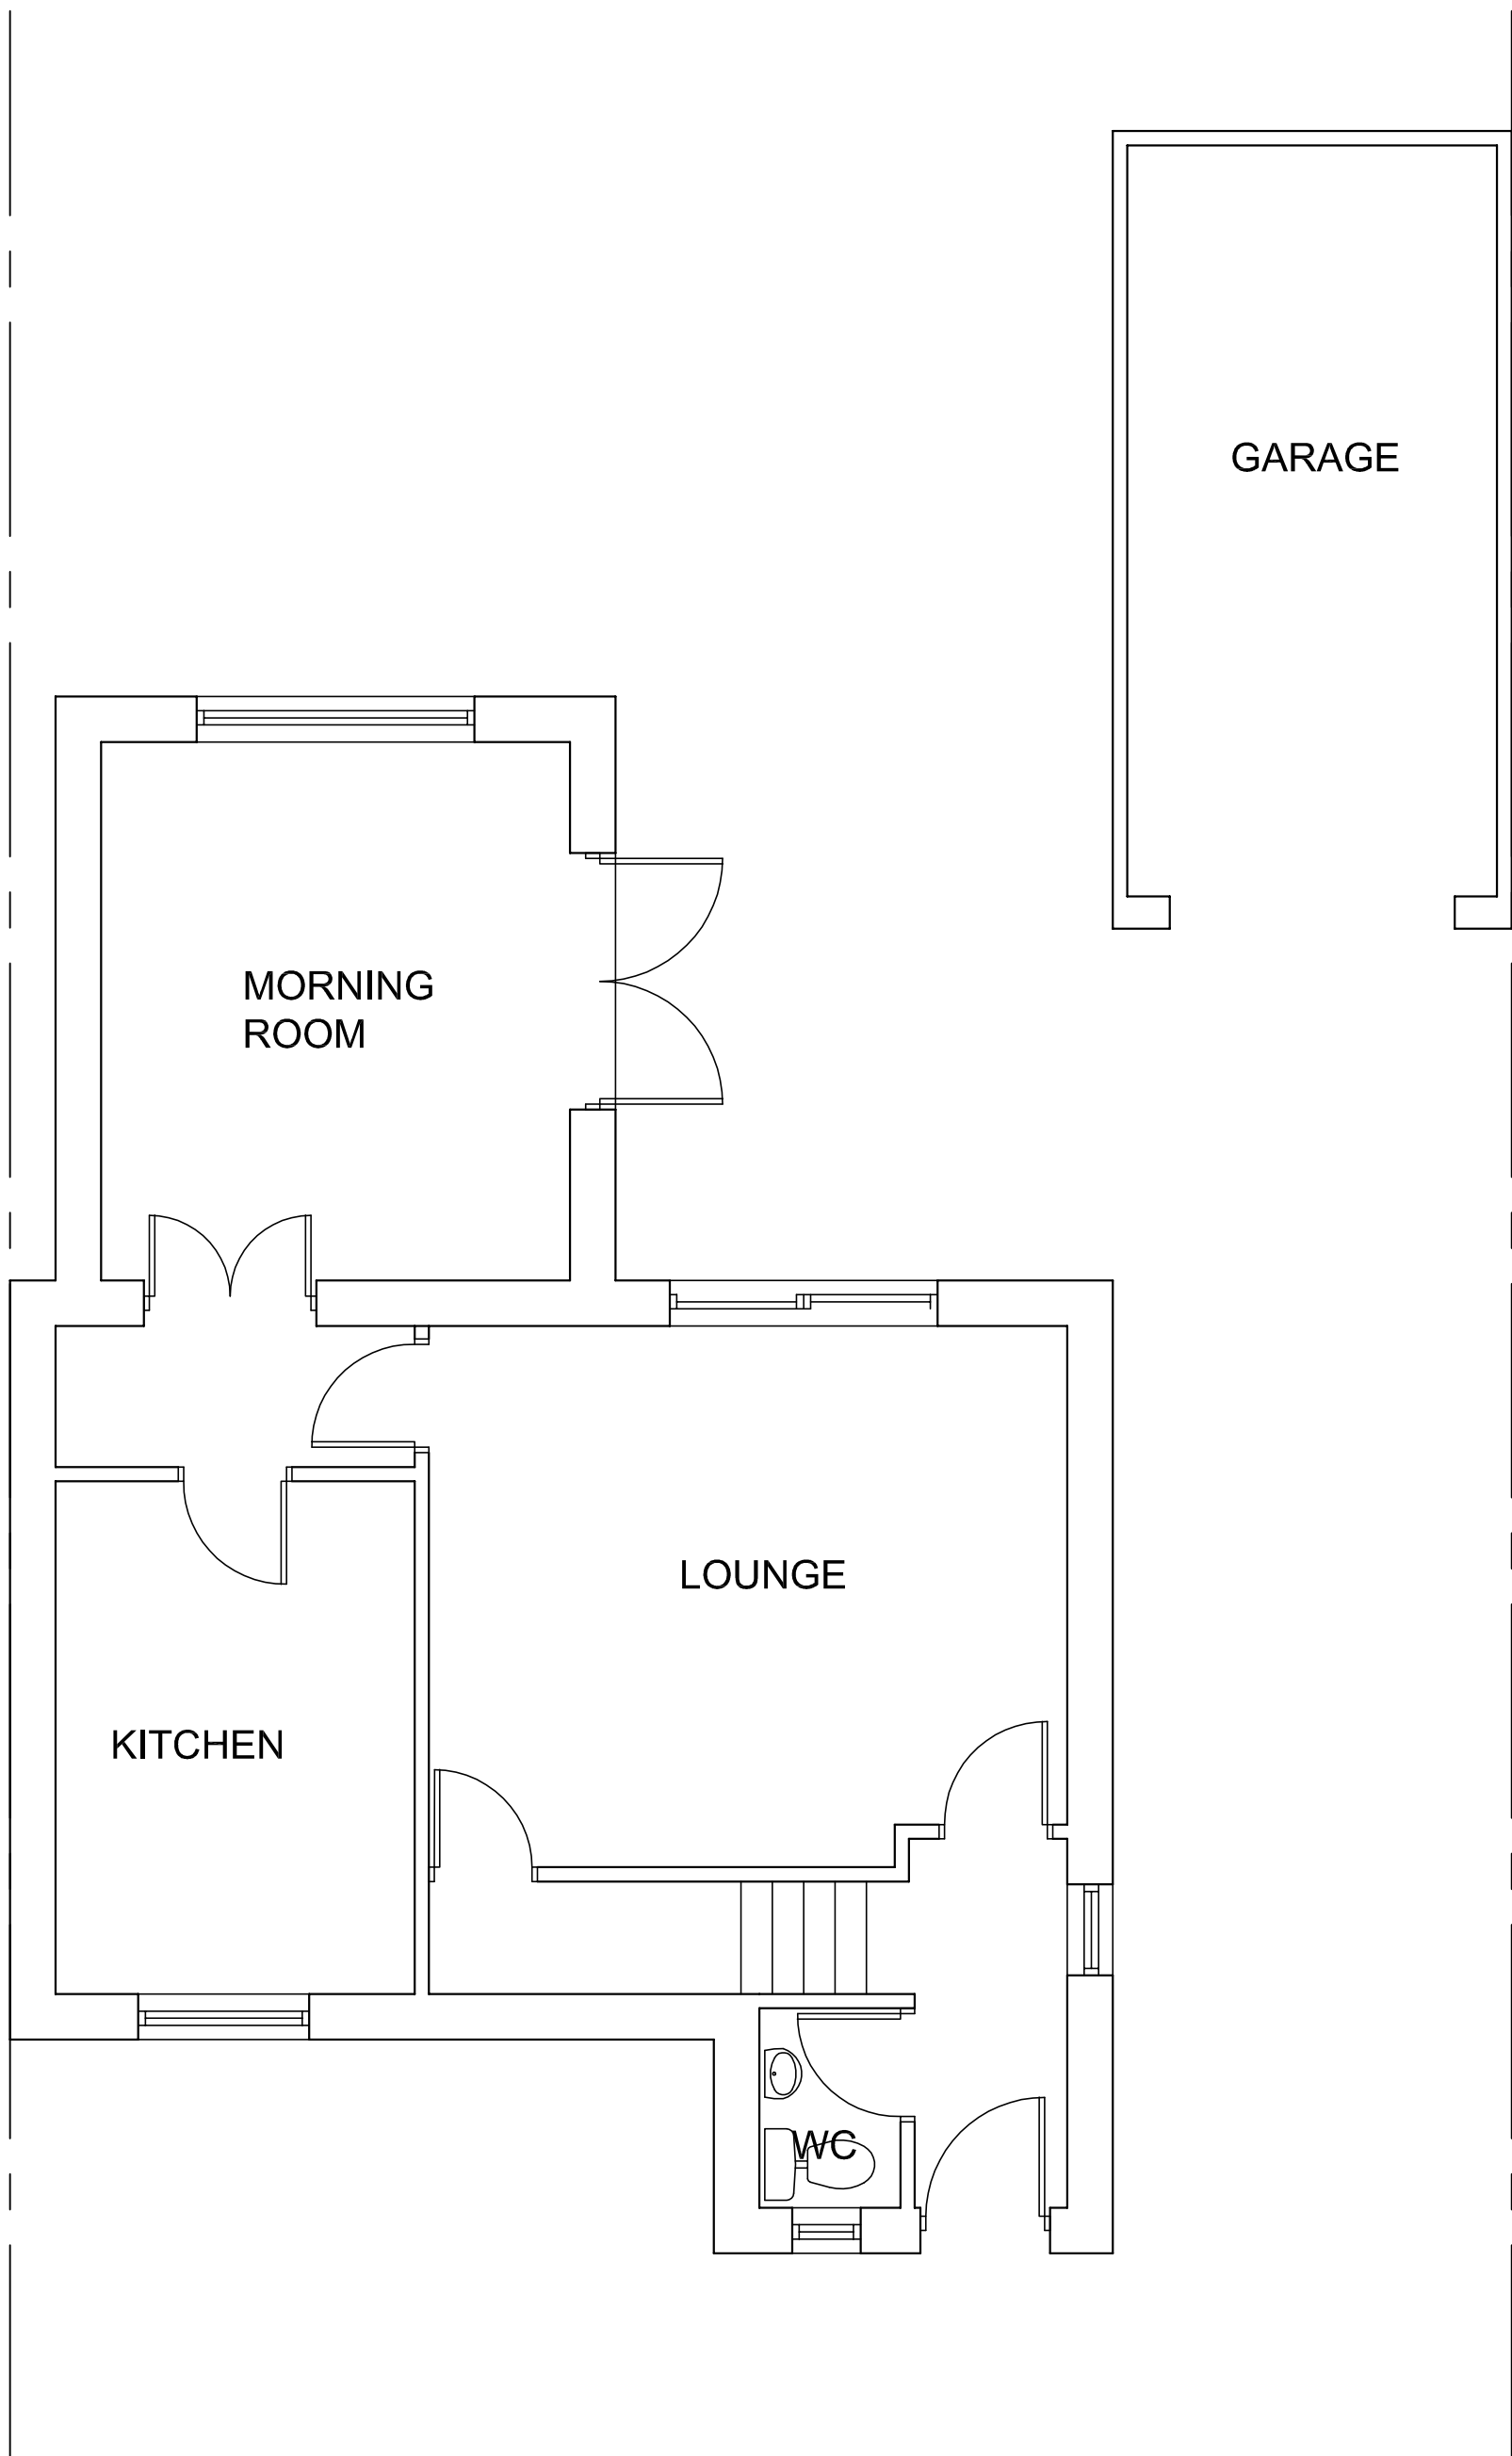

EXISTING GROUND FLOOR PLAN

Mr & Mrs S . BAMFORD
16 BLACK HORSE DRIVE,
STIKSTONE COMMON, BARNSLEY

EXISTING GROUND FLOOR PLAN
1:50 SEPT 10 BAMFORD 01