


Drawing No.	Rev No.
MJ001 -005	A

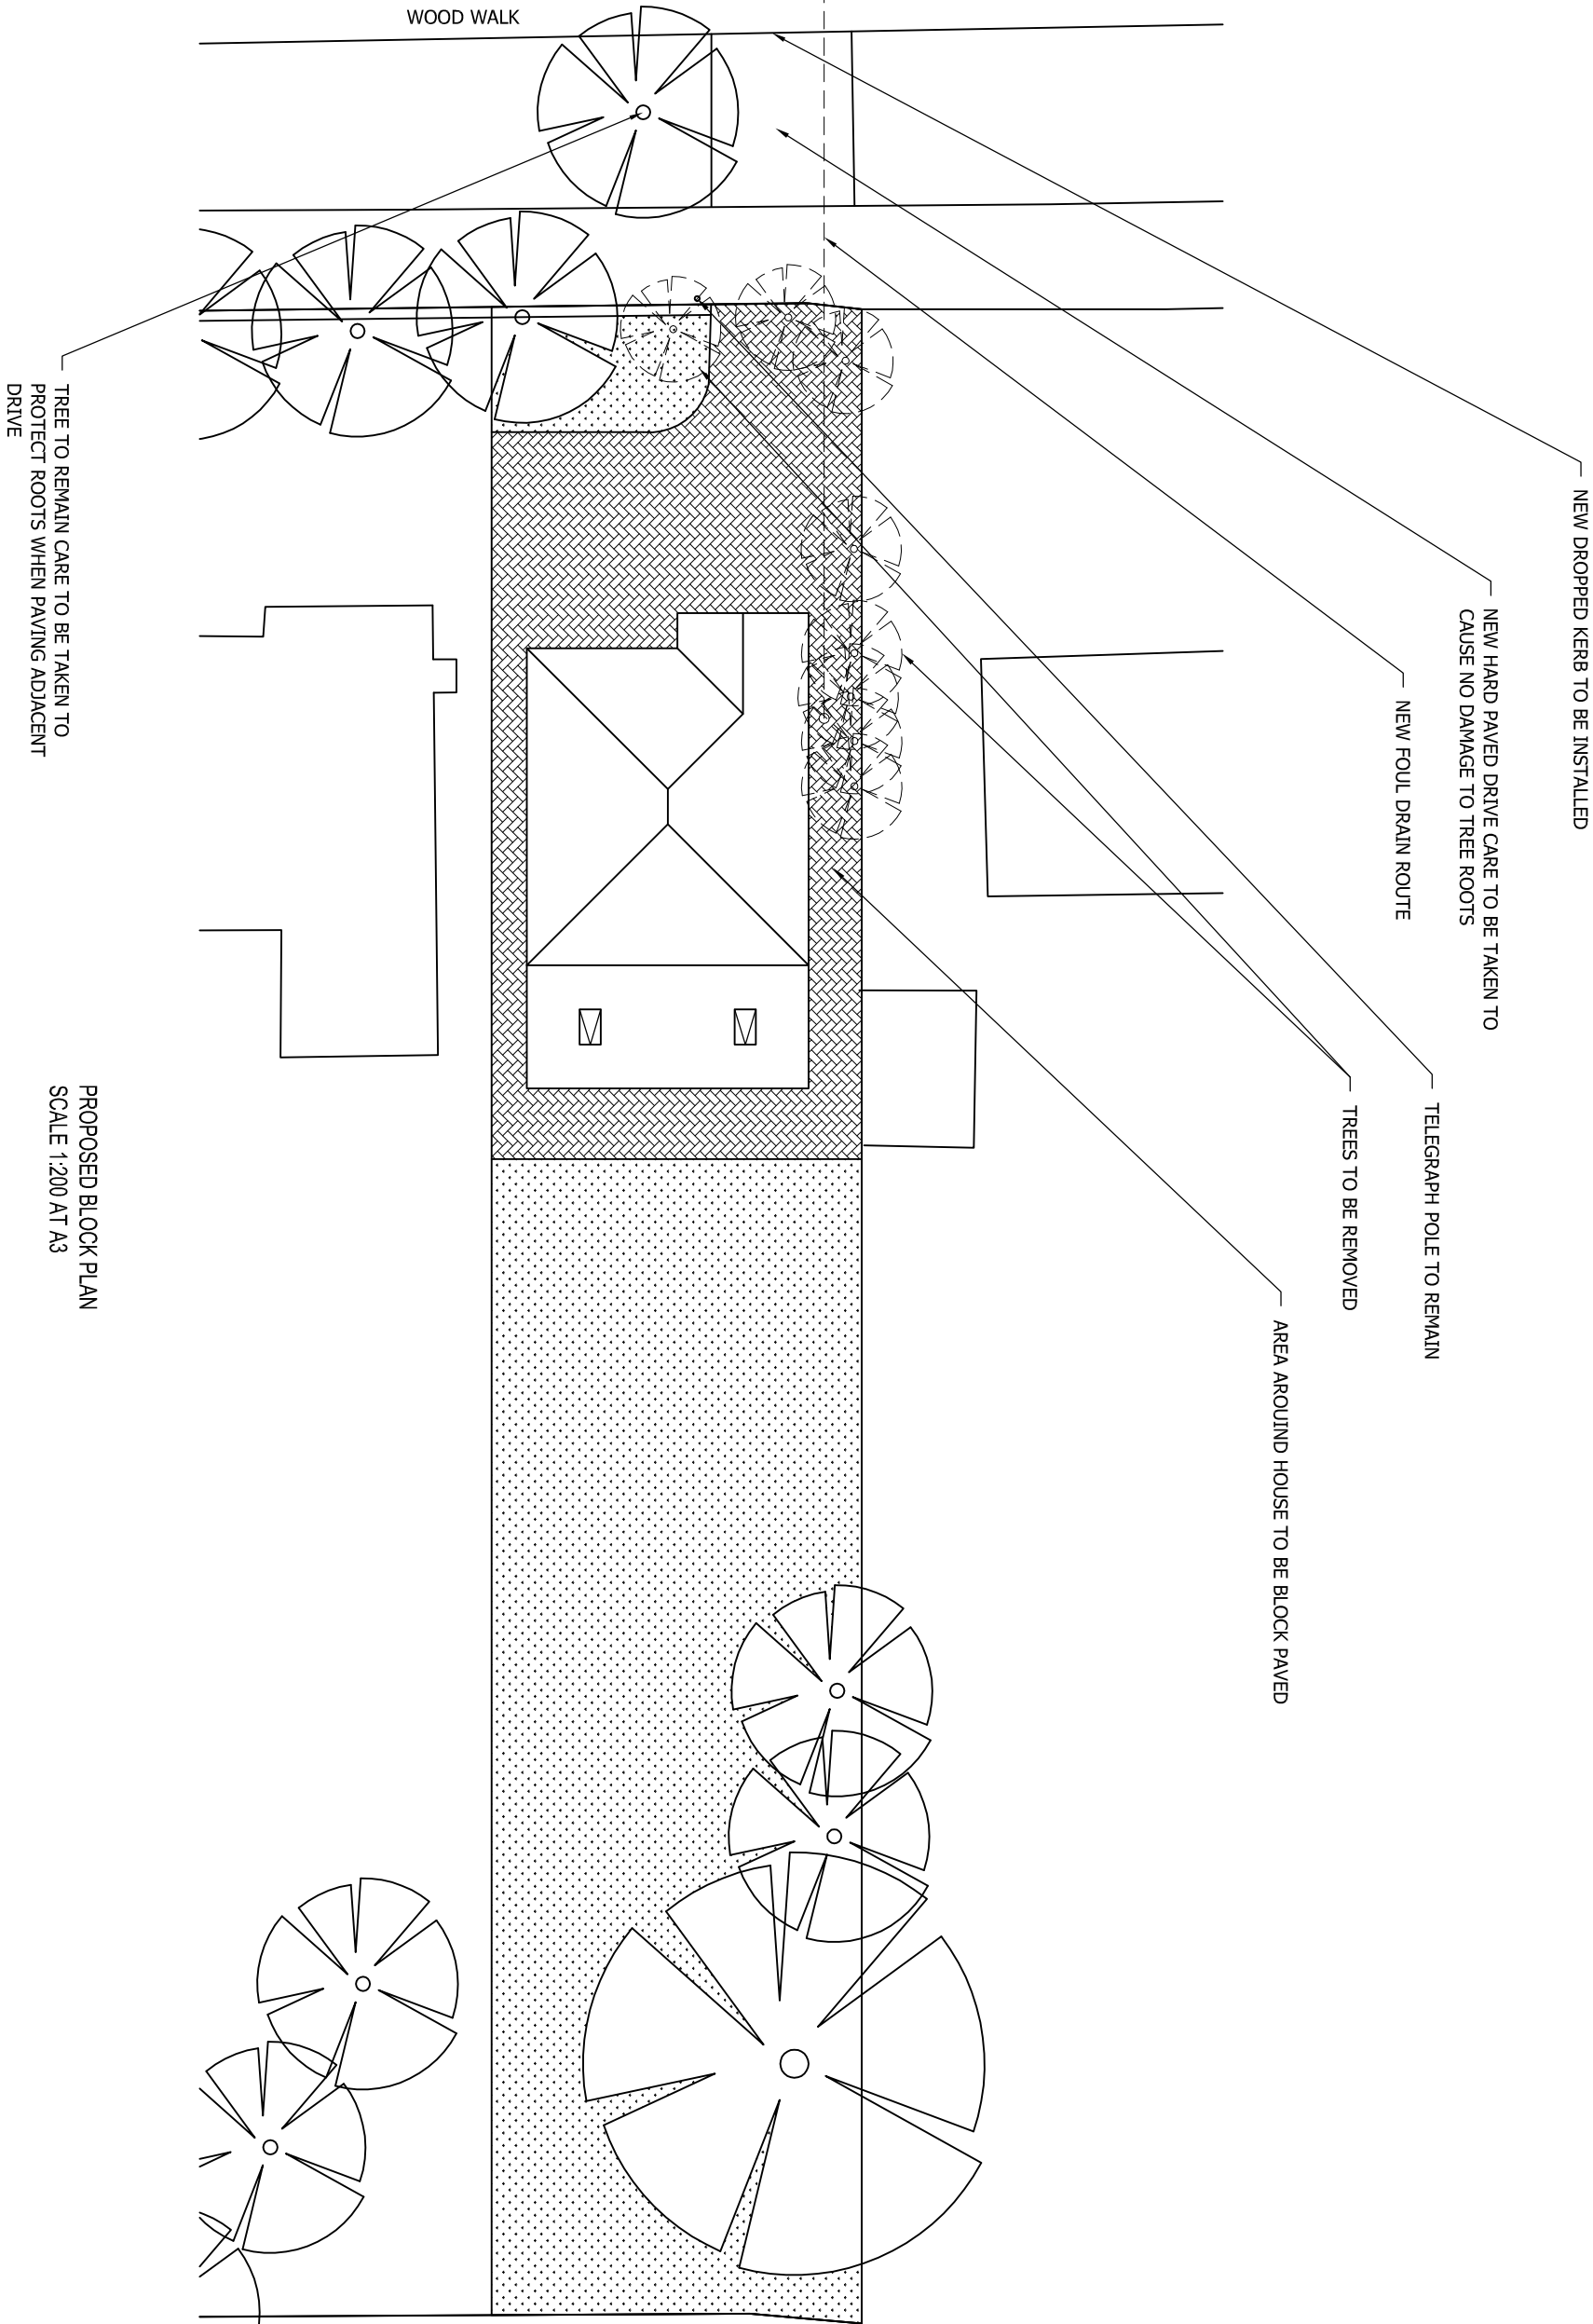

DO NOT SCALE: Contractor to check all dimensions and report any omissions or errors

NOTES

A	Building moved back	JRB	JJ	JJ	06/03/12
Rev	Description	By	Chk	App	Date

JRB DESIGNS Ltd
1 Saville Road
Barnsley
S72 8LT
Tel: 01226 383542
Fax: 01226 380078
Mob: 07970 541192
Email: joine@jrbdesigns.co.uk

This drawing is copyright. © Jrbdesigns Ltd.

Client
MR I JOHNSON

Drawing Title
PROPOSED PLAN FF

Address
**19 WOOD WALK
WOMBWELL
BARNSELEY
S73 0LZ**

Project Title:
**PROPOSED FOUR BEDROOM
NEW DWELLING**

Purpose of Issue:

PLANNING

Drawing Status
FIRST ISSUE

Scale at A3	Drawn By	Date
AS SHOWN	JRB	12/01/2012
Checked By	Approved By	Date
JJ	JJ	12/01/2012
Project No.	Drawing No.	Revision
MJ001	005	A

APPROVAL ☒ INFORMATION ☐ TENDER ☐ CONTRACT ☐ CONSTRUCTION ☐