



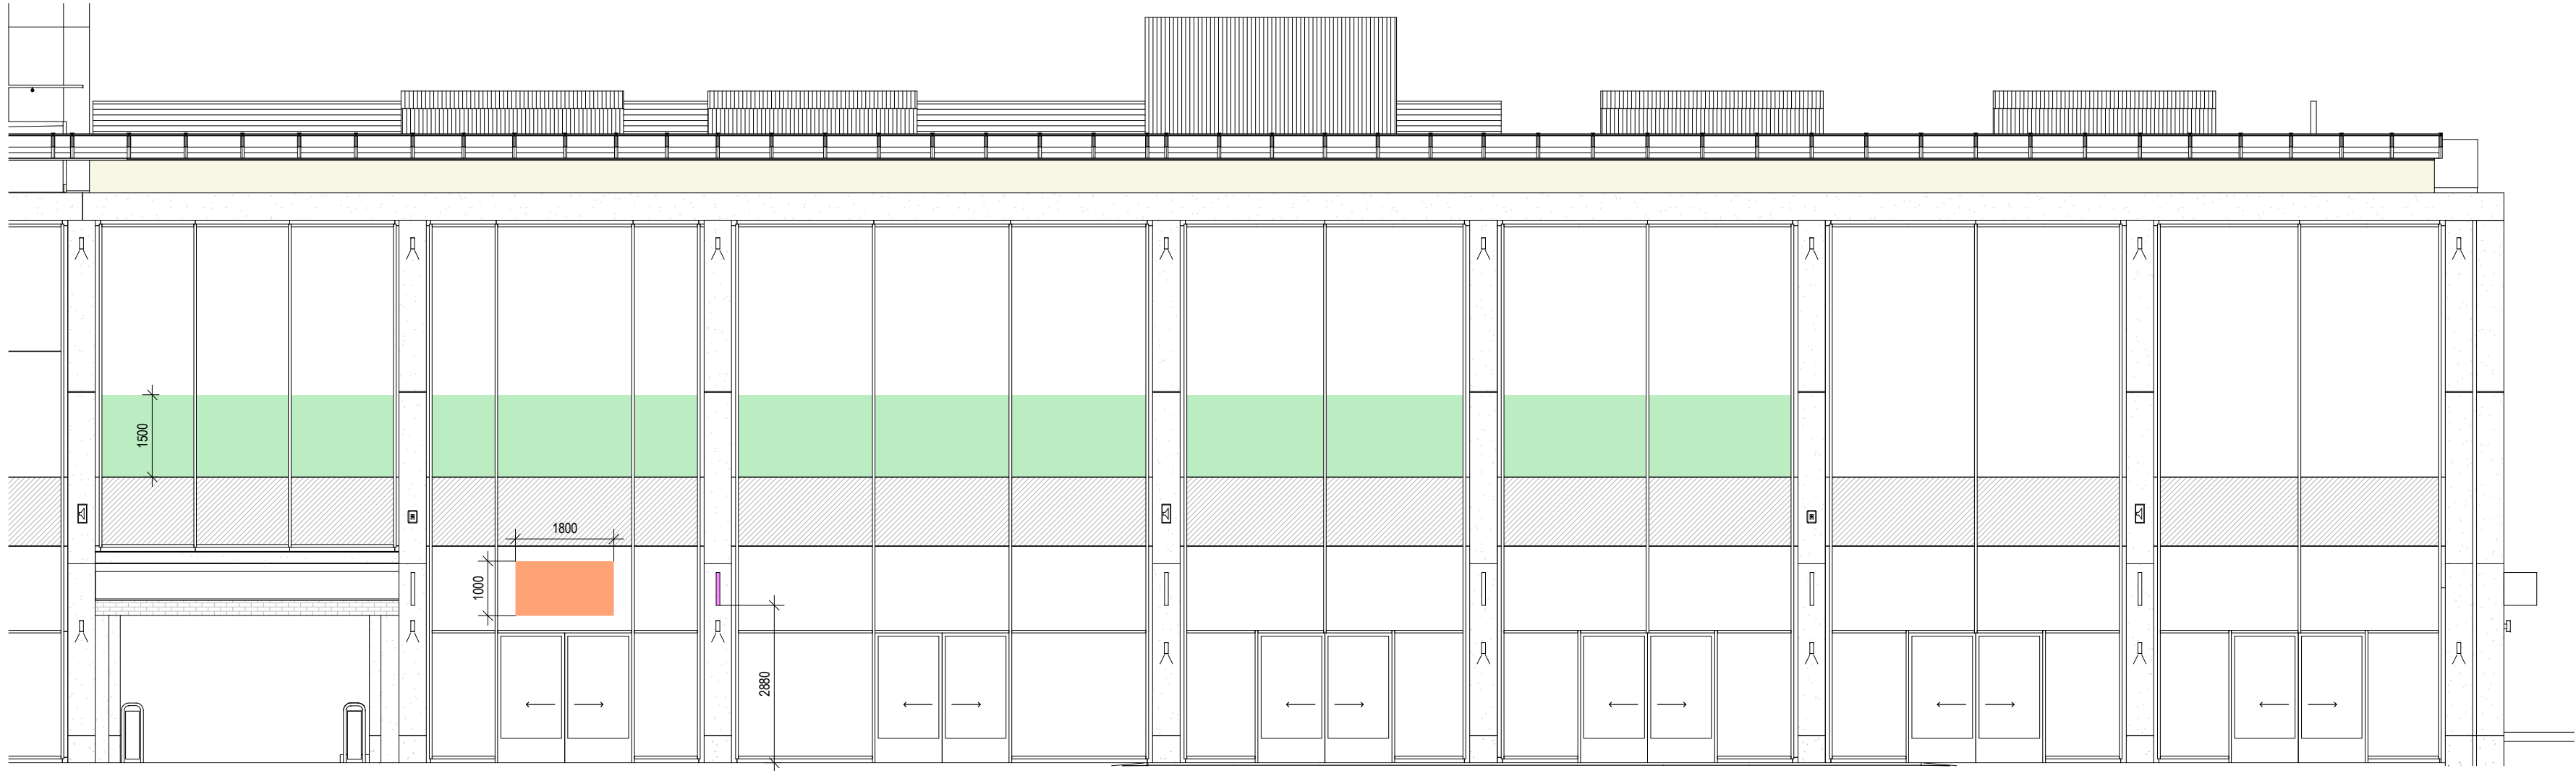

Front Elevation

1 : 100 @ A1

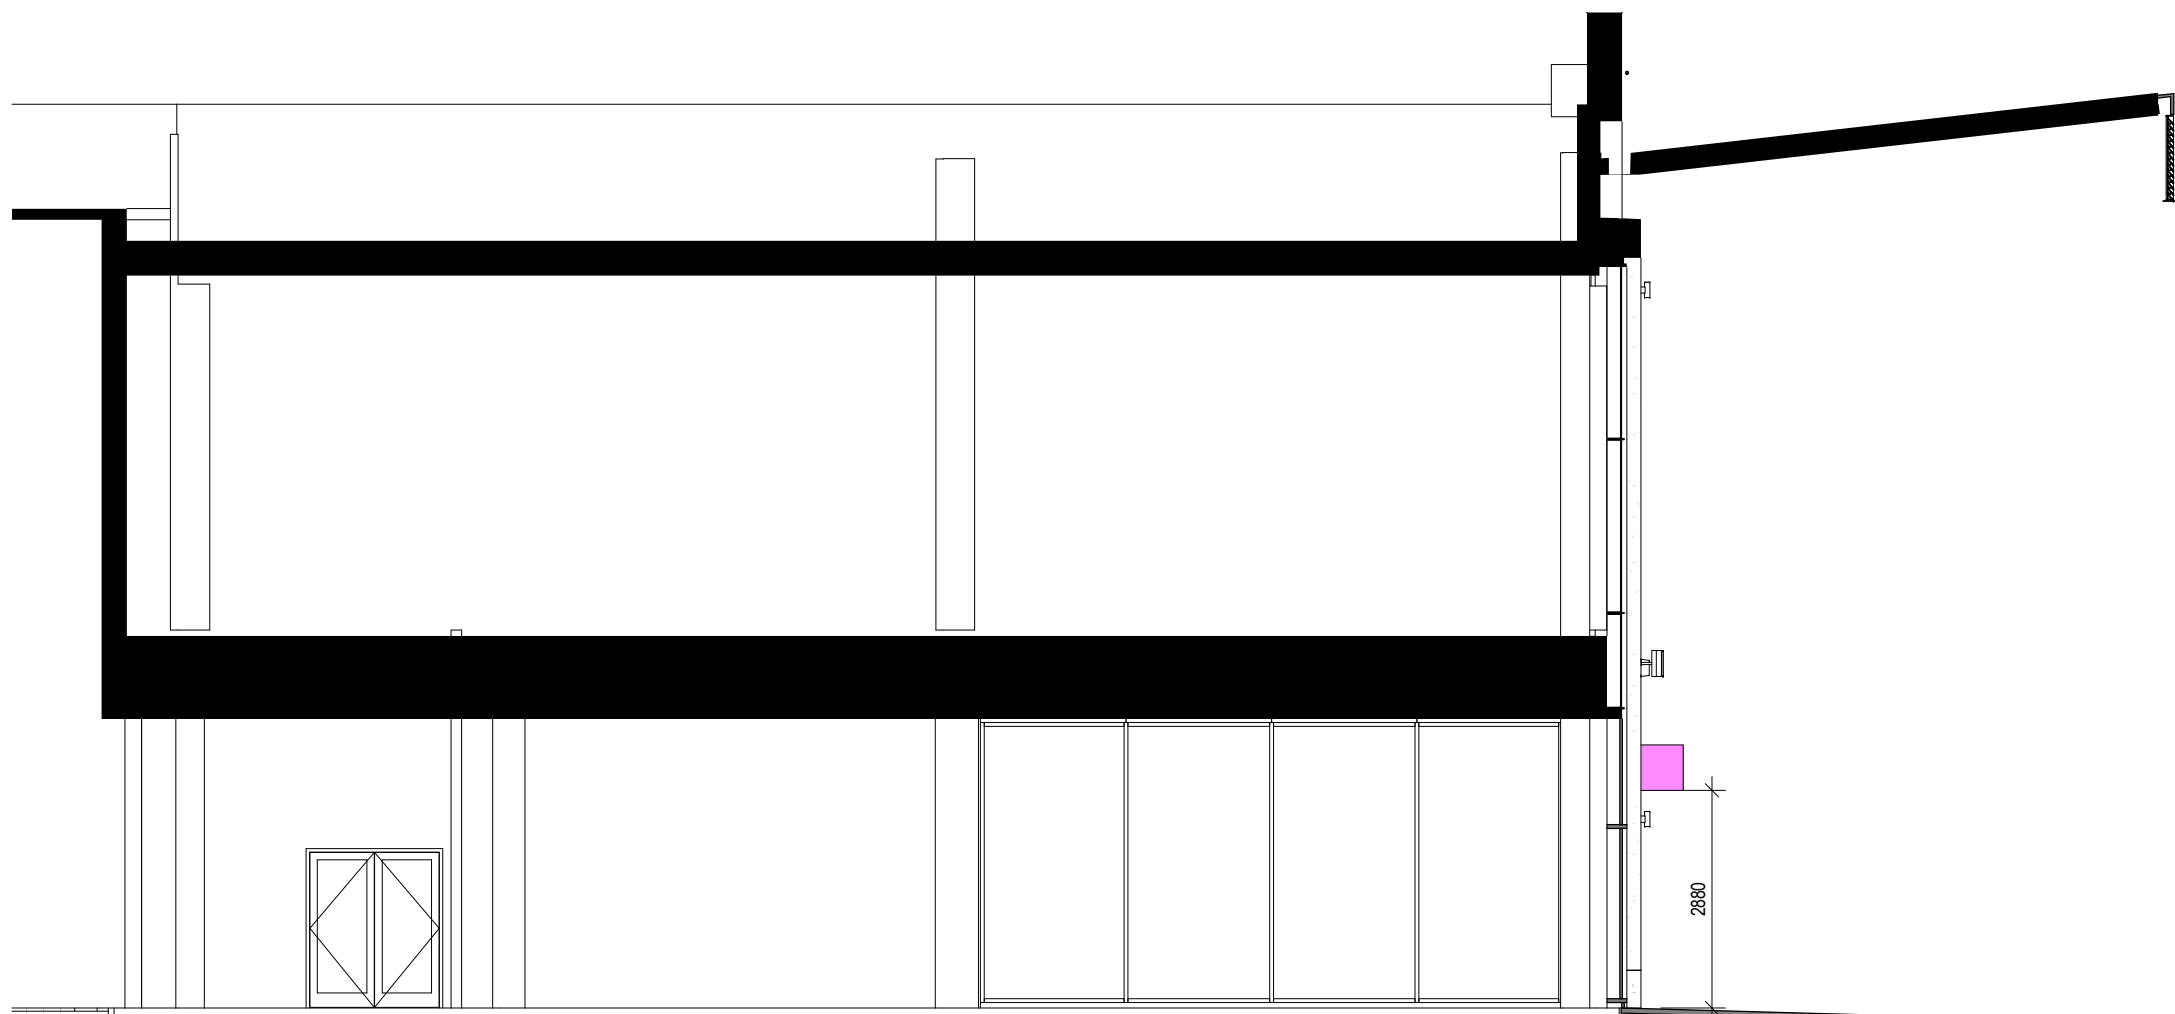


Side Elevation (from walkway)


1 : 100 @ A1

KEY

- Proposed Privacy Vinyl
- Proposed Illuminated Hanging Sign
- Proposed Illuminated Projected Sign

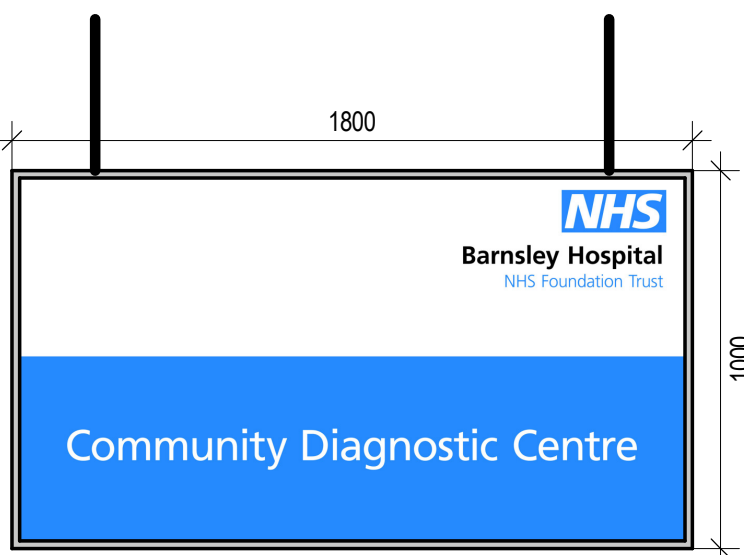


Front View

 

Side View

Proposed Illuminated Hanging Sign

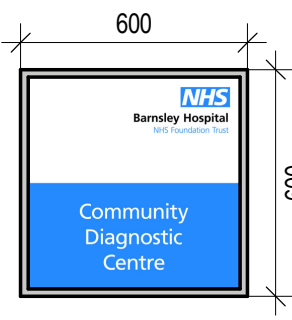


Front View



Side View

Proposed Illuminated Projected Sign

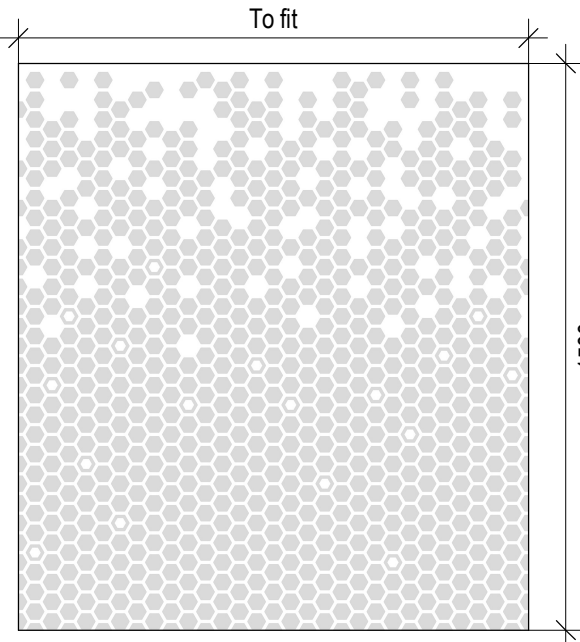

Proposed Privacy Vinyl Pattern