

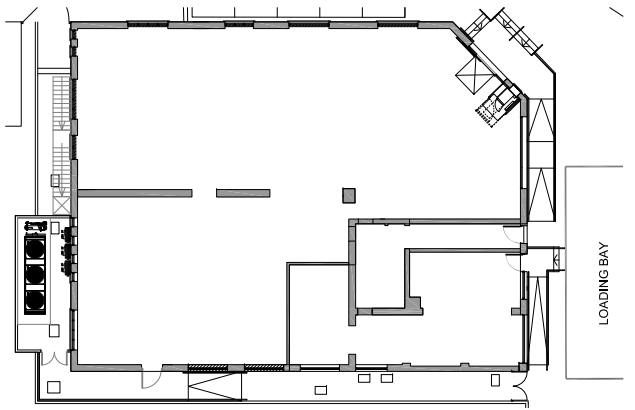


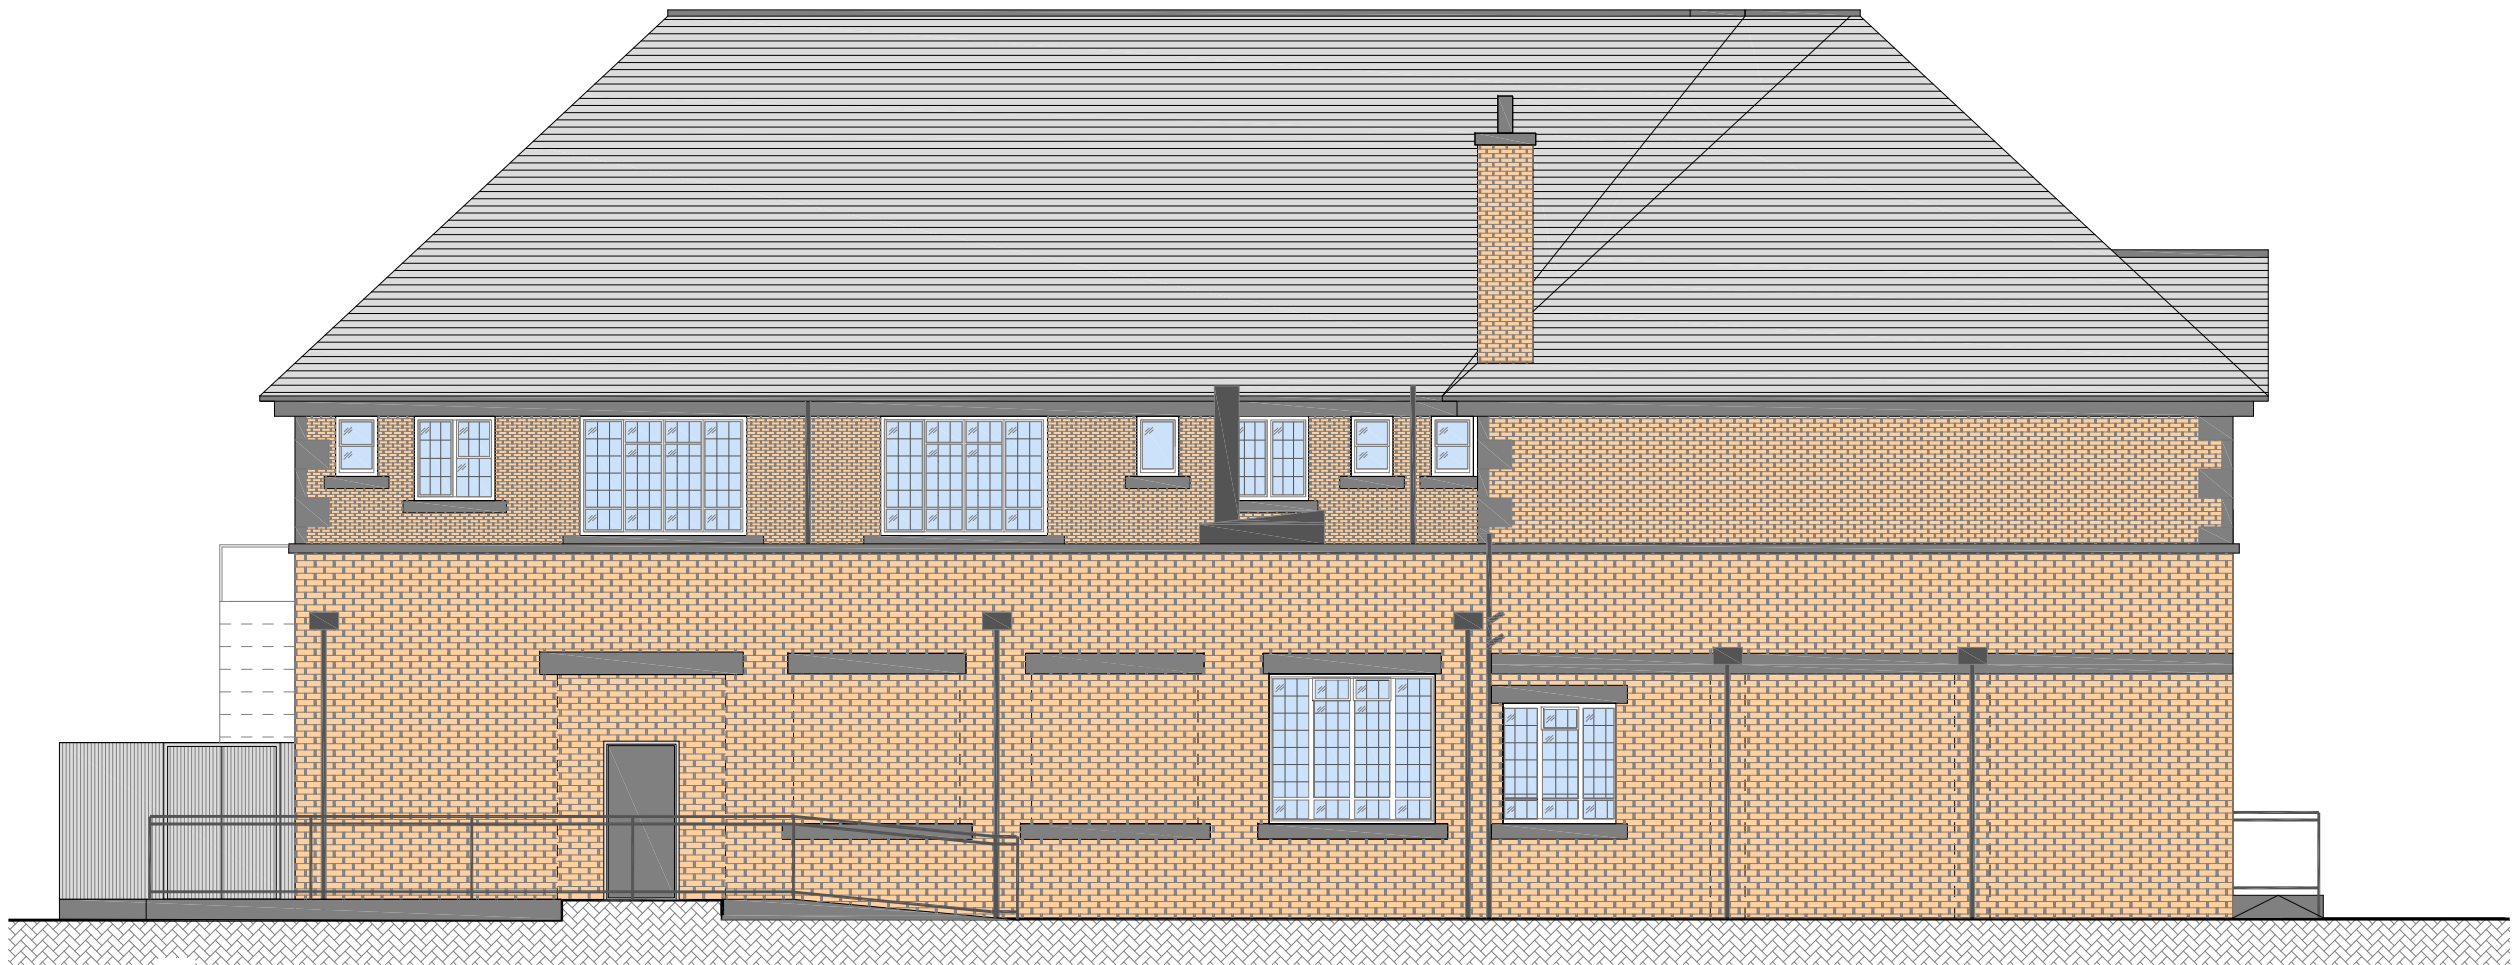

D

PROPOSED ELEVATION D
(scale 1:100@A3)

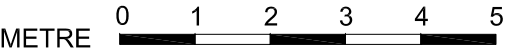

Revision		Date	Description
Walbrook management New Broad Street House 35 New Broad Street London EC2M 1NH tel: 020 3009 3061 email: Info@walbrookmanagement.com			
Status			
PLANNING			
Client			
SAINSBURY'S LOCAL			
Project Title			
THE FRIENDSHIP INN BARNSELEY, REDBROOK ROAD SOUTH YORKSHIRE S75 2RE			
Drawing Title			
PROPOSED ELEVATION D SITE REF. 7725			
Project Number		Drawing Number	Revision
11/W7725		213	
Drawn	Checked	Scale	Date
AM		1:100@A3	14/05/2012
The content of this drawing is the property of Walbrook Management LLP and may not be copied in whole or part without formal consent.			