



location plan @ 1:1250.

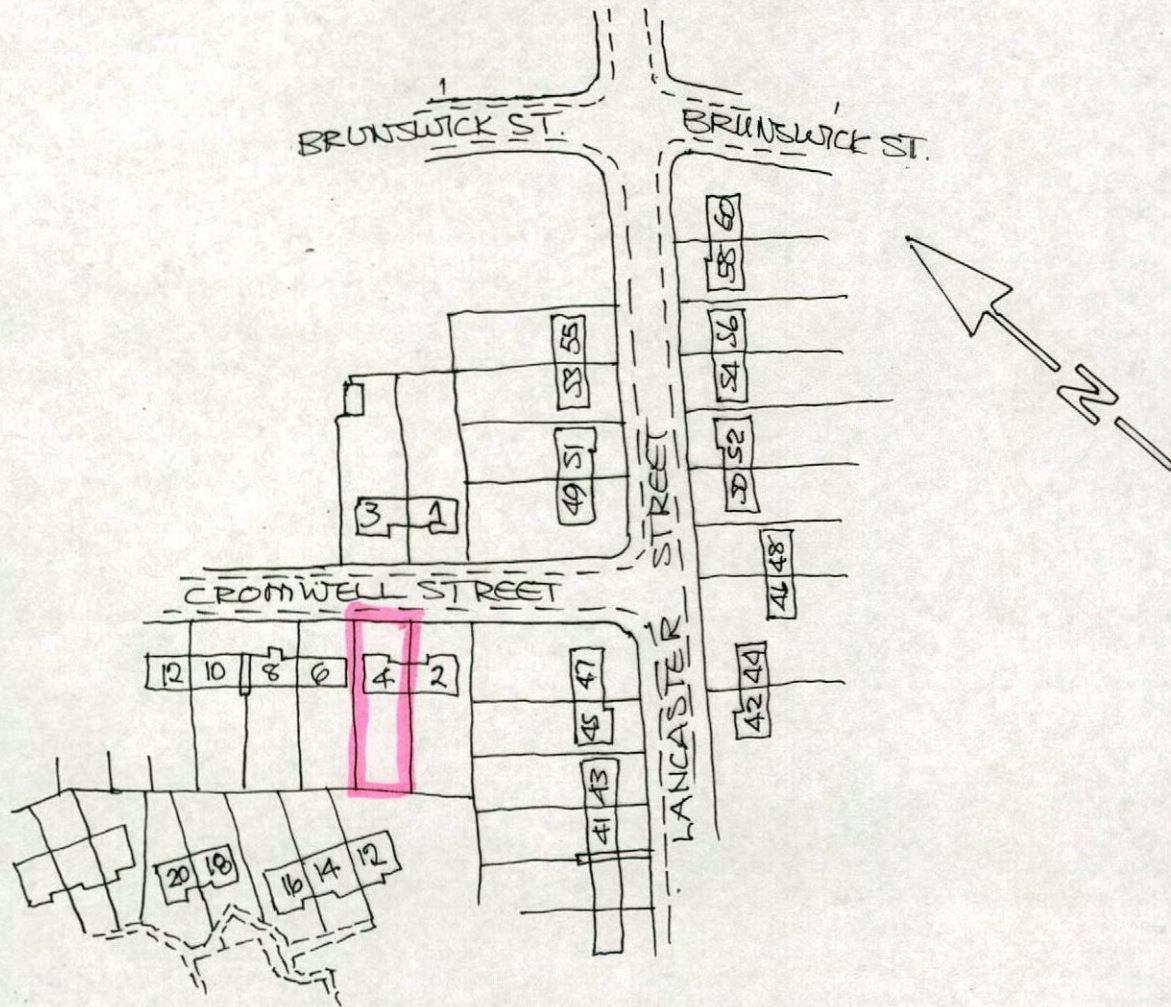


site plan @ 1:5000.

site shown red.

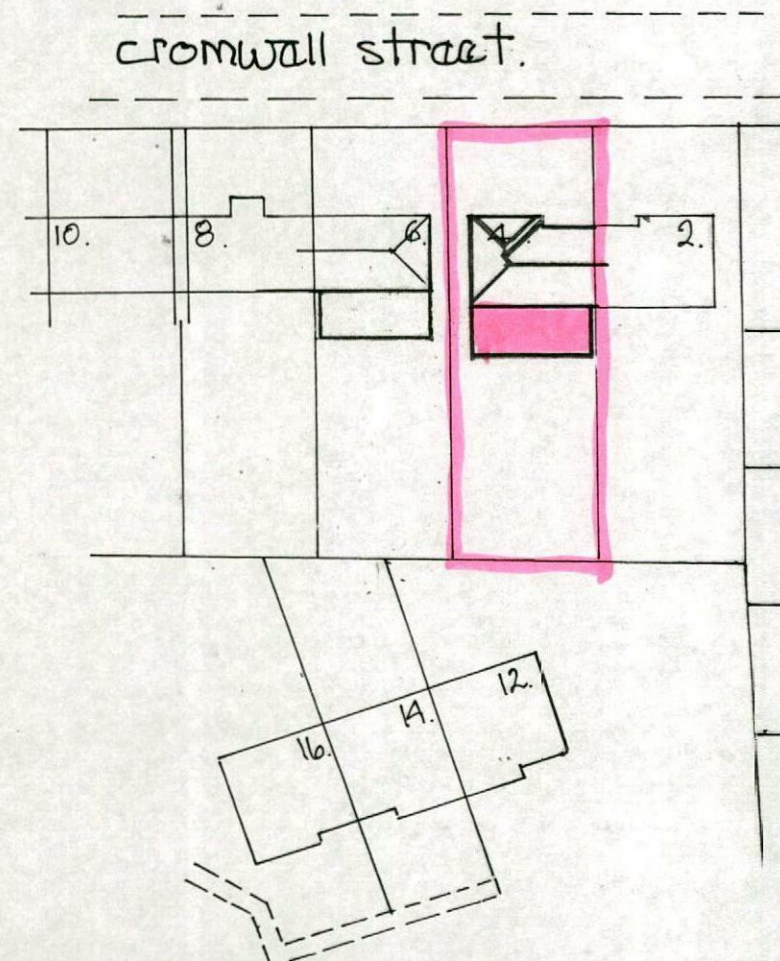


existing ground floor plan.

scale 1:100m.

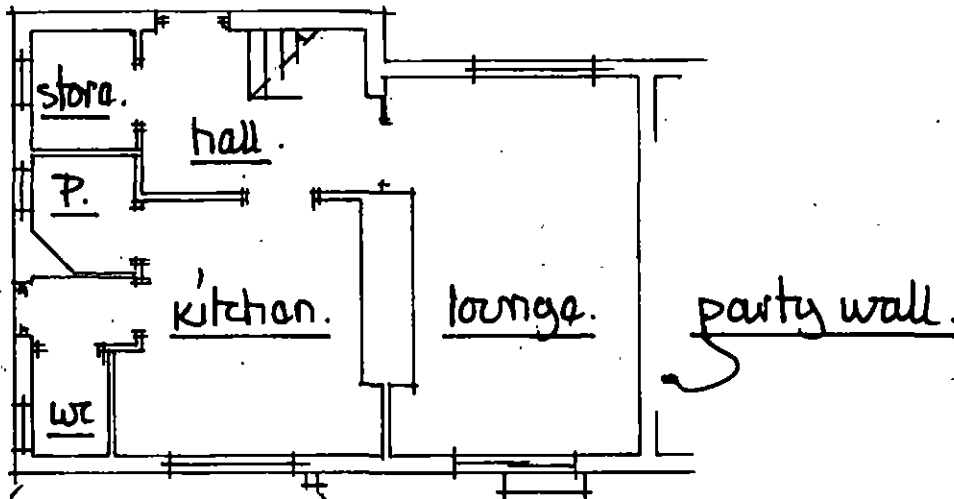

drain runs to be investigated
discussed + agreed with local
BCC @ excavation stage.

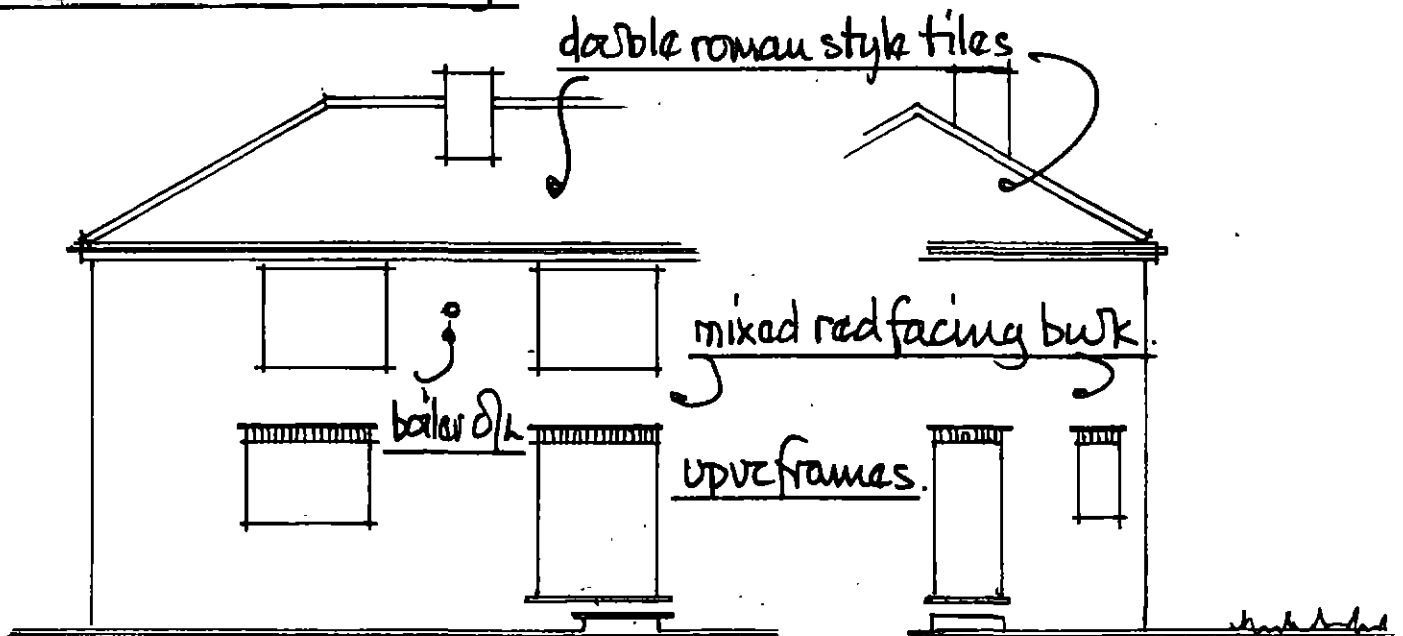




existing rear view.

ex side view from no 6.

proposed g/f plan.


scale 1:100m.

prop. side view from no 2.

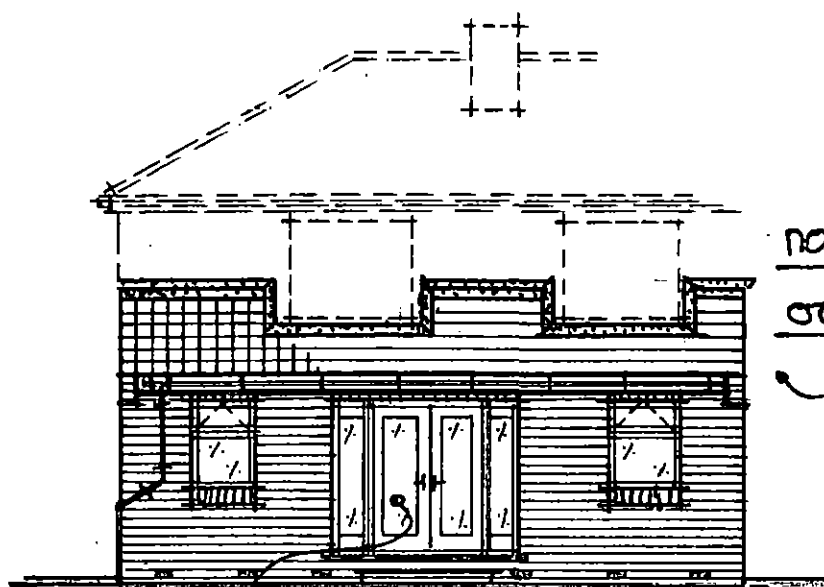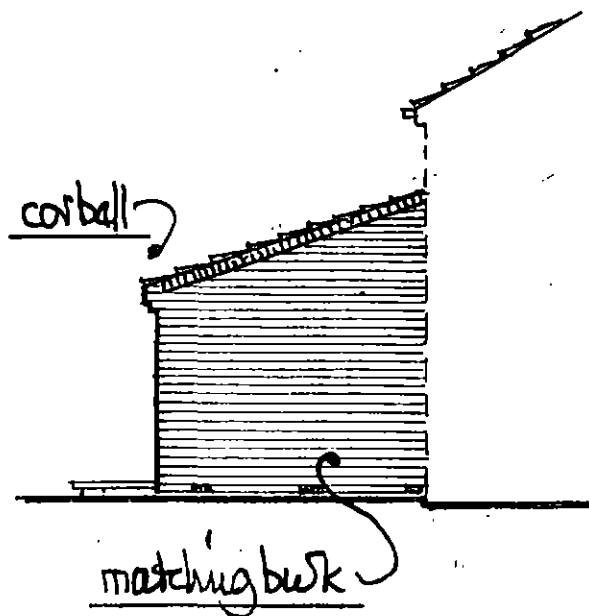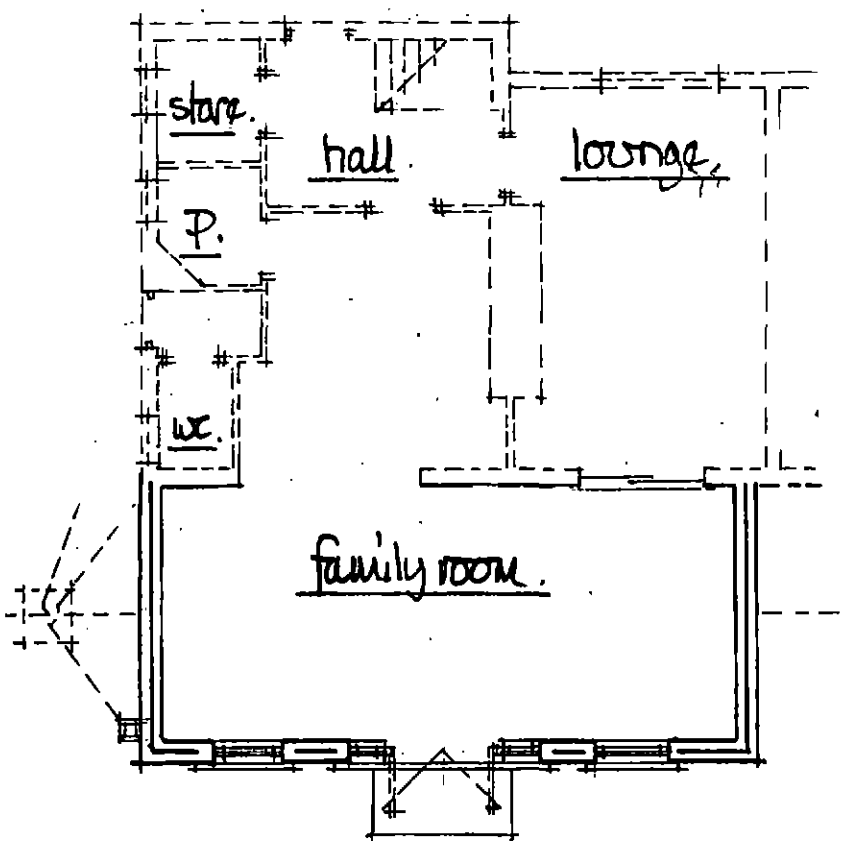

no part to pass
over boundary

matching roof
tiles

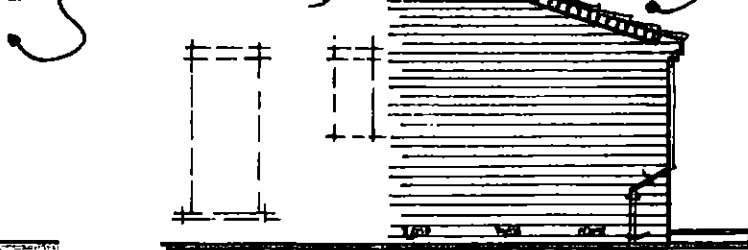

safety glaze thro' out-factory etched kite mark to be visible when frame fixed.

proposed rear view.

proposed side view from no 6.