

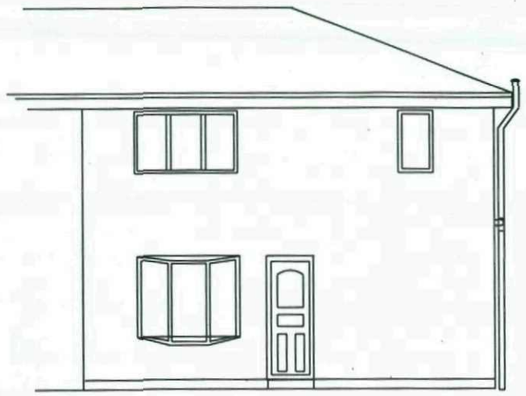



FRONT

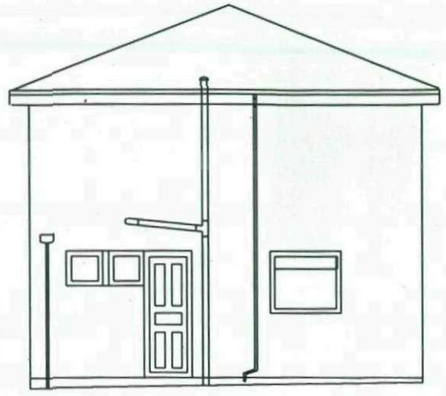


SIDE ELEVATION

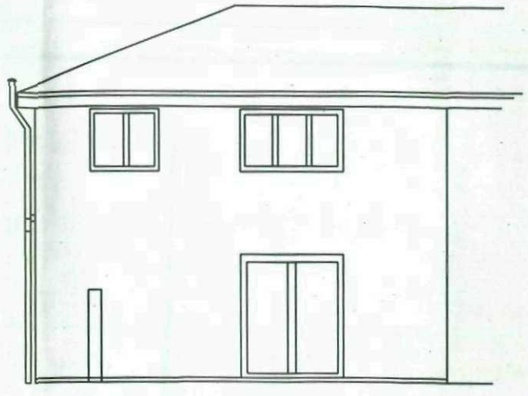


BACK

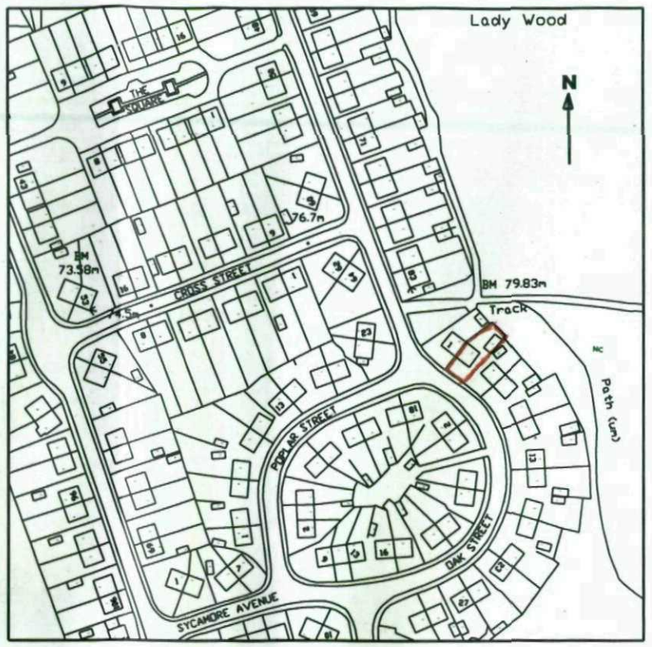


LOCATION PLAN SCALE 1 : 2500

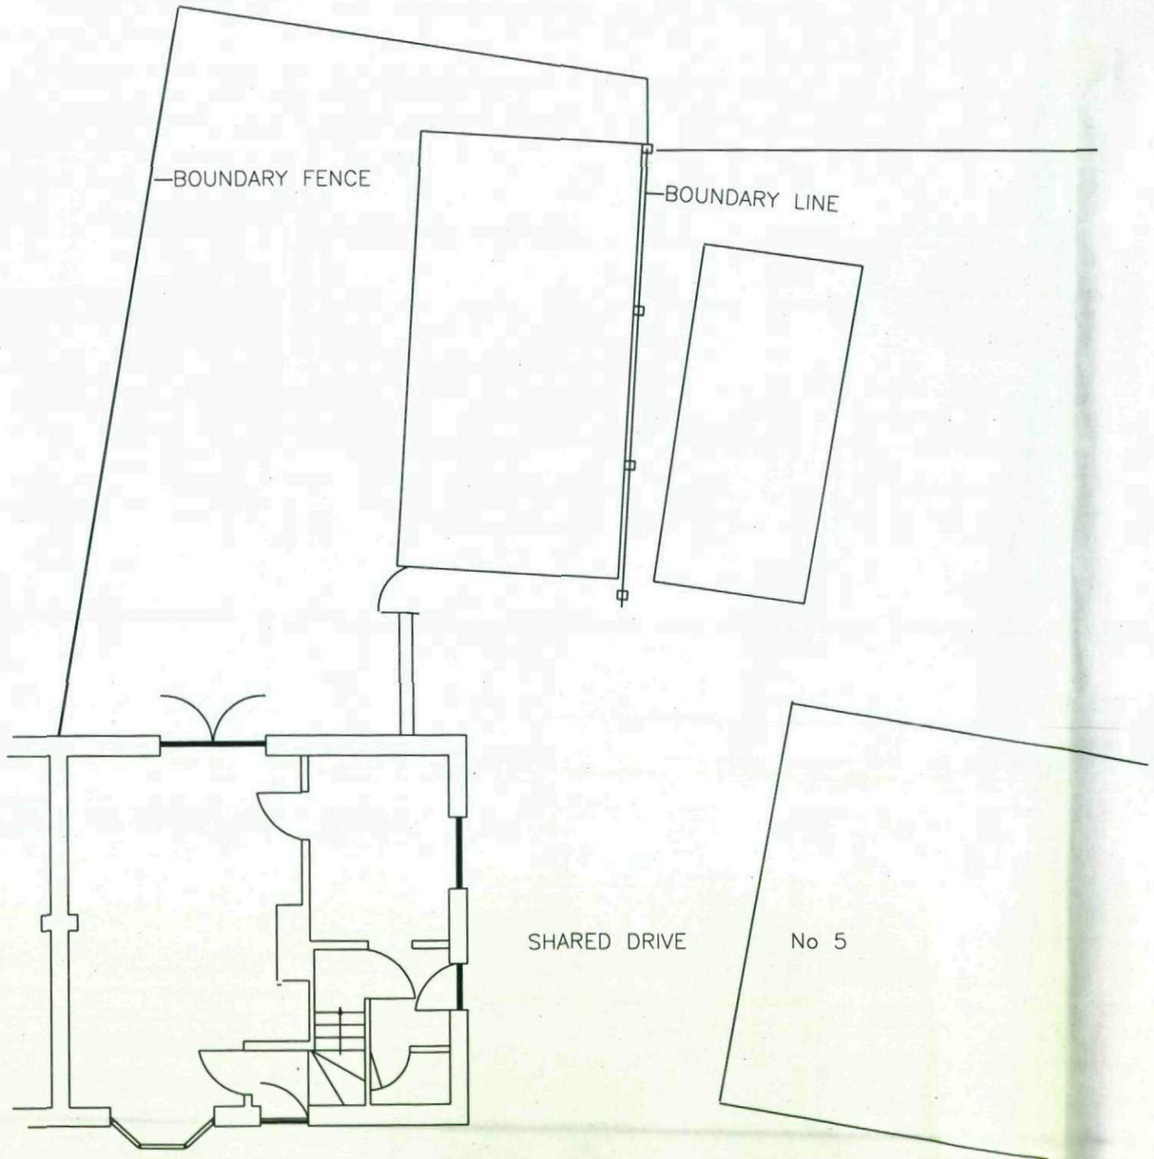


CUSTOMER	MR J H GILL
ADDRESS	3, OAK STREET GRIMETHORPE BARNSLEY S72 7LE
DRAWING TITLE	EXISTING ELEVATIONS A1
SCALE: 1:50	DOCUMENT NUMBER: JHG200508/1
REV: 1	

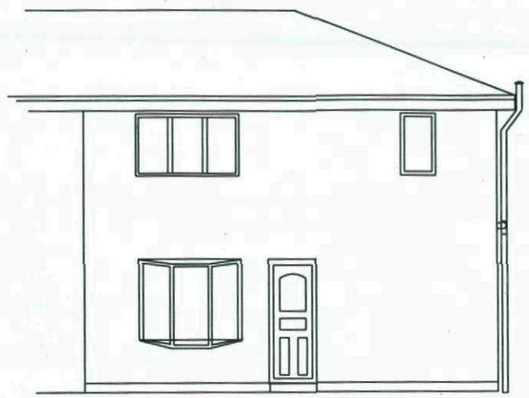


FRONT

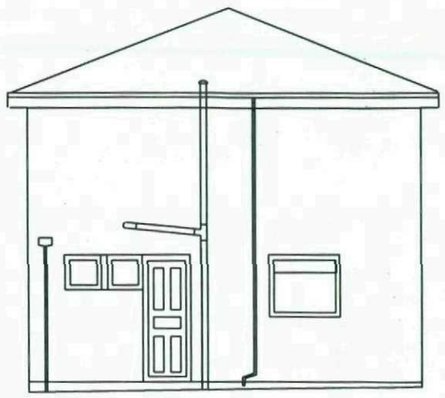


SIDE ELEVATION

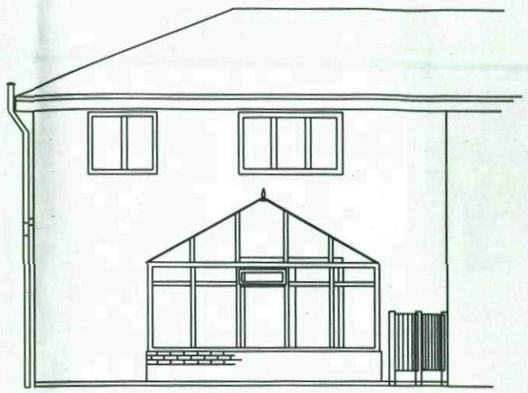

BACK

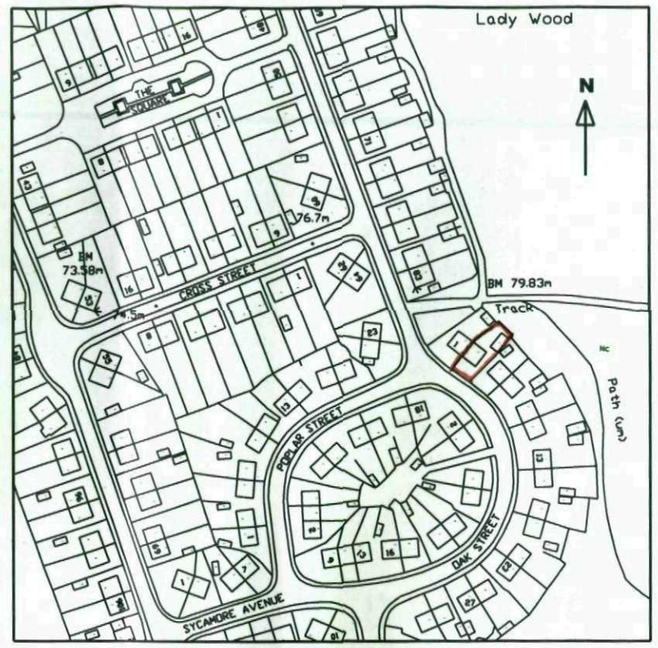

LOCATION PLAN SCALE 1 : 2500

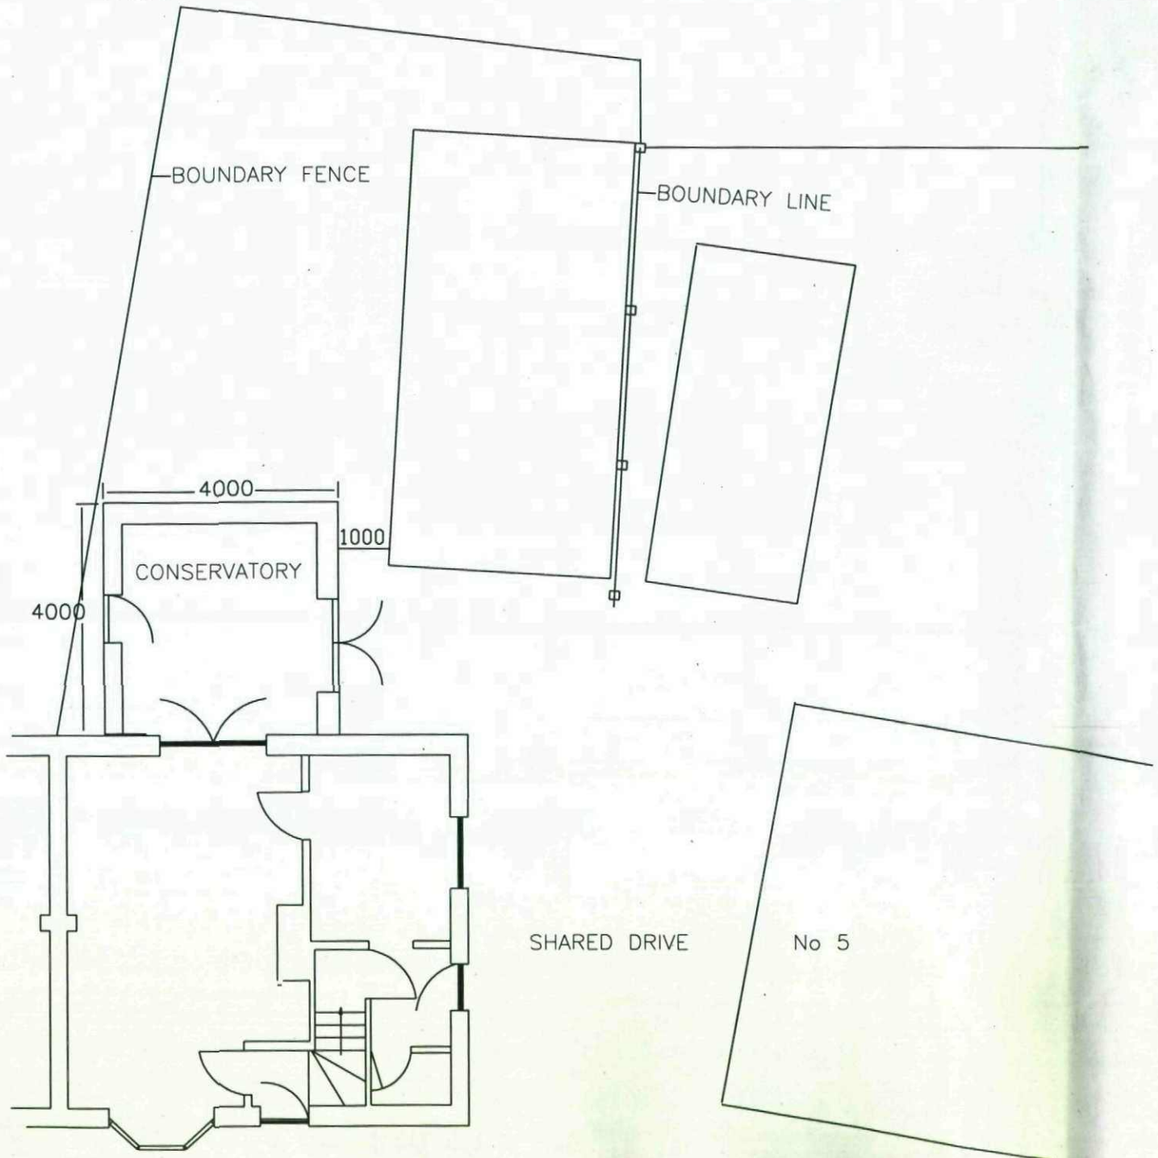

CUSTOMER	MR J H GILL
ADDRESS	3, OAK STREET GRIMETHORPE BARNSLEY S72 7LE
DRAWING TITLE	PROPOSED CONSERVATORY LAYOUT
SCALE	1:50
DOCUMENT NUMBER	JHG200508/2
REV	1