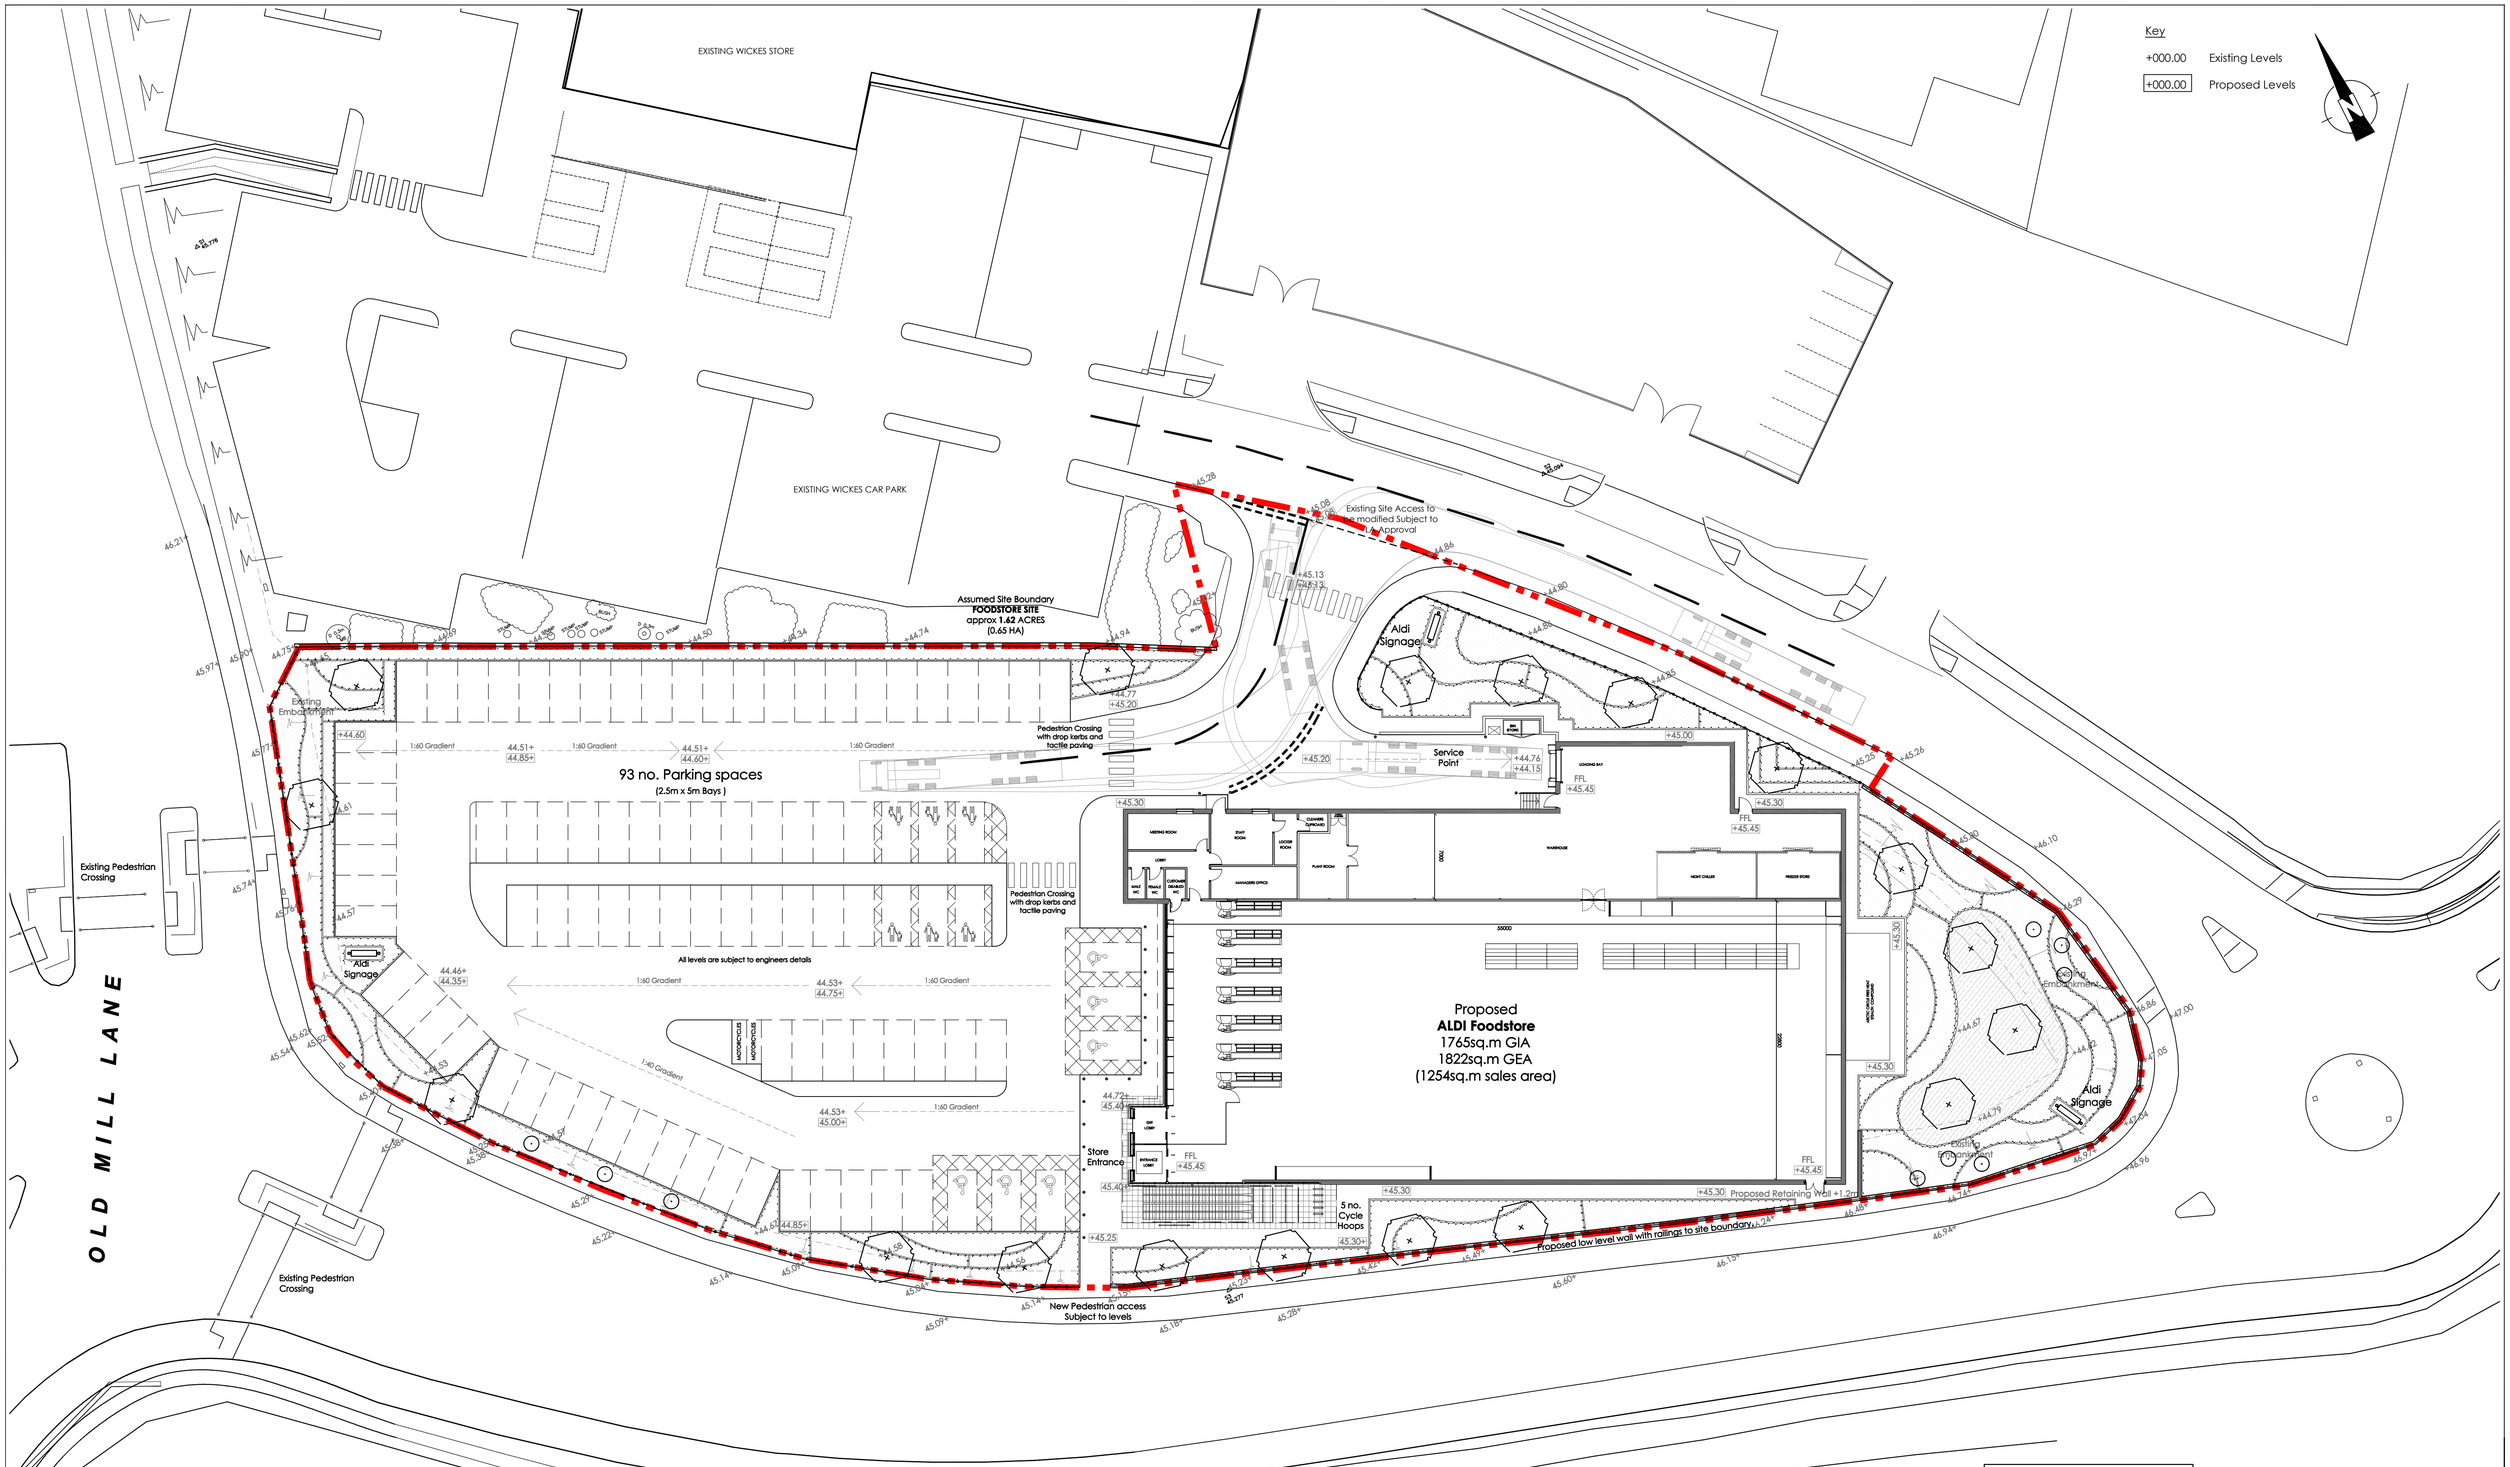

NOTE:
ASSUMED BOUNDARY INFORMATION IS BASED ON EXISTING FENCE LINE AND SUBJECT TO LEGAL CONFIRMATION .

Rev	Date	Description	Rev By	Chk'd By
-	dd-mm-yy	----	---	---

Project Title	Proposed Foodstore Development Old Mill Lane Barnsley
Client	Aldi Stores Ltd
Status	PLANNING
Scale	1:250 — Drawing Size A1
Date	03/2016 — Drawn By LH — Checked NJC

Drawing Title	Proposed Site Layout
Job-Dwg No	1210-100 — Rev -

■ 2 St. Johns North, Wakefield, WF1 3QA t. 01924 291800
□ Carvers Warehouse, 77 Dale Street, Manchester, M1 2HG t. 0161 2388555
□ The Old Rectory, 79 High Street, Newport Pagnell, MK16 8AB t. 01908 211377
□ 101 London Road, Reading, RG1 5BY t. 0118 9507700
□ 10 Gees Court, St Christophers Place, London, W1U 1JJ t. 0207 4091215

THE HARRIS PARTNERSHIP
ARCHITECTS
www.harrispartnership.com

CAD file reference J:\Aldi\ALDI YORKSHIRE REGION\Planning\1210 SDAR - Old Mill Lane, Barnsley

This drawing is copyright and may not be reproduced in whole or part without written authority. Do not scale off this drawing.