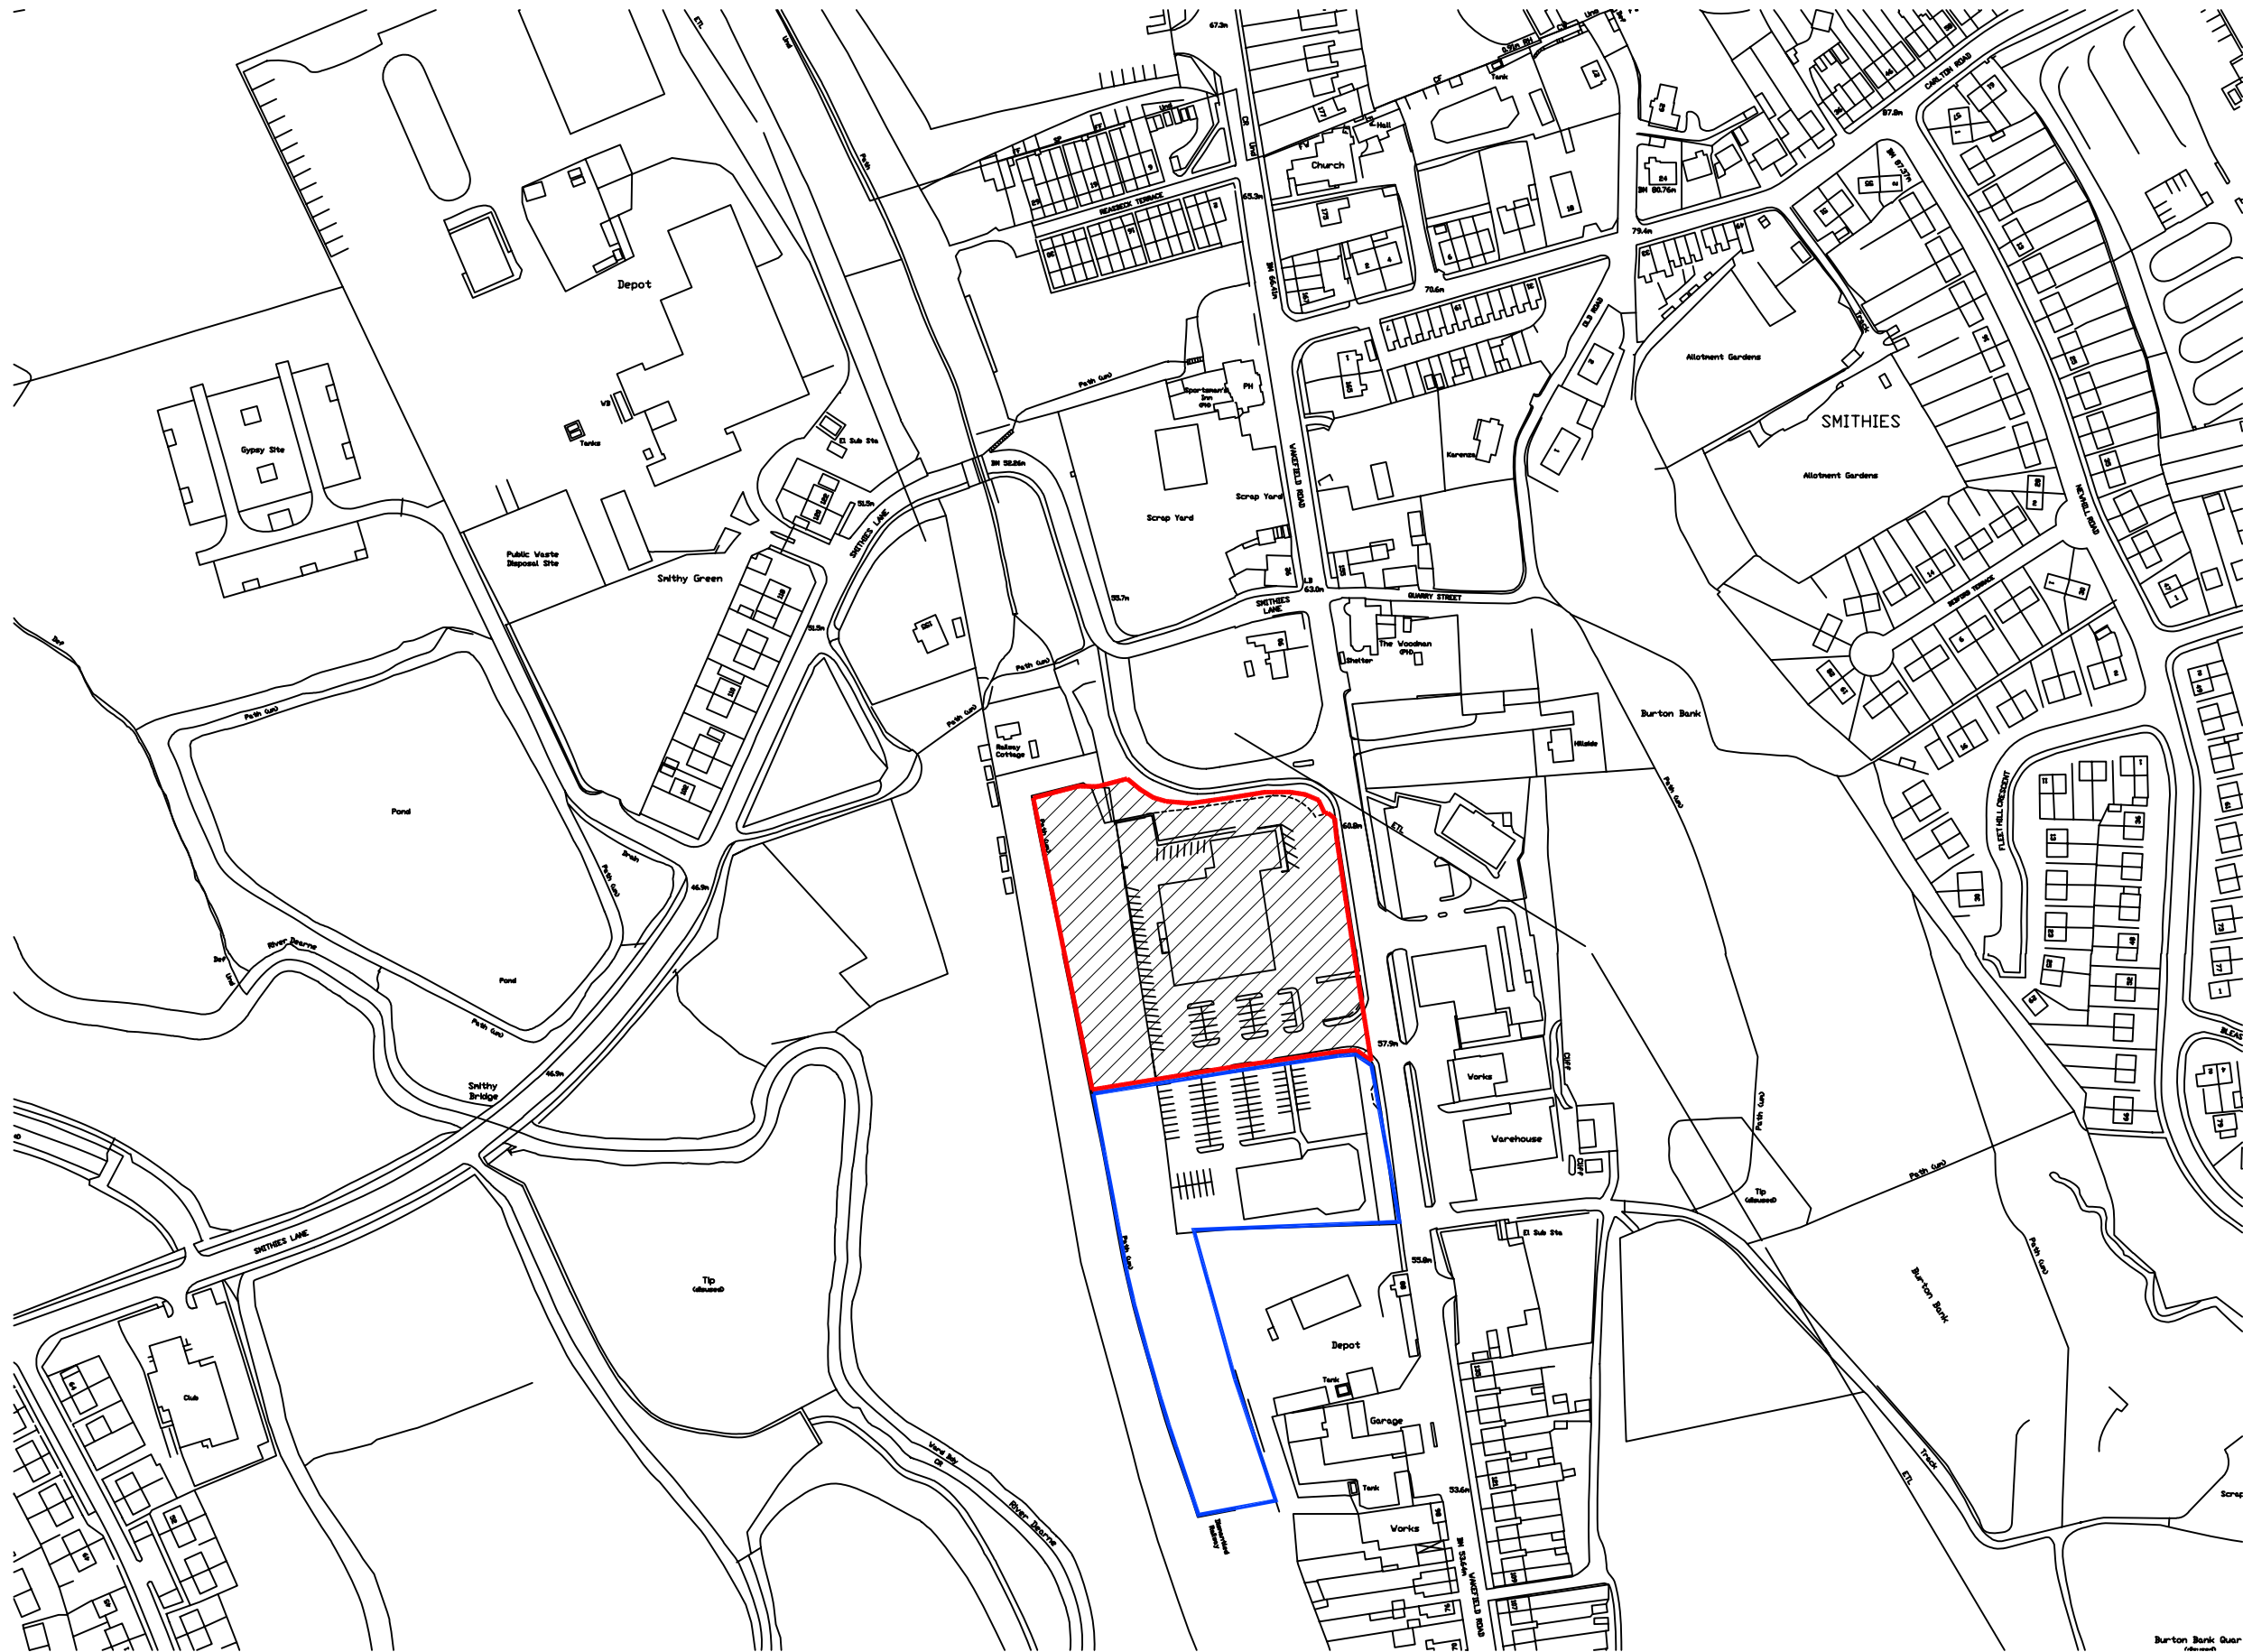


All site dimensions shall be verified by the contractor on site prior to work commencing

Do not scale from this drawing
Only work to written dimensions

This drawing is the property of Healey Associates and copyright is reserved by them. The drawing is not to be copied or disclosed by or to any unauthorised persons without the prior written consent of Healey Associates.

NOTES

**PROPOSED APPLICATION
BOUNDARY**

**EXTENT OF SITE
OWNERSHIP**

**healey
associates**

PLANNING

PROJECT: CAR SHOWROOM EXTN
WAKEFIELD ROAD
BARNSELY

TITLE: SITE LOCATION PLAN

DRAWING NO: 847 - PL - 100

BY/CHECKED: CRL/DPE DATE: DECEMBER 2008

SCALE @A2: 1:2500

13 / 14 Park Place, Leeds, LS1 2SL
Tel: 0113 246 9981 Fax: 0113 246 9581 E-mail: info@healey-associates.co.uk

SITE LOCATION PLAN