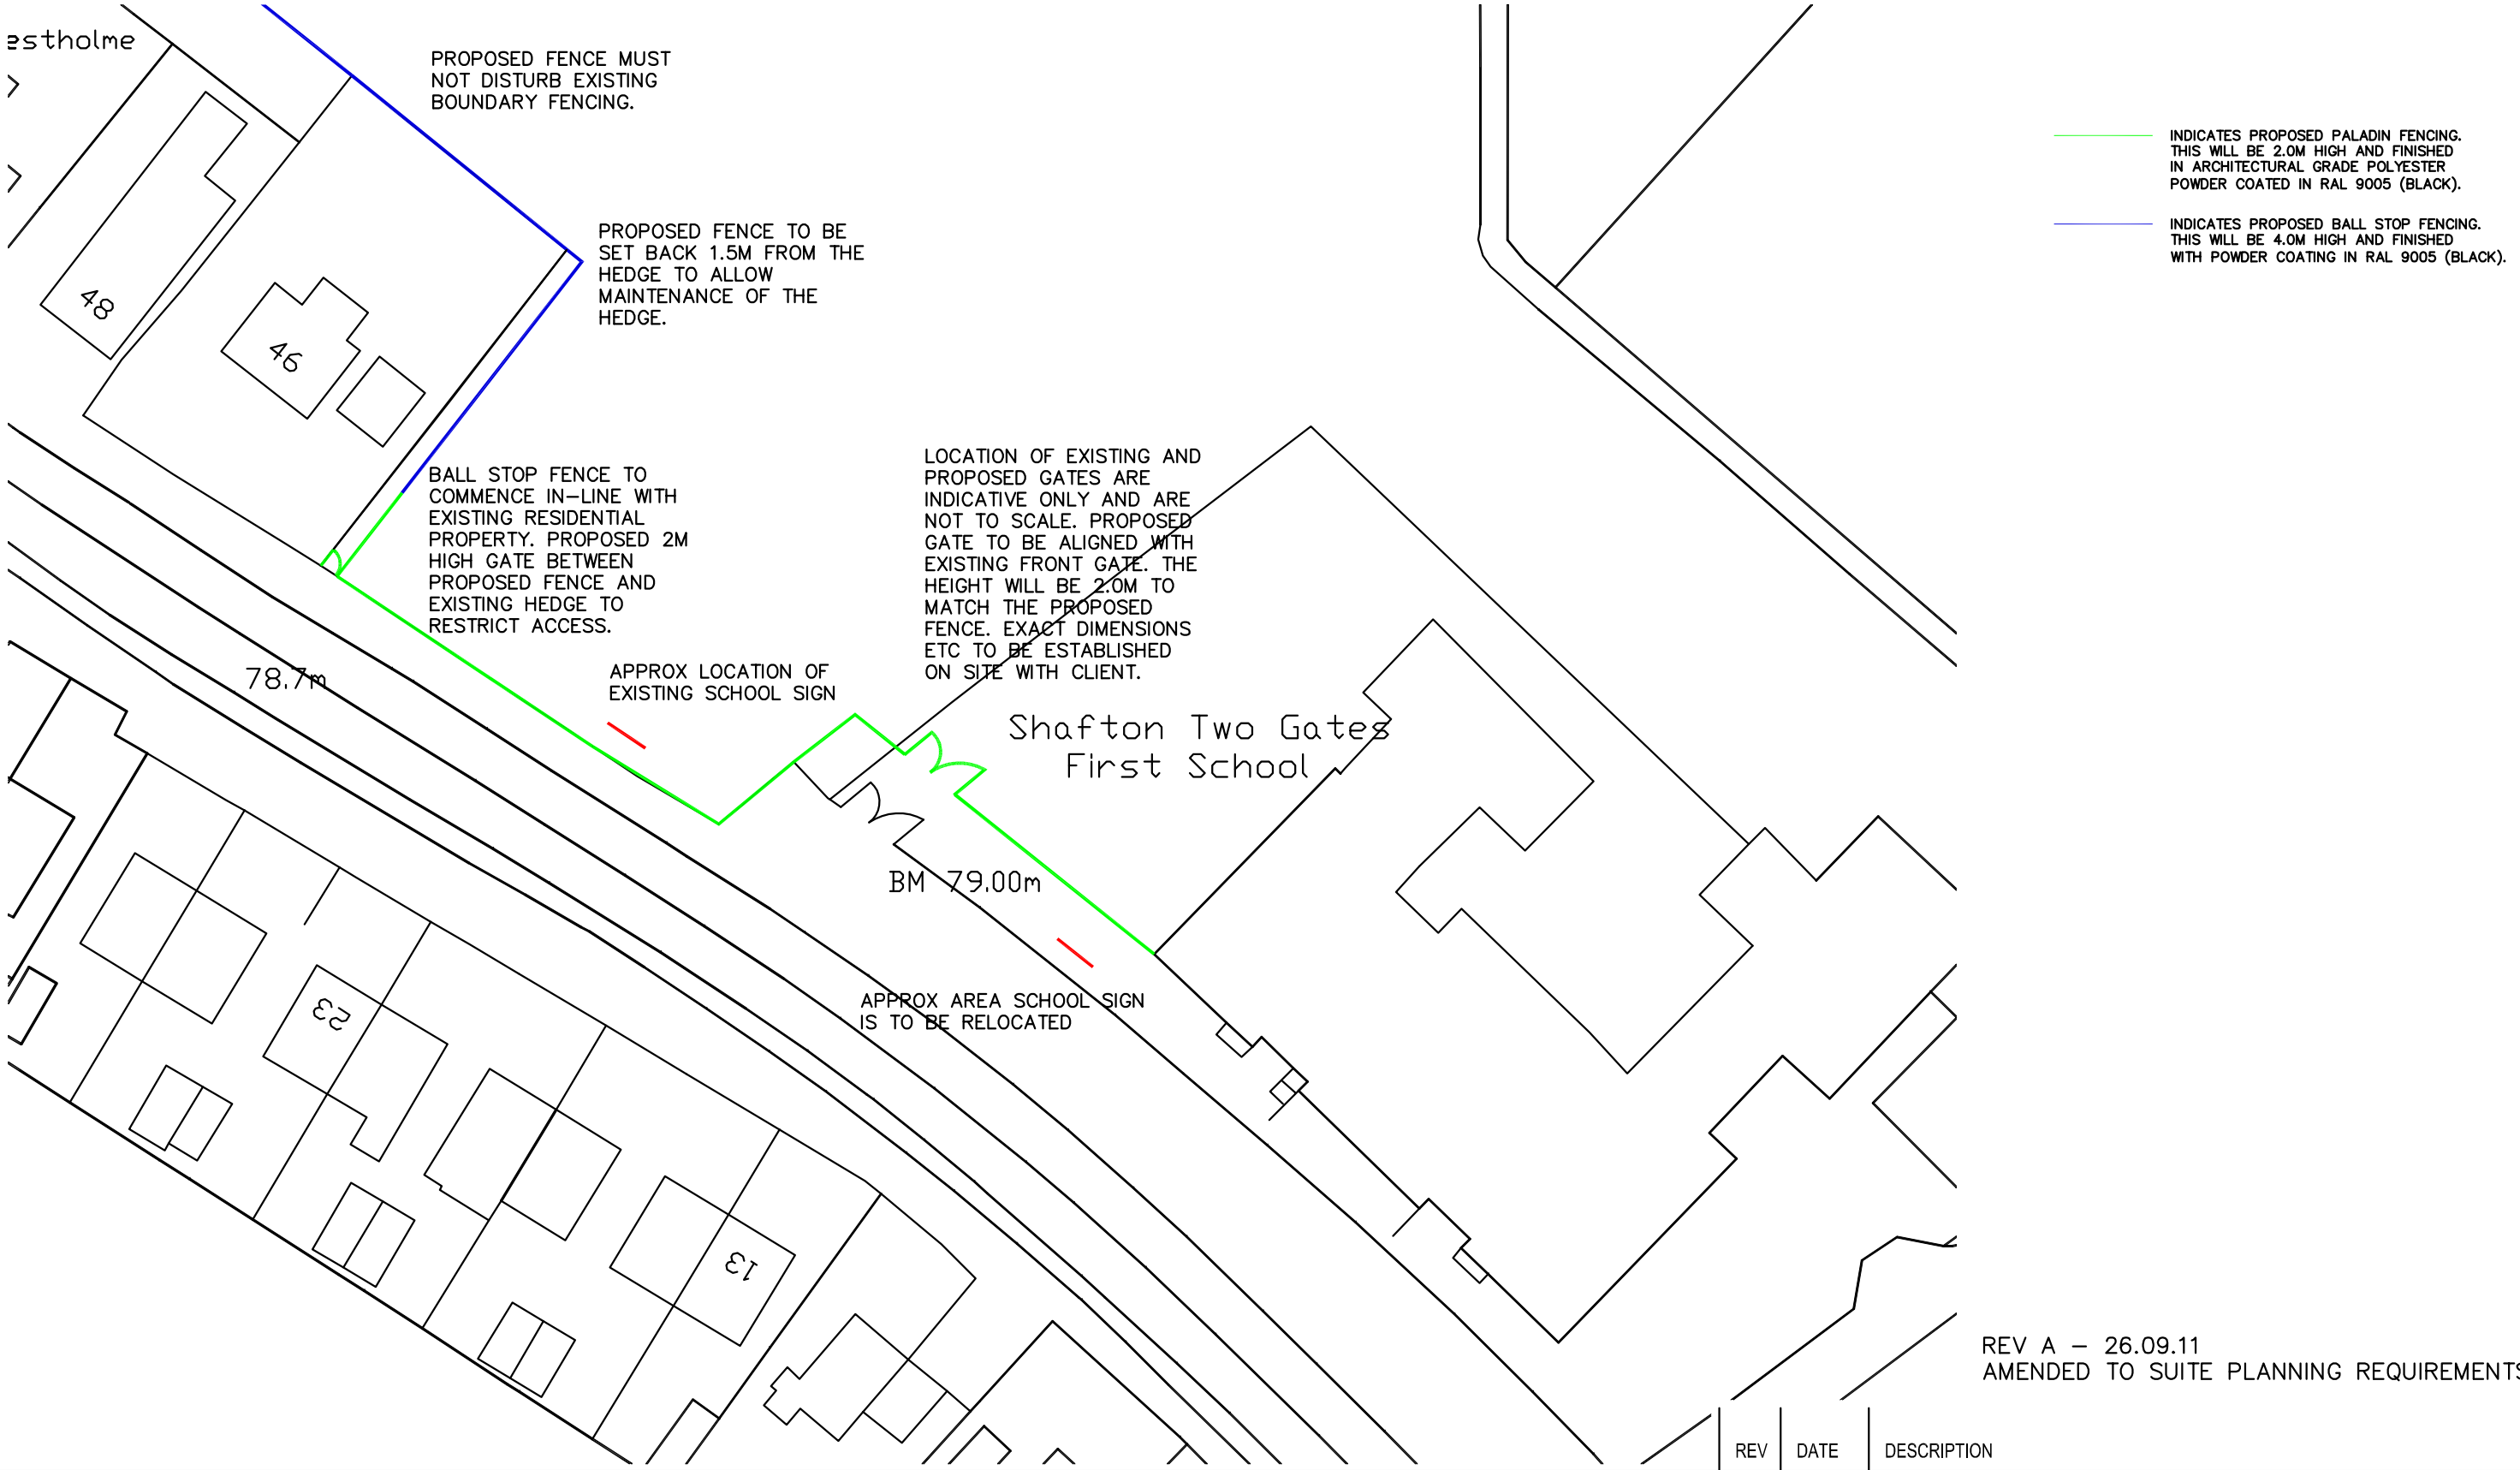


REV A – 26.09.11
AMENDED TO SUITE PLANNING REQUIREMENTS.

REV	DATE	DESCRIPTION

nps group

NPS BARNSLEY LTD
PO BOX 634
BARNSLEY
SOUTH YORKSHIRE, S70 9GG
TEL: 01226 774605 FAX: 01226 774399
EMAIL: enquiries@nps.co.uk

Head Office:
Lancaster House, 16 Central Avenue, St Andrews Business Park, Norwich, NR7 0HR Tel: 01603 706000 Fax: 01603 706001

Other Office locations can be found on website : www.nps.co.uk

PROJECT
INSTALLATION OF BOUNDARY FENCING TO SHAFTON PRIMARY SCHOOL

SUBJECT
PROPOSED FENCE WITH GATE

CLIENT

A3

CAD FILE REF	DATE	SCALE
	JULY 2011	1:500

REV	DRAWN	CHECKED
A	DG	

PROJECT NR	DRAWING NR
ED 2339	03

© NPS This drawing may not be reproduced in any form without prior written agreement