



PROPOSED

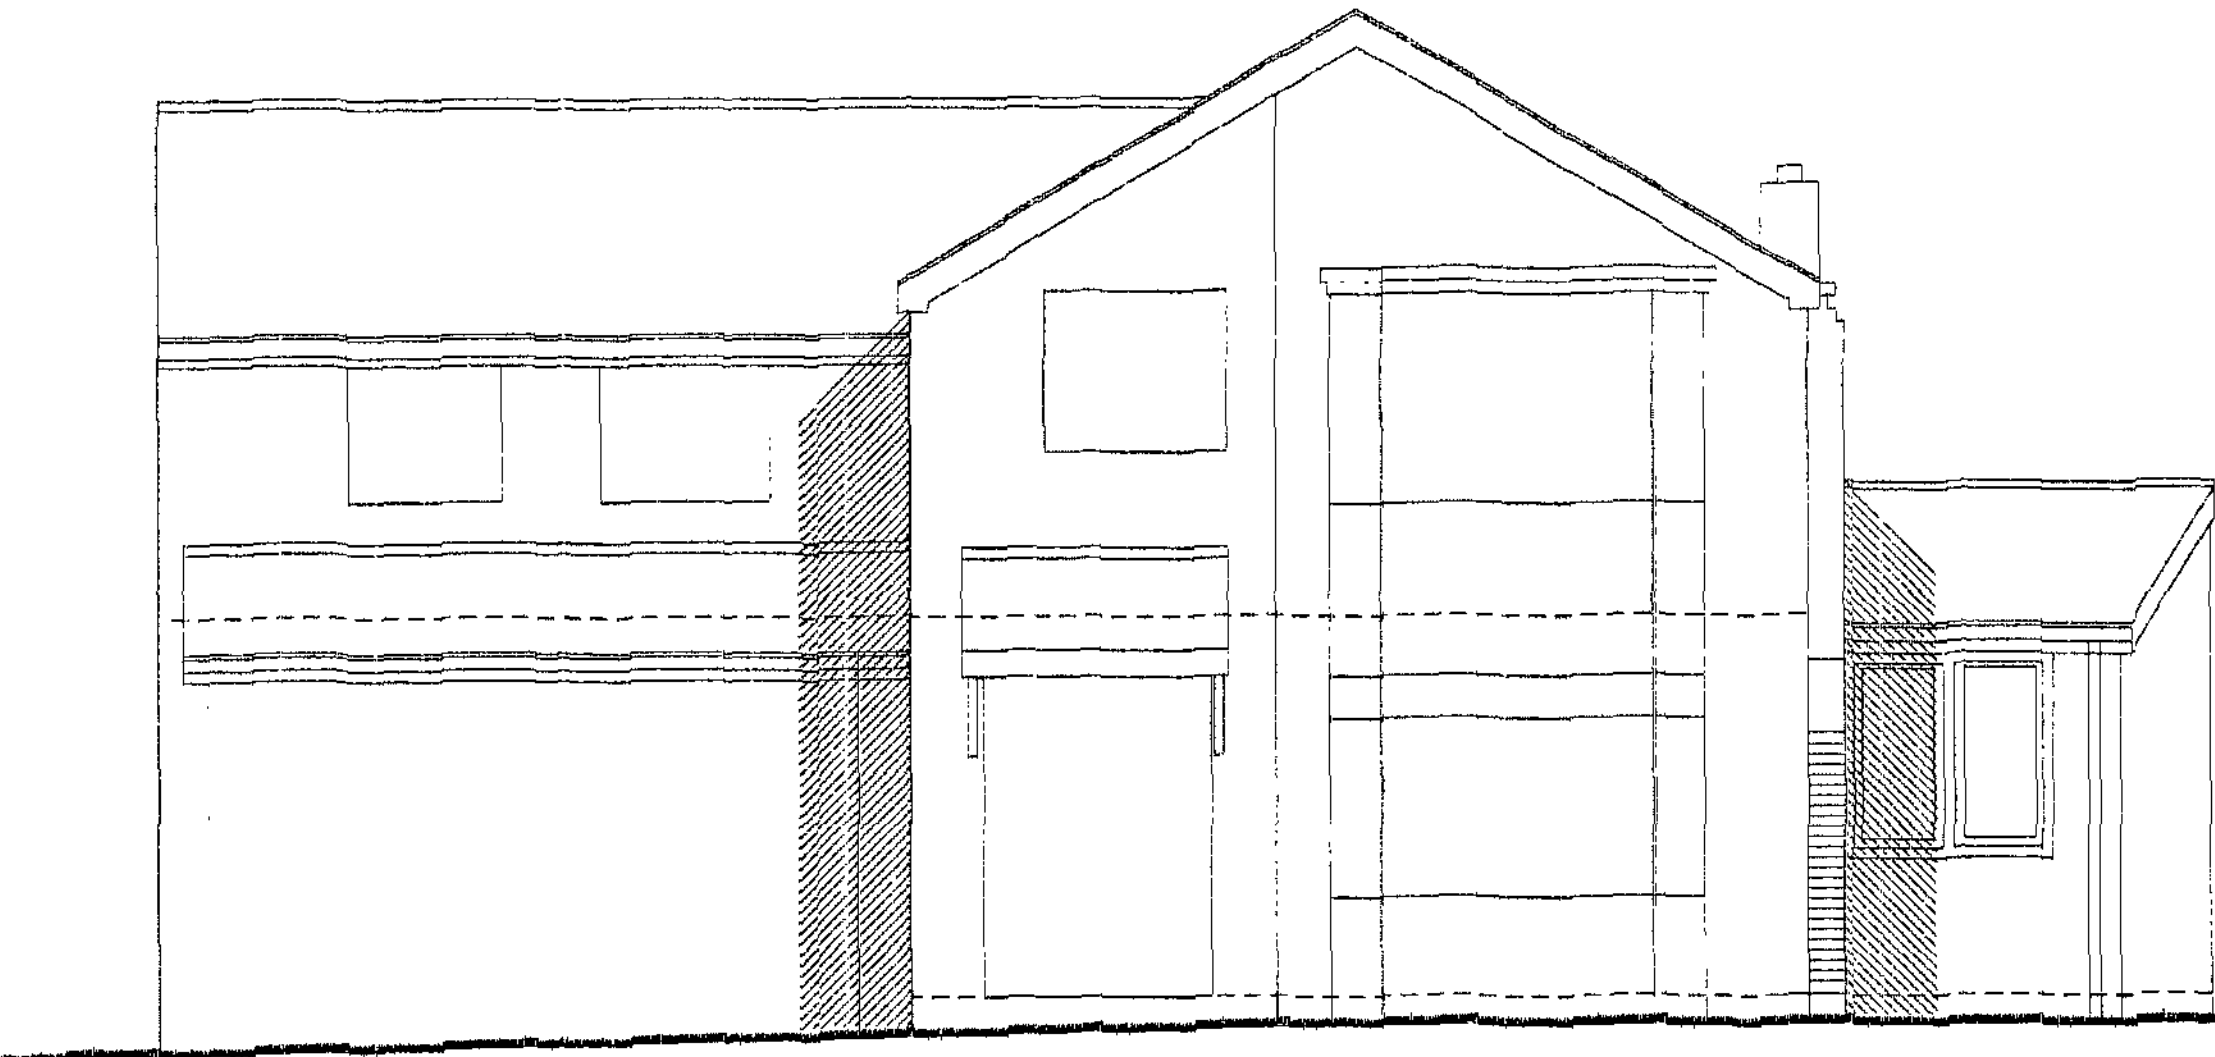


Front

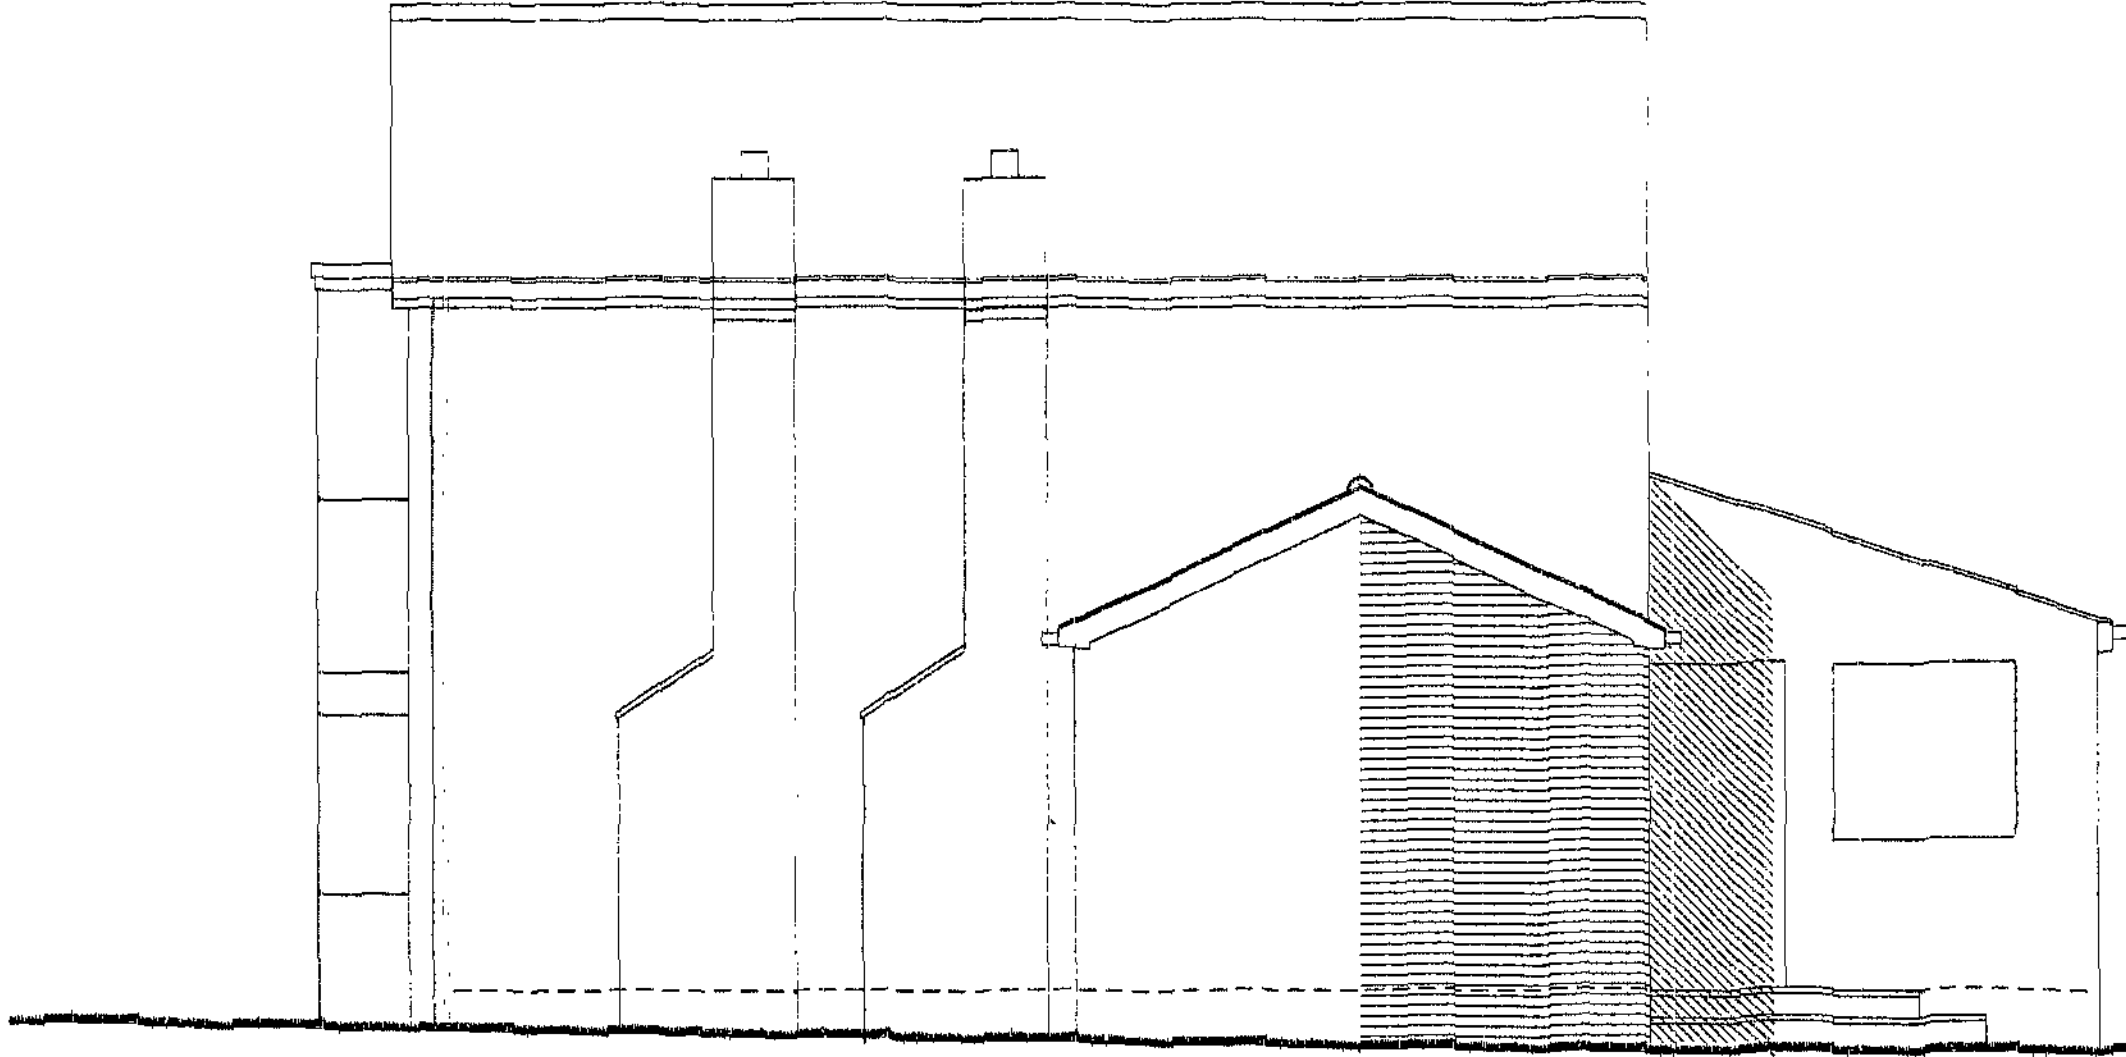


Side

EXISTING

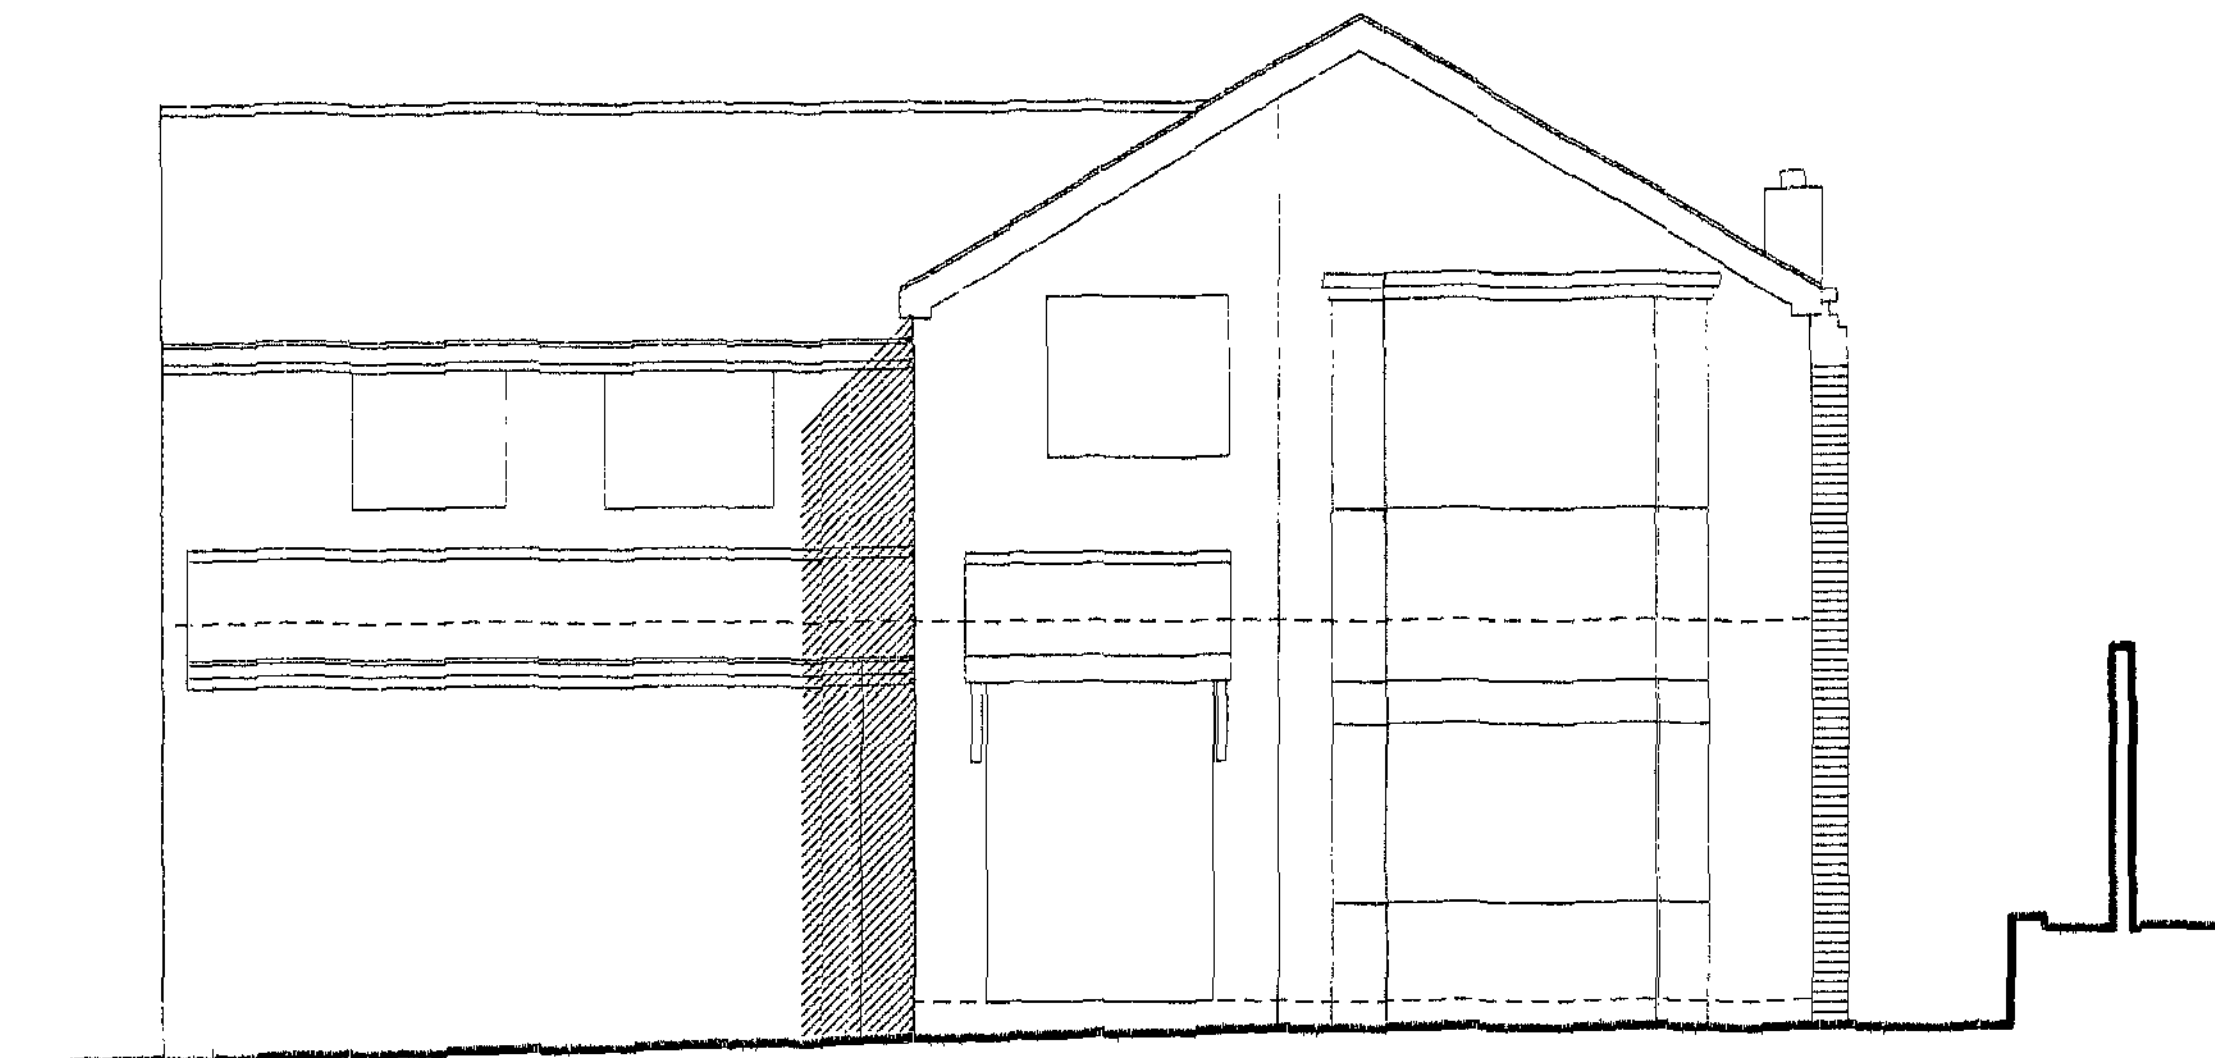

Front

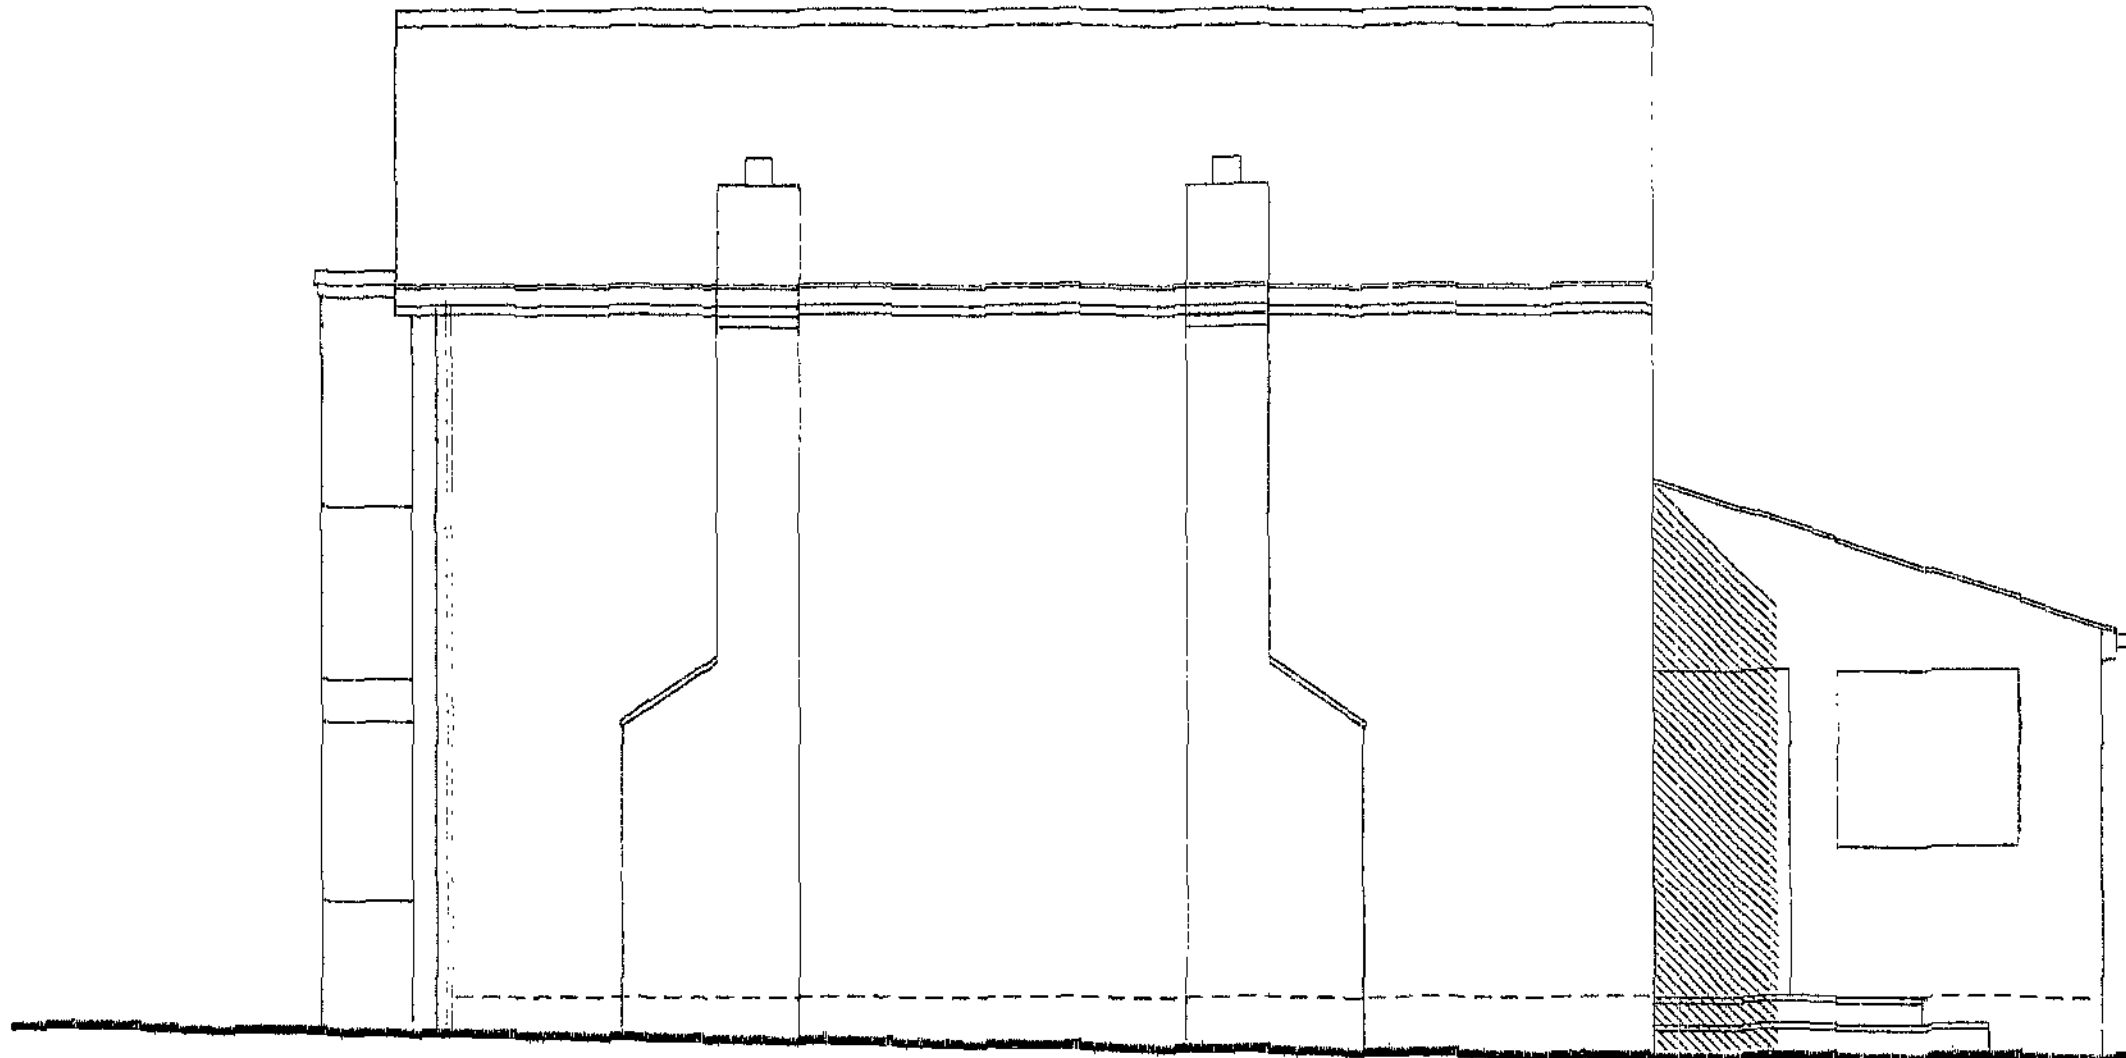

Side

NOTES

Notes
No dimensions to be taken from this drawing which is the property of the company. It is not to be used or disclosed in any way except as authorised by the company. The client is responsible for providing architect with correct site boundary/ownership details and any easements or easements relating to the site. Architect will assume site boundaries as clearly defined, unless otherwise informed by client.
No work to be carried out without planning permission, until all pre start planning conditions have been discharged and until a building regulations application has been submitted. Any work carried out before building regulations approval has been granted will be strictly at client's own risk.
Any building work within 2m of a neighbouring house's foundations may require you to notify the owner of that property of your intentions. At least one month before you start work. Work on an existing party wall requires you to give at least two months notice of your intentions. If consent to carry out work cannot be reached procedures dealing with disputes should be followed (the party wall act 1996).

IT IS THE RESPONSIBILITY OF THE CONTRACTOR TO NOTIFY THE ARCHITECT OF ANY DISCREPANCIES ON THE DRAWING PRIOR TO CONSTRUCTION.
ALL DIMENSIONS TO BE CHECKED ON SITE IF IN DOUBT ASK.

Revisions
A CHIMNEY RELOCATION 14/3/12

Title: ELEVATIONS

Project: Side Extension
9 Byron Drive Monk Bretton
BARNESLEY S71 2DE.
for: Mr and Mrs Wesley
scale 1:50 at A1/ 1:100 at A3
drawing no 02A



Andrew Bailey Architect
Glenview House
65 Lumball Road
Wombwell
Barnsley
S73 7JH
T 01226 762590
E A.BAILEY@AKBARCHITECTS.COM
W WWW.AKBARCHITECTS.COM

akb

