



Conservatory to be built adjacent to main
existing house/door in front.

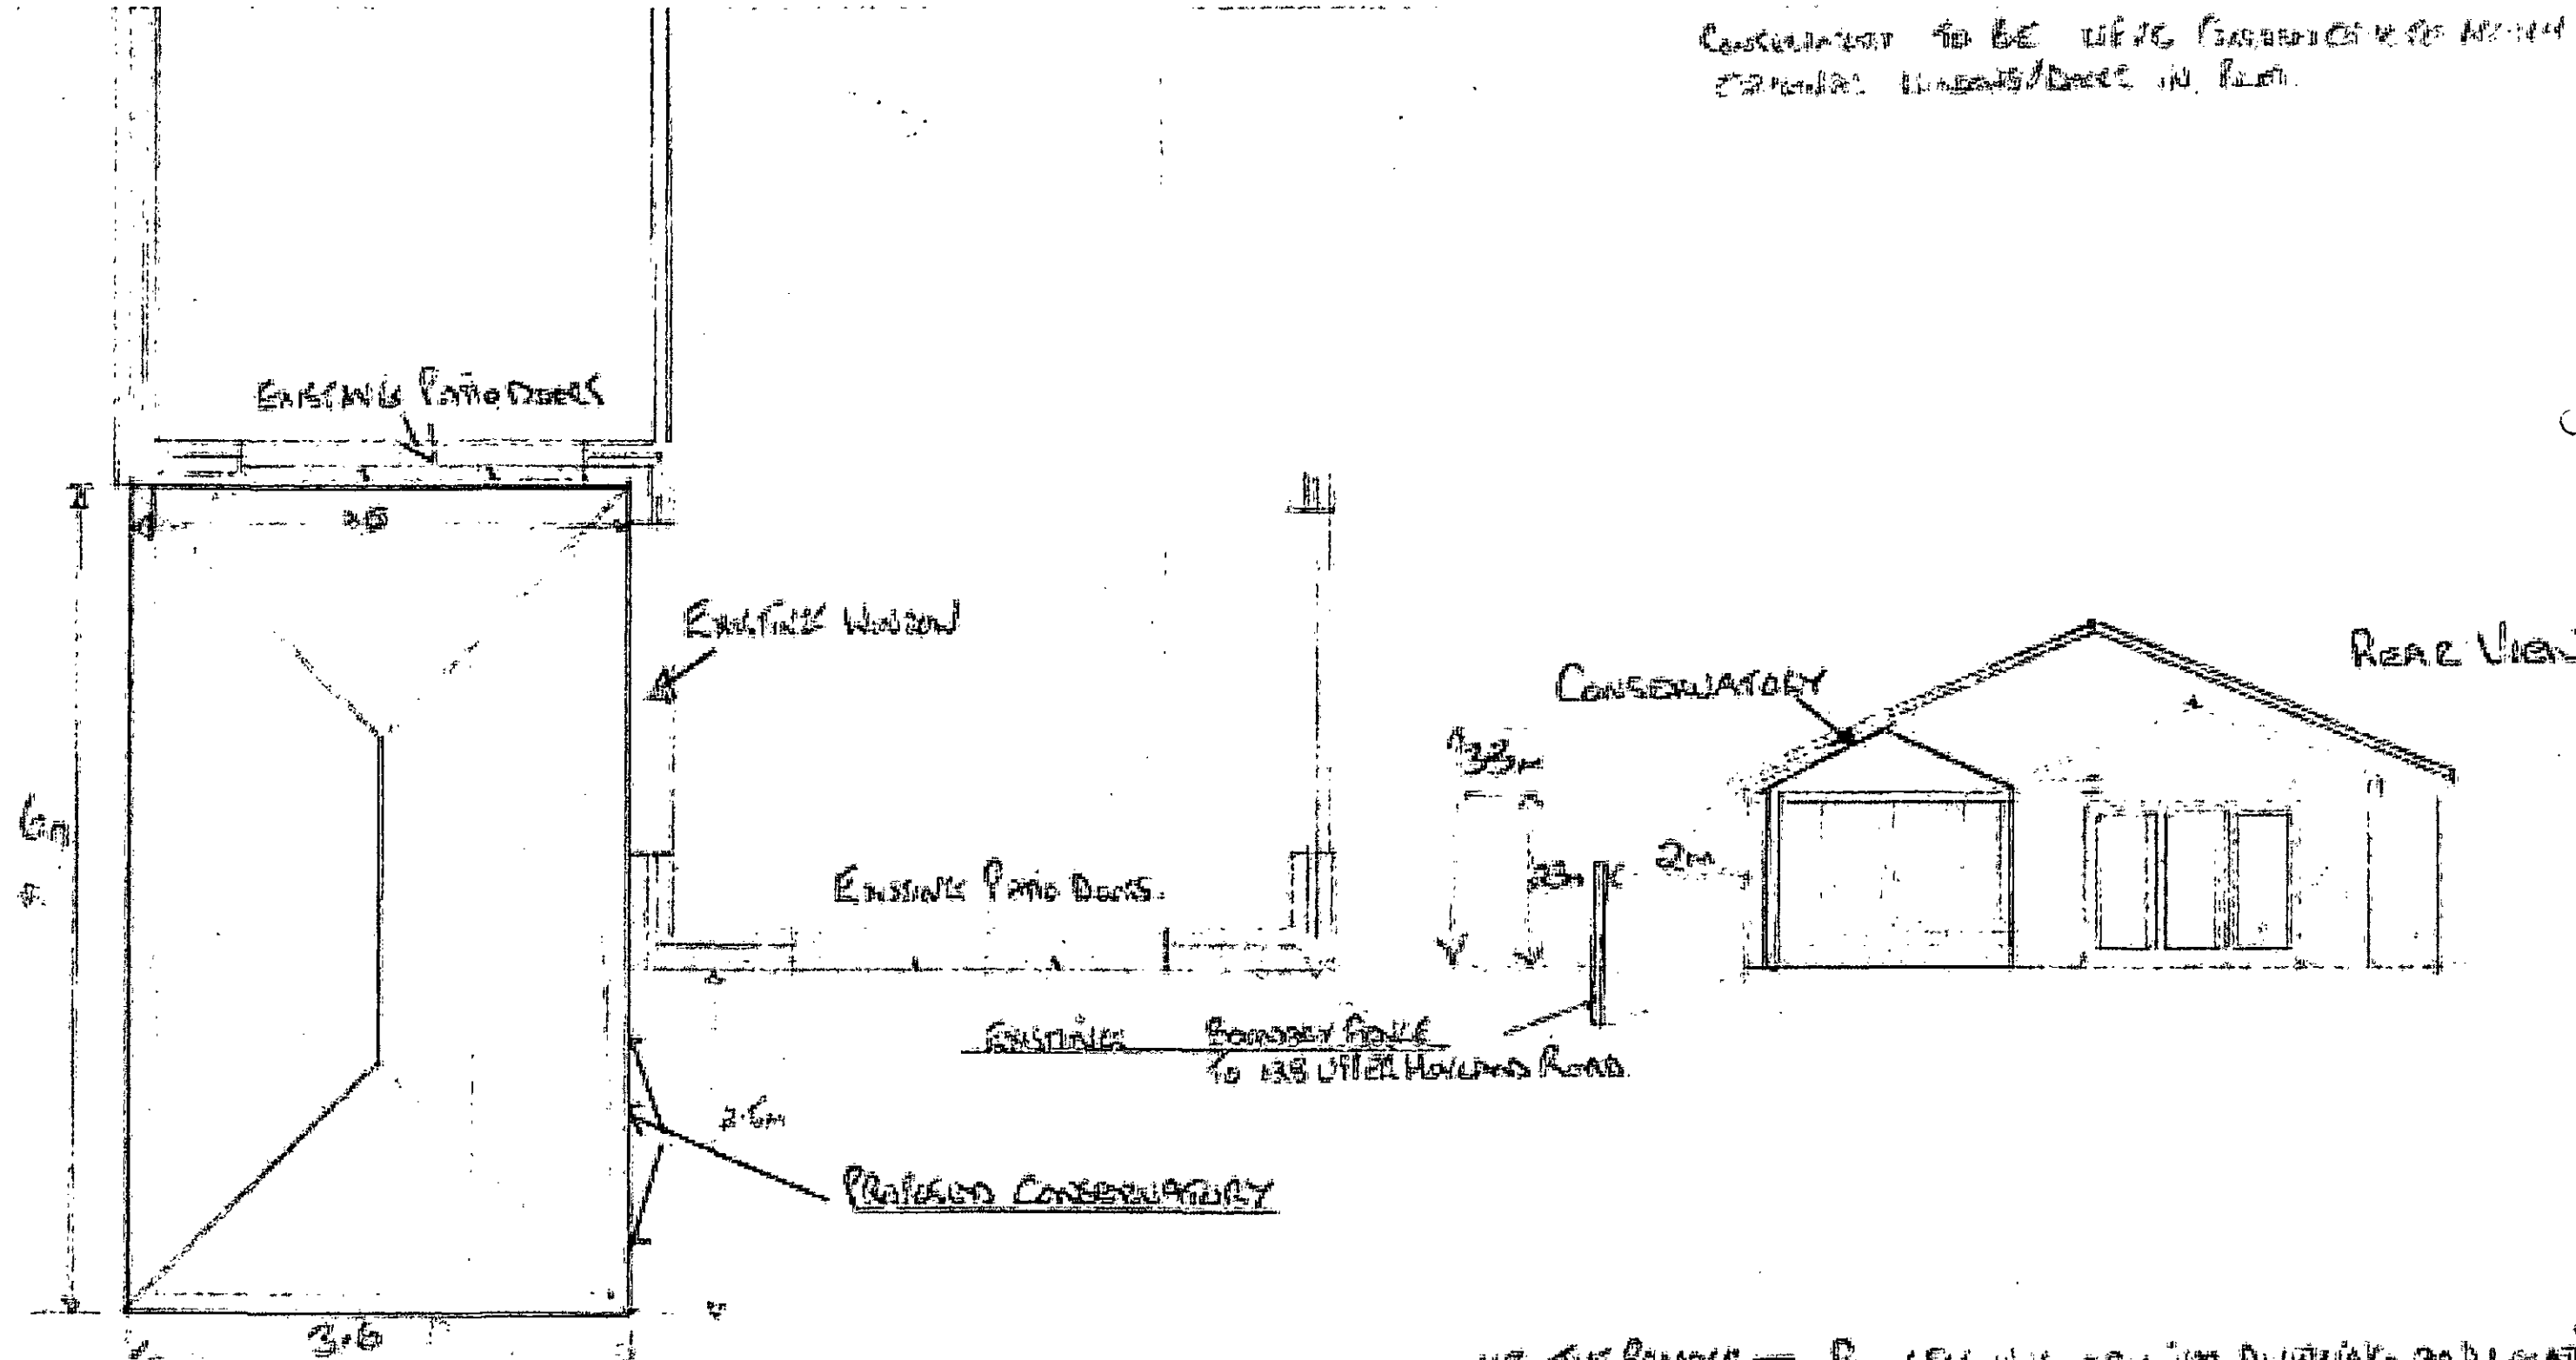

118 THE PANDORA — PLAN SHOWING ORIGINAL DWELLING AND LOCATION
OF PROPOSED CONSERVATORY.

30m to RIVER FENCE.

(Rear)

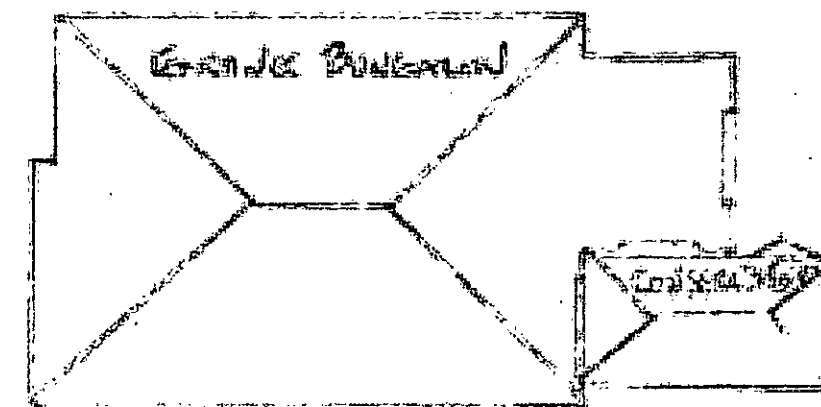

Rear

138 UPPER HOWLAND ROAD

130 UPPER HOWLAND ROAD