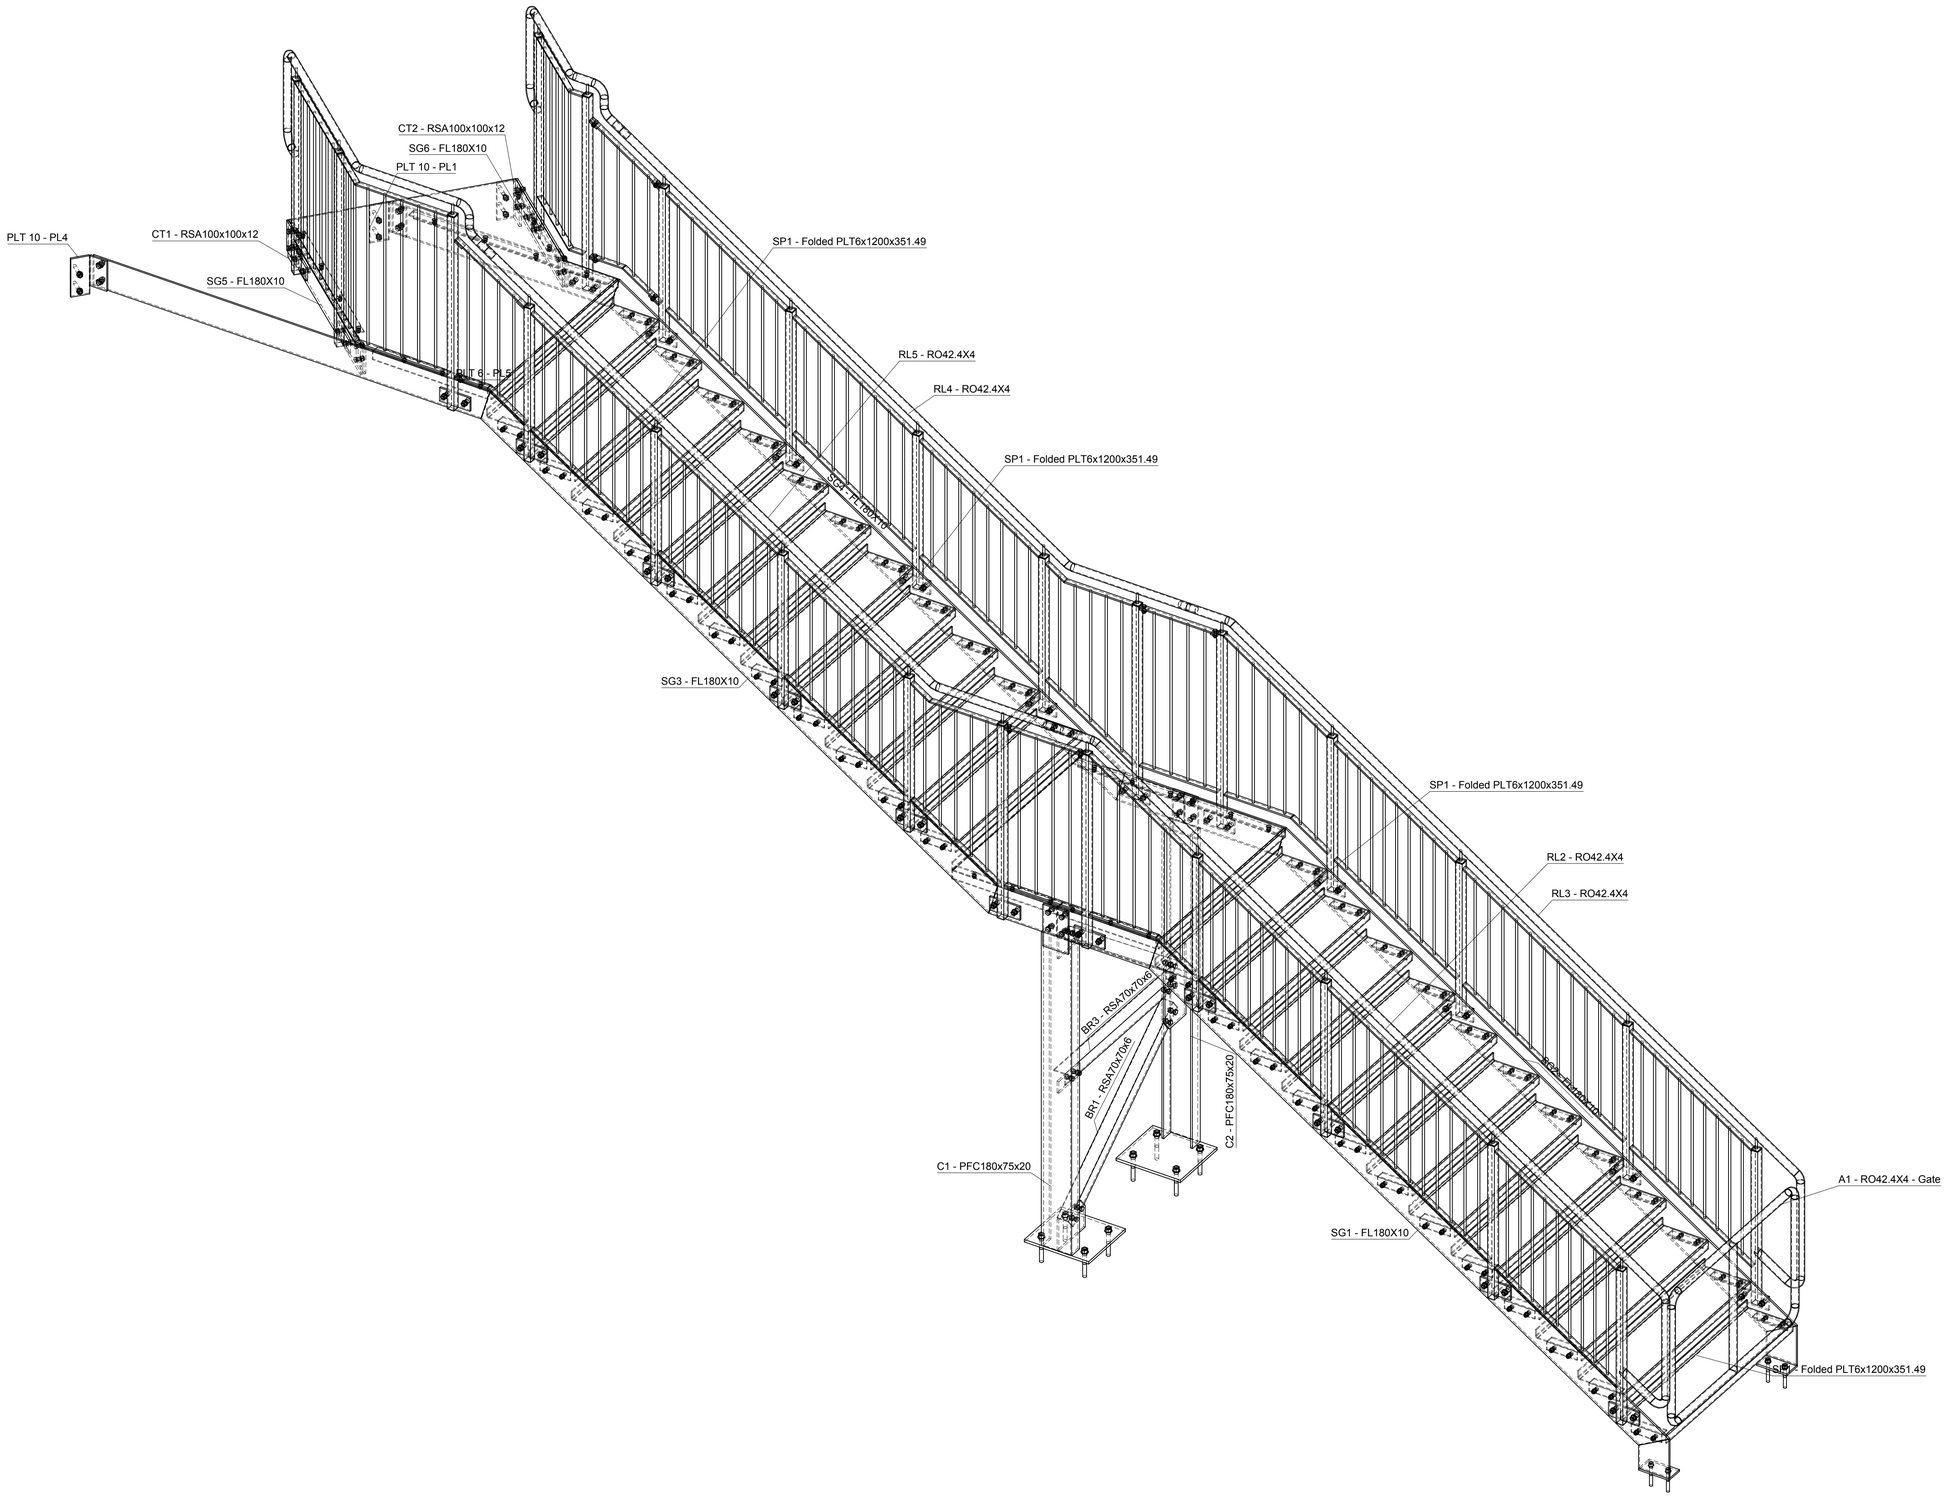


3D Detail

General Notes

1. This drawing must not be scaled.

Index	Date	Description	Author
D	19/10/2011	Infill bars added	AS
C	14/10/2011	Balustrade design altered	AS
B	14/10/2011	Balustrade design altered	AS
A	11/10/2011	Further details added	AS

REVISIONS

Bower-Bennett Ltd,
4 Milner Close,
Bramley,
Rotherham - S66 2XA
Phone & Fax: 01709 548146

advance

CLIENT: JMT Engineering (Doncaster) Ltd

PROJECT: Kendray Hospital access stair

DRAWING TITLE: 3D view on stair

DRAWN BY	CHECKED BY	DATE	SCALE
AS		26/09/2011	1:15

PROJECT No.	DRAWING No.	REV
	[G] - 101	D