


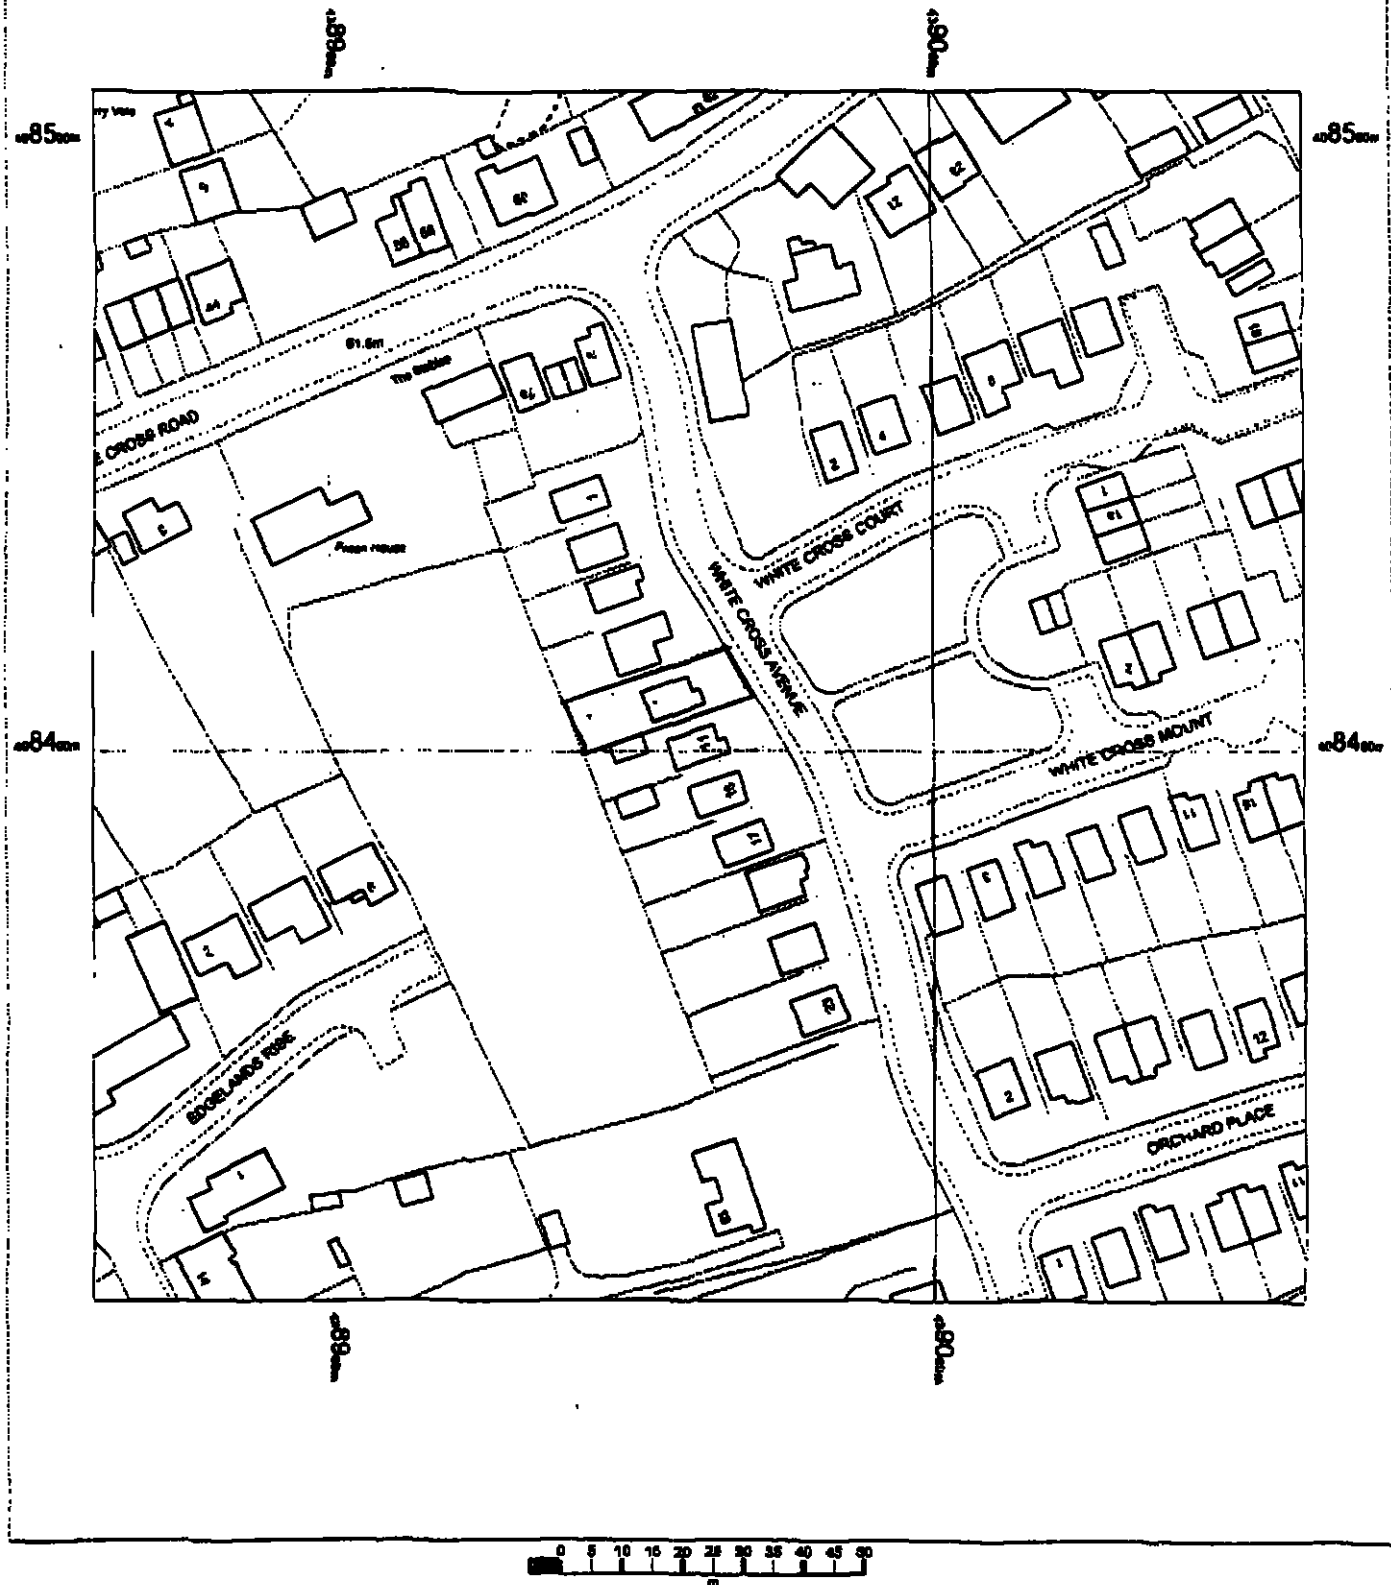

9 WHITE CROSS AVE
CUDWORTH
BARNSELY
S72 8GA

OS Mastermap
19 July 2012, ID: 8VW1-00164988
www.blackwellmapping.co.uk

1:1250 scale print at A4, Centre: 438961 E, 406408 N

©Crown Copyright. Licence no. 100041040



BLACKWELL'S
www.blackwellmapping.co.uk

TEL: 0114 268 7658
maps.sheffield@blackwell.co.uk