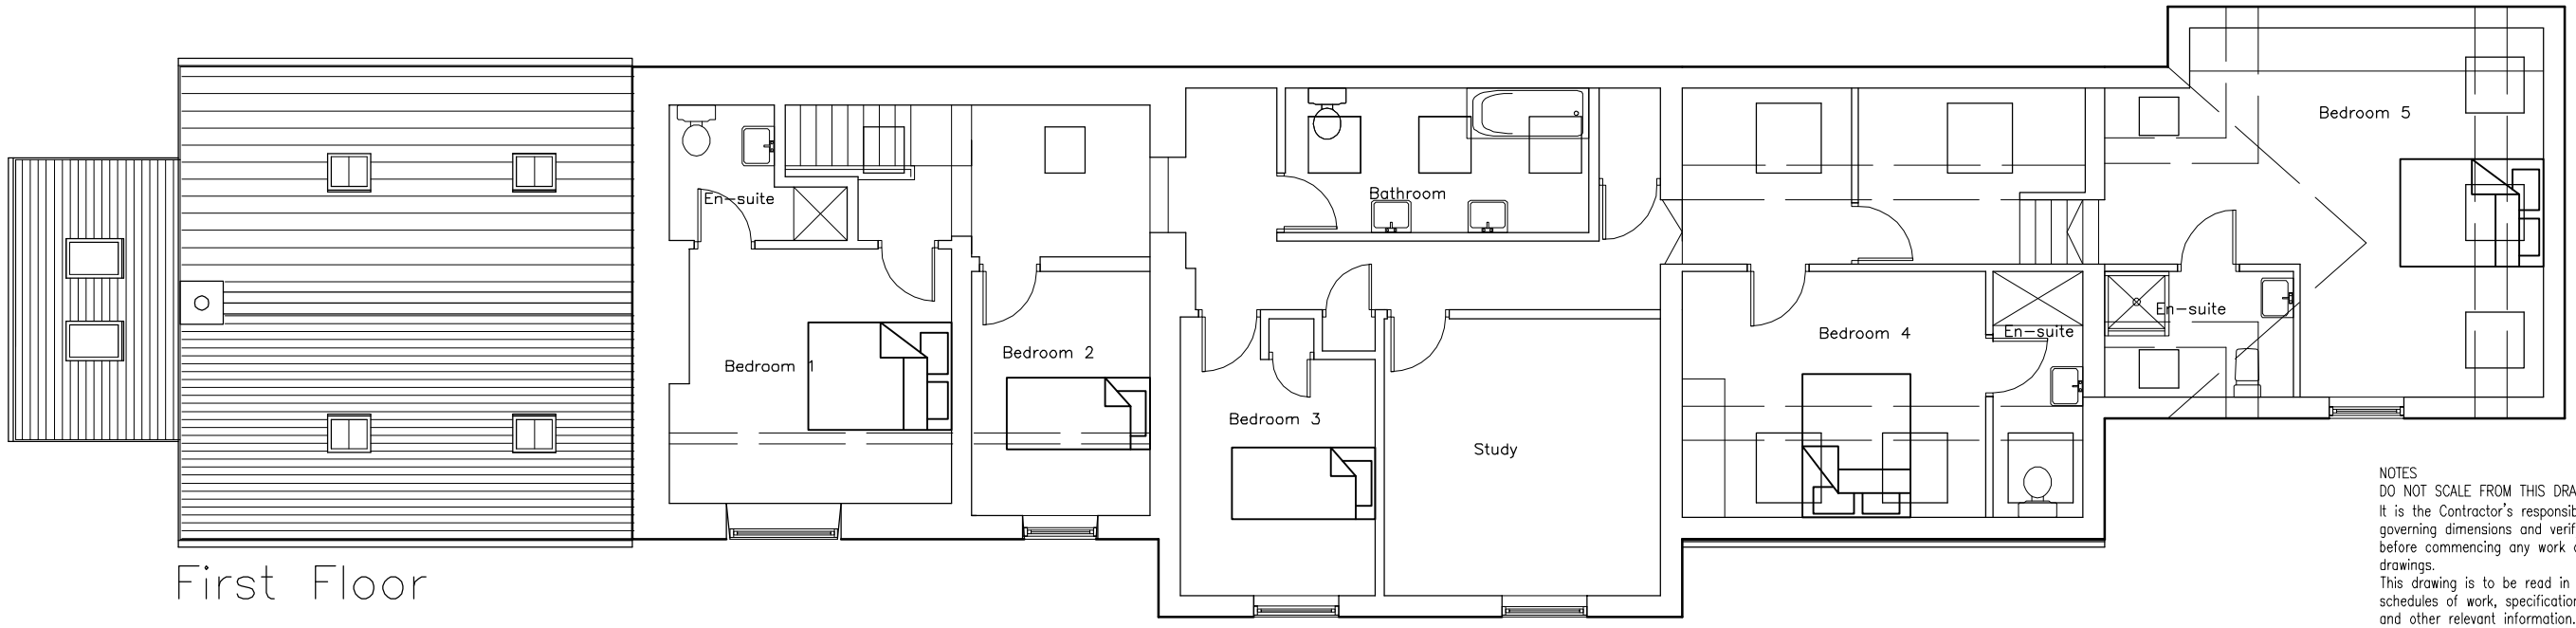

First Floor

NOTES
DO NOT SCALE FROM THIS DRAWING.
It is the Contractor's responsiblity to check all governing dimensions and verify all dimensions on site before commencing any work or making any shop drawings.
This drawing is to be read in conjunction with schedules of work, specifications, bills of quantities and other relevant information. Any discrepancies are to be reported to the Project Architect.
Work and materials are to be in accordance with the Building Regulations and to comply with the relevant British Standards.
This drawing is copyright of Mark Brotheron Ltd and should not be reproduced in whole or part without their written permission.

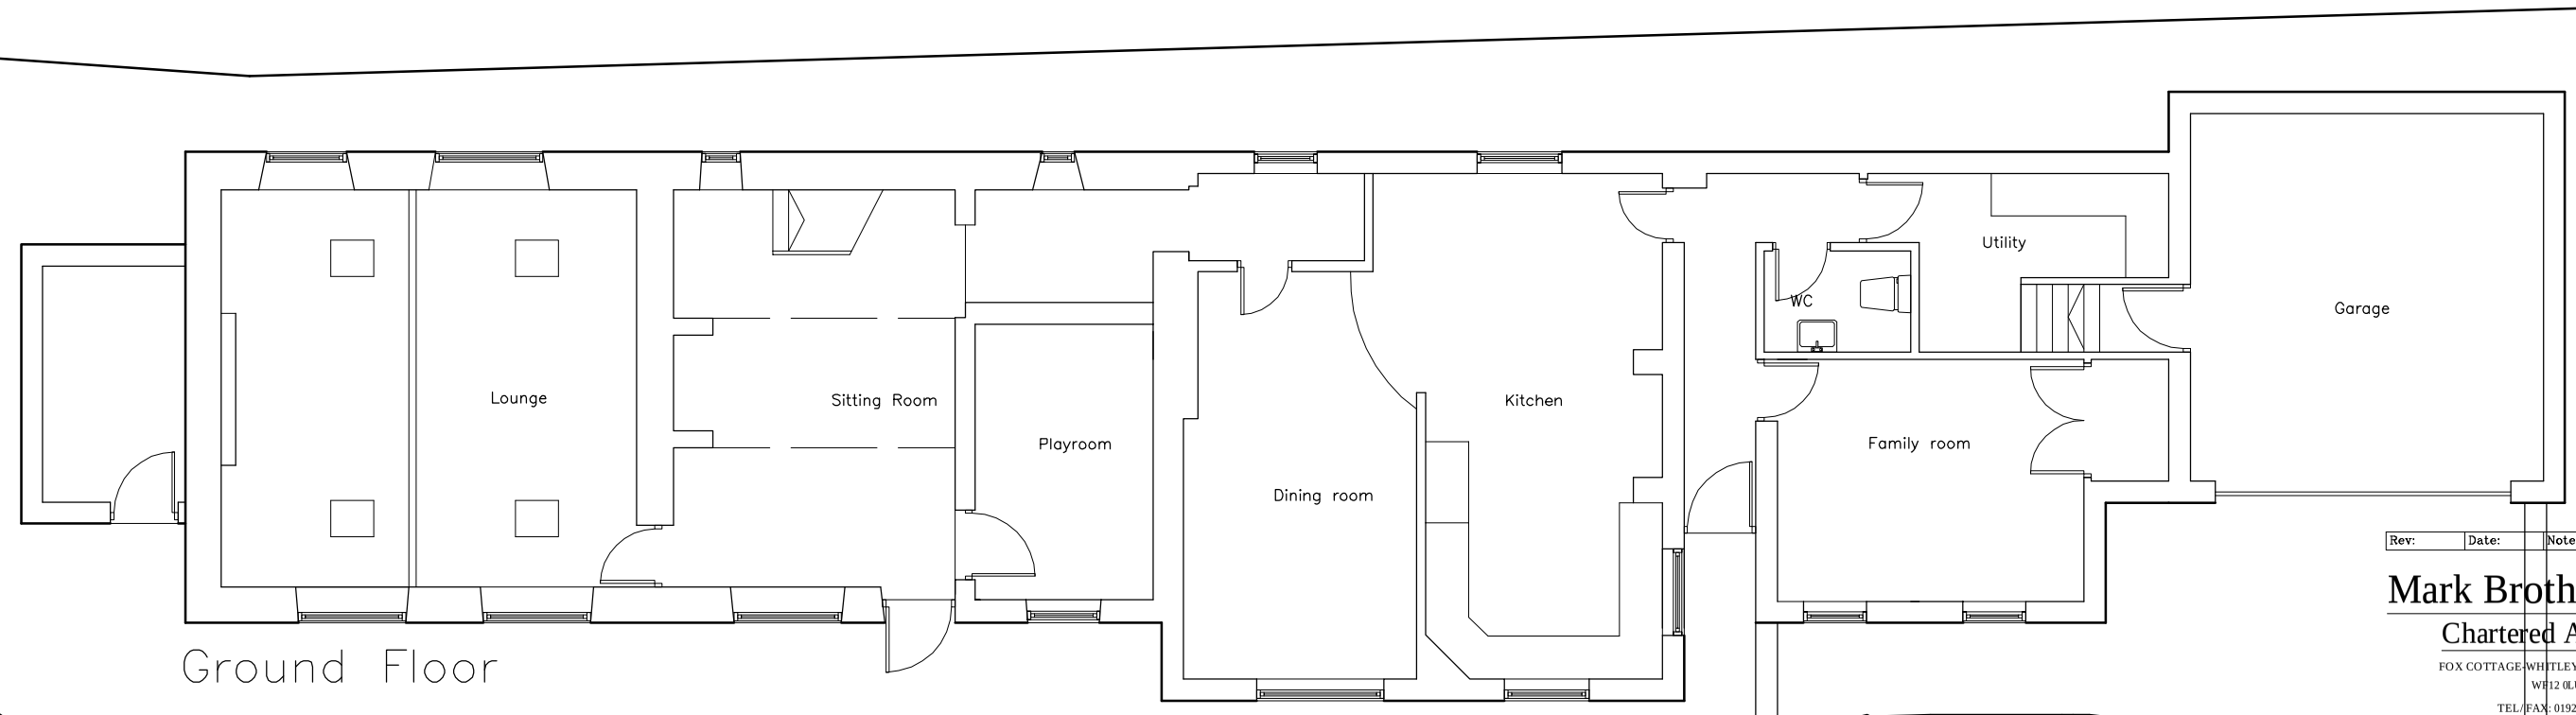

Ground Floor

Construction

Walls – Render to match existing
Roof – Stone slate to match existing
Windows – Stained timber to match existing
Drainage – modify existing ~~foul & surface~~ water, ~~drainage~~ to suit

Rev:	Date:	Notes:

Mark Brotherton Ltd
Chartered Architect
FOX COTTAGE-WHITLEY ROAD-WHITLEY
WF12 0LU
TEL/FAX: 01924 459231
email:mba@tinyworld.co.uk

Client: Mr & Mrs ~~Bowser~~

Project: Rosemount Cottage, High Hoyland, Extension & Alteration

Drawing: Proposed Layout

Date: November 2010

Scale: ~~1:100~~

Drawing No: 1013/113

Rev:

PDF created with pdfFactory trial version www.pdffactory.com