



MapServe

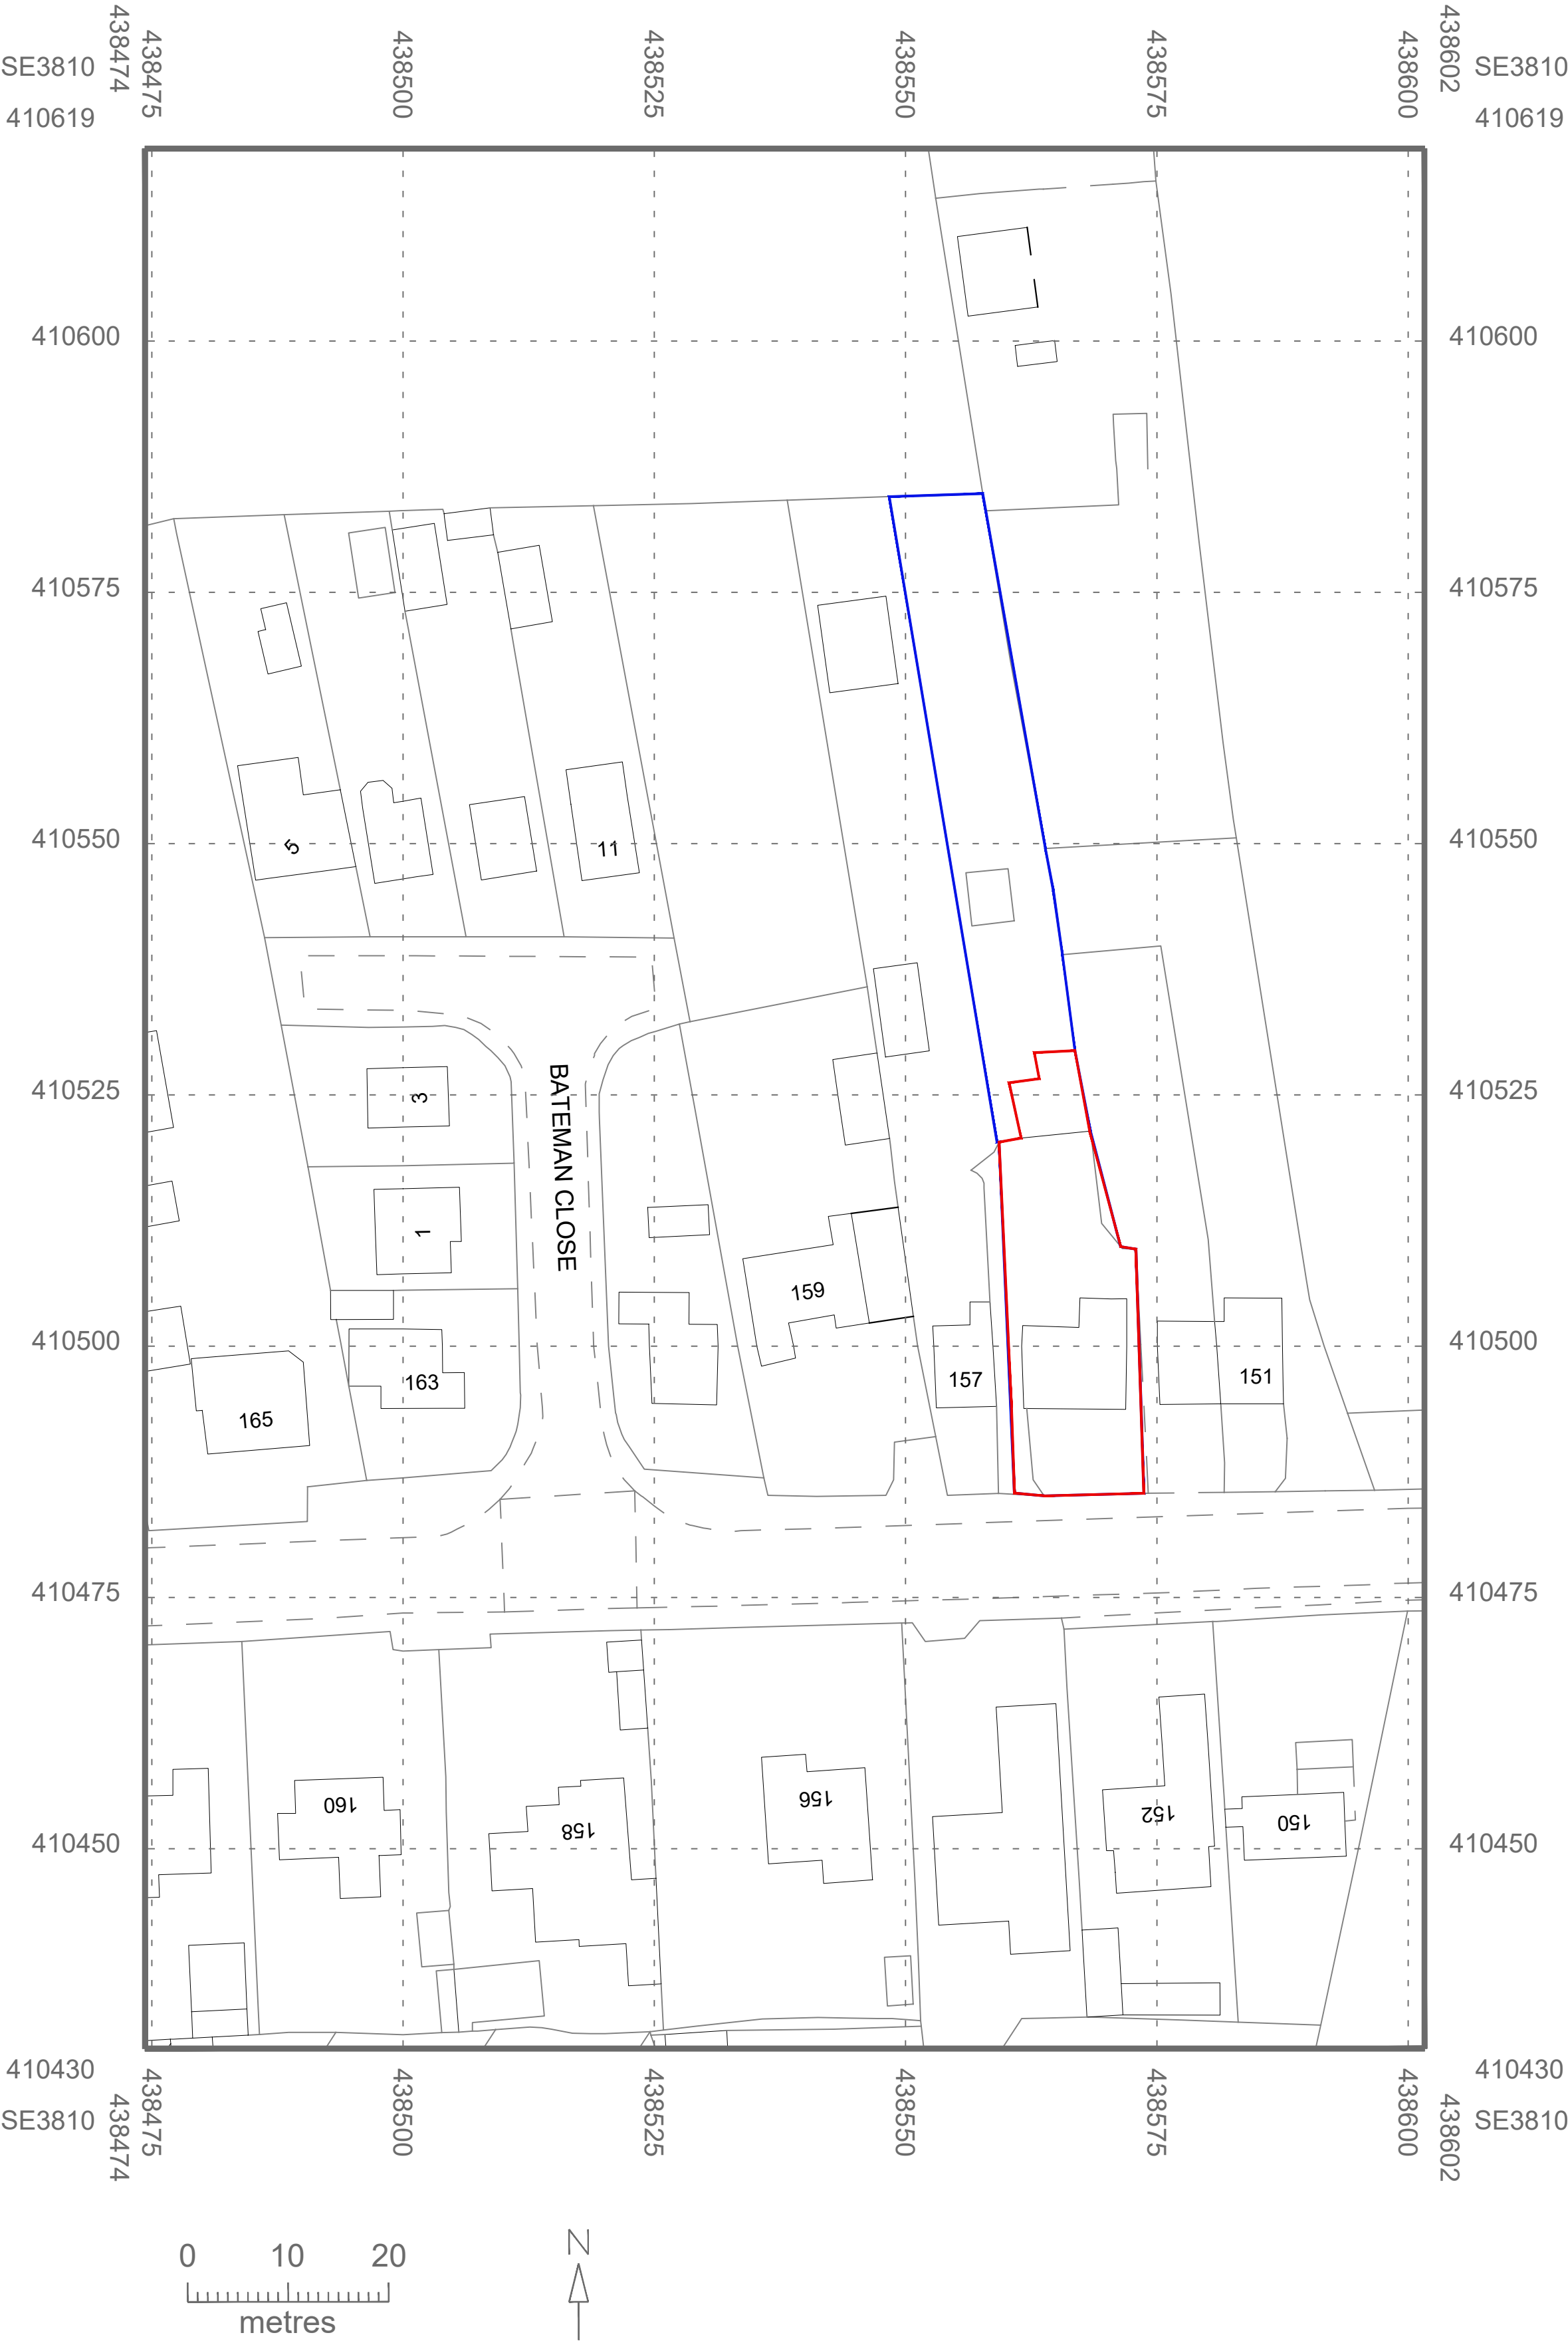

© Crown copyright 2021 Ordnance Survey 100053143  
Cadastral data is subject to Crown copyright and is reproduced with permission of HM Land Registry.

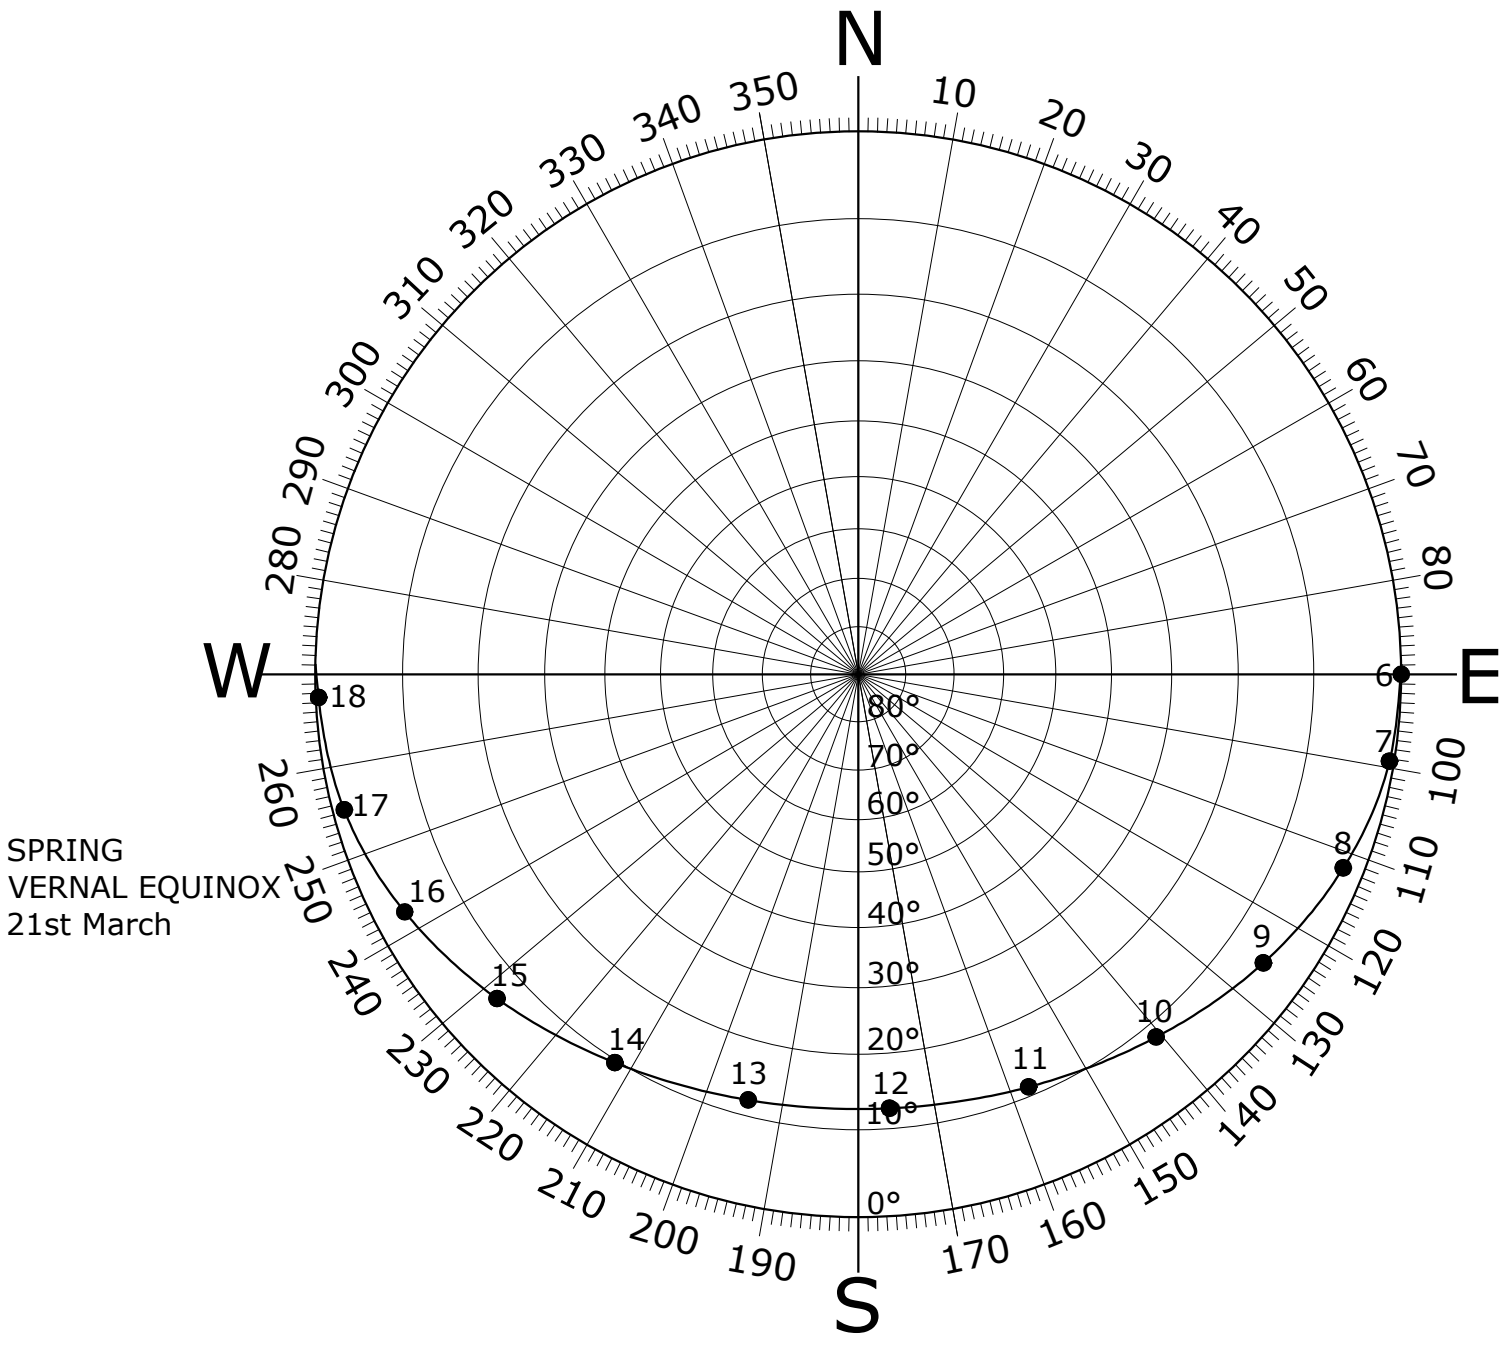

HIRST ARCHITECTURE LTD  
WWW.LHADESIGN.COM

THIS DRAWING/COPY AND ANY DESIGN THEREON IS PROTECTED BY COPYRIGHT AND IS THE PROPERTY OF HIRST ARCHITECTURE LTD. IT IS TO BE USED ONLY FOR THE PURPOSE FOR WHICH IT WAS EXPRESSLY LOANED AND IS NOT TO BE COPIED IN ANY FORMAT. INFORMATION WITHIN THIS DRAWING IS NOT TO BE PASSED TO ANY THIRD PARTY WITHOUT PRIOR WRITTEN CONSENT. ALL MEASUREMENTS TO BE CHECKED ON SITE PRIOR TO CONSTRUCTION. DO NOT SCALE THIS DRAWING.  
HIRST ARCHITECTURE LTD  
COMPANY NUMBER 12942045  
2020 ©

NOT FOR CONSTRUCTION

PROJECT  
**NO.155**  
**WEETSHAW LANE**  
**BARNSELEY S72 8BL**


CLIENT:  
**MR & MRS STEWART**

Notes:

DRAWING STAGE:  
**PLANNING**  
DRAWING TITLE:  
**LOCATION PLAN**

JOB NO: **HA-21-10** DRAWING: **01**

| REVISION | DESCRIPTION    | DATE   |
|----------|----------------|--------|
| --       | ORIGINAL ISSUE | MAY 21 |
| --       |                |        |
| --       |                |        |
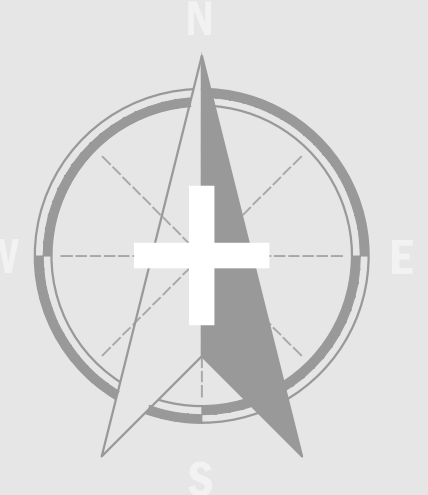

SCALE  
**1:500**  
**A.1**  
HIRST ARCHITECTURE LTD © 2021