


221123_SLR-004_CM3-1_SM.dwg

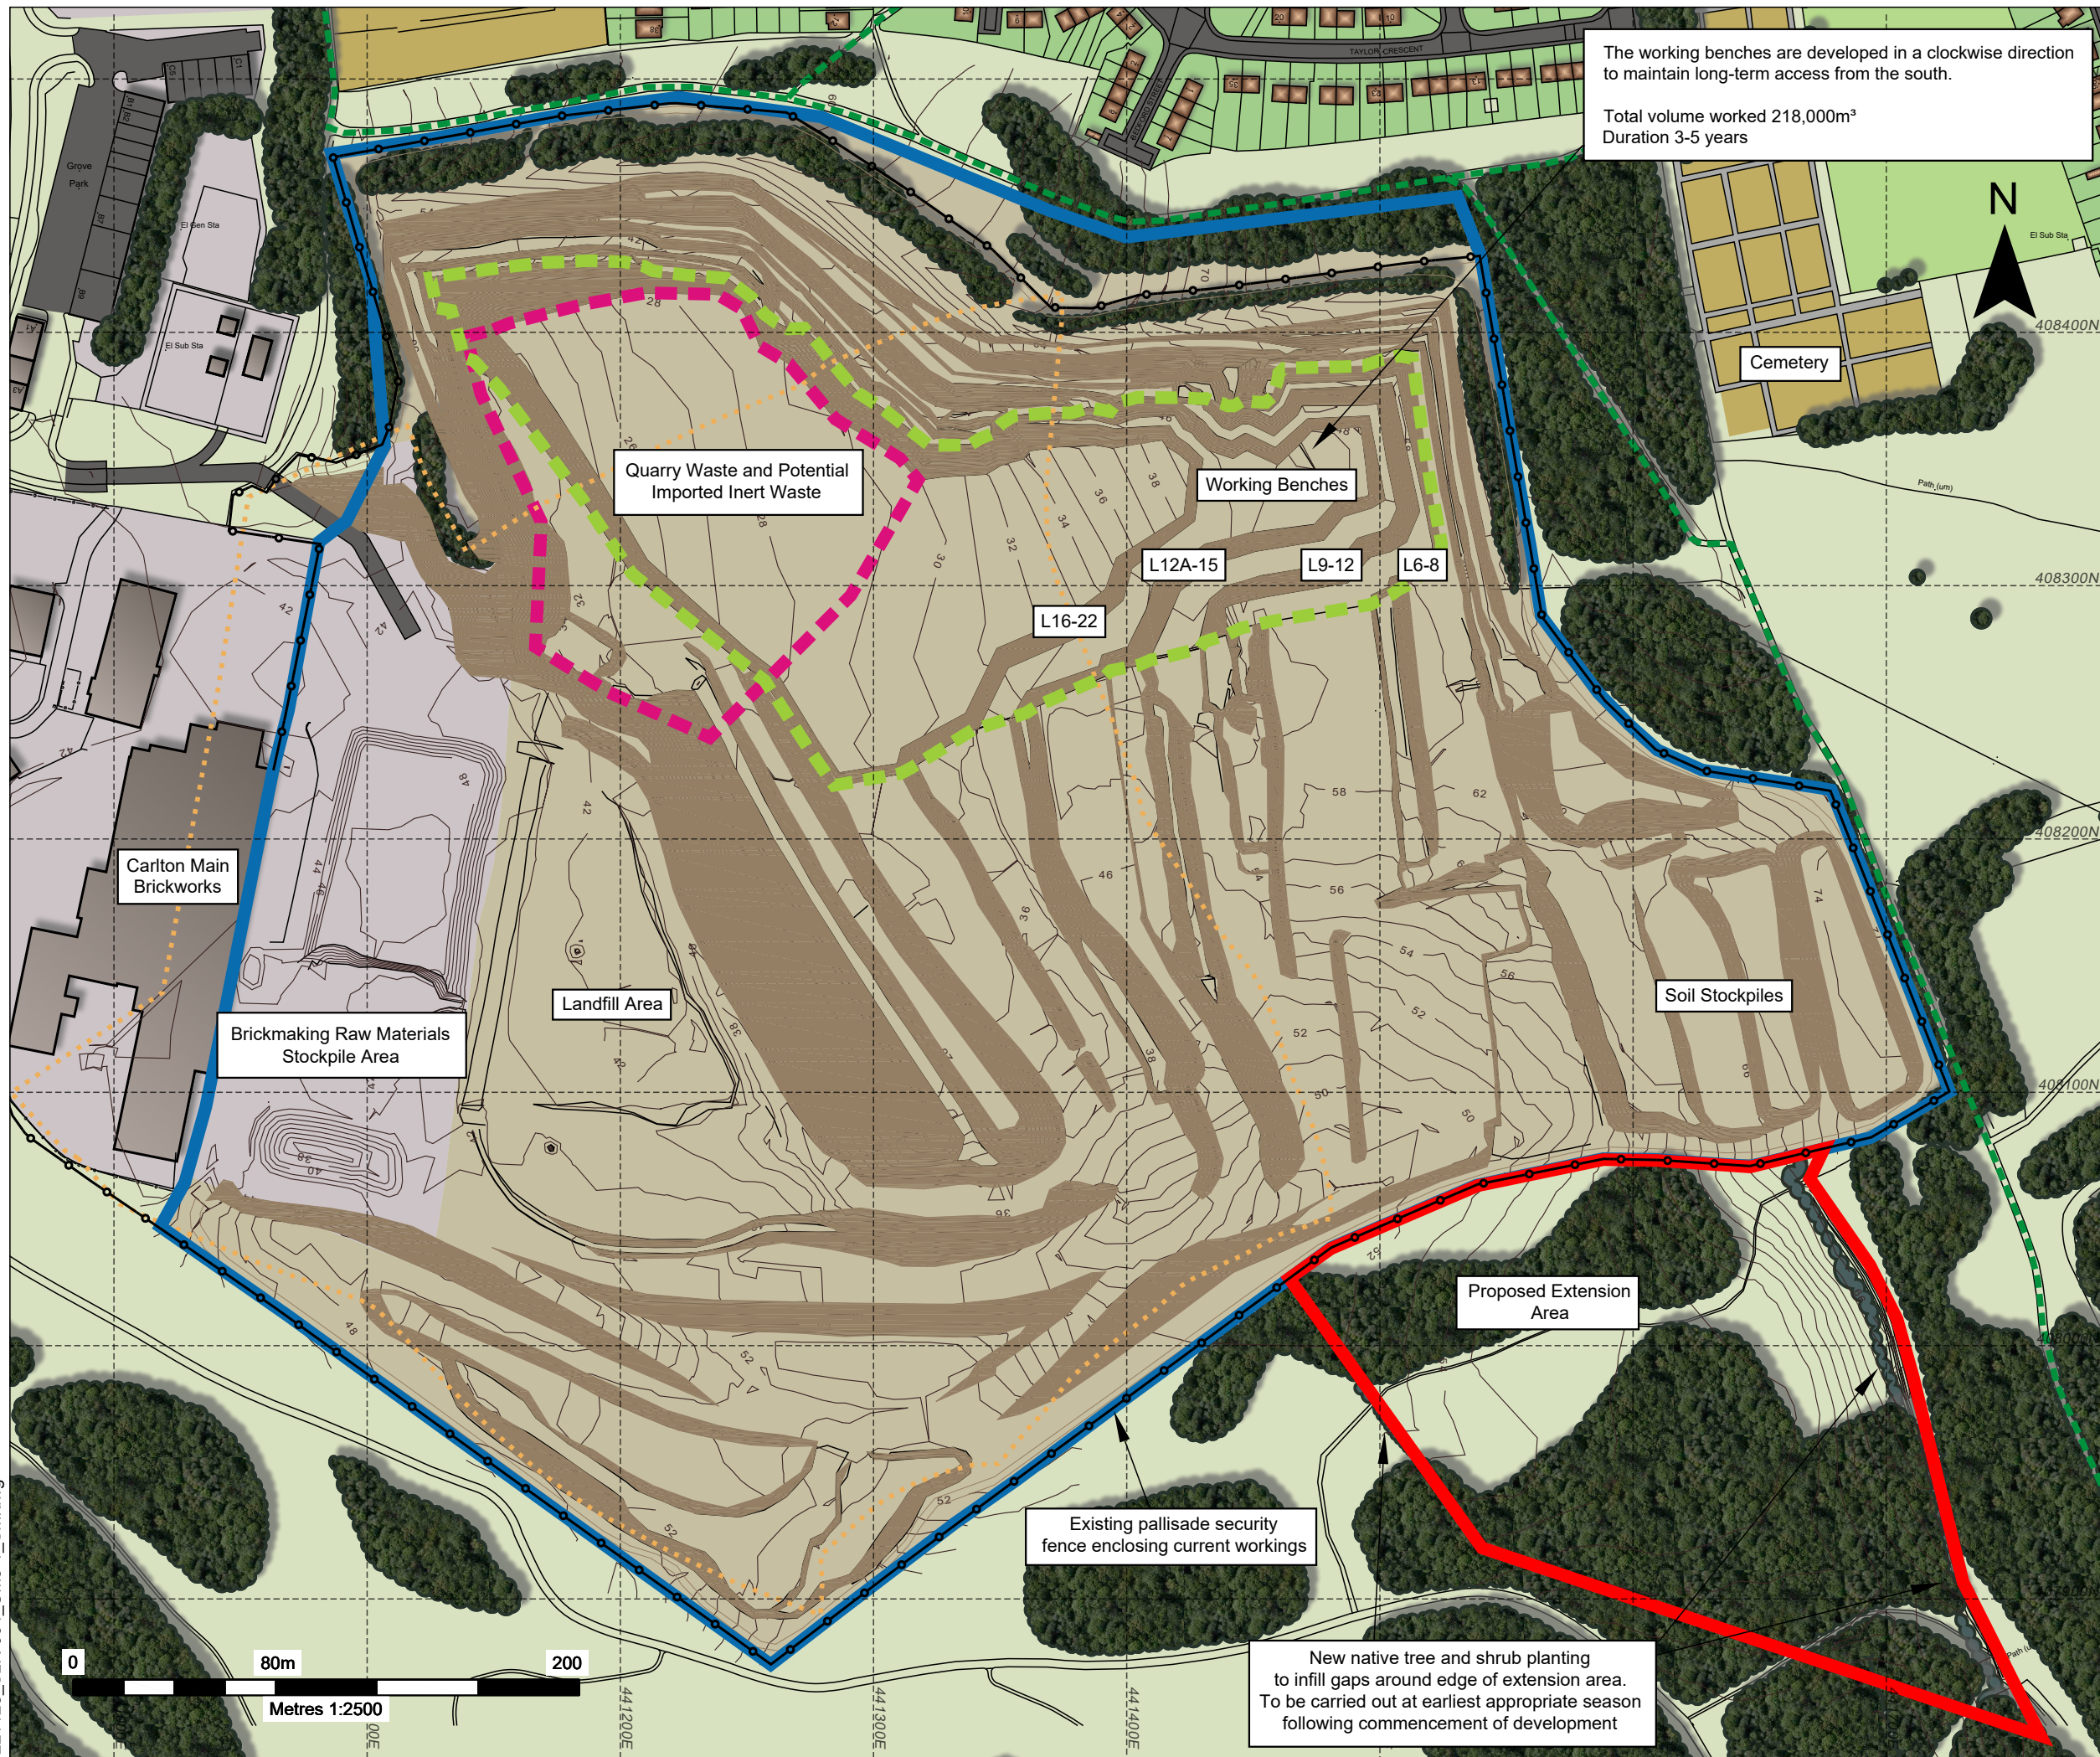

LEGEND

- PERMITTED DEVELOPMENT
- PROPOSED EXTENSION
- QUARRY WASTE AND POTENTIAL IMPORTED INERT WASTE
- PHASE 1 AREA
- CARLTON MAINS BRICKWORKS SSSI
- PUBLIC RIGHT OF WAY
- CONTOURS (1M INTERVALS)
- EXISTING TREES
- EXISTING RESIDENTIAL / INDUSTRIAL
- OPERATIONAL QUARRY
- ADVANCE TREE AND SHRUB PLANTING
- PALLISADE SECURITY FENCE

MICHELMERSH
Brick Holdings PLC

SLR

2ND AND 3RD FLOORS,
15 MIDDLE PAVEMENT,
NOTTINGHAM. NG1 7DX
T: 01159 647280
www.slrconsulting.com

CARLTON MAIN CLAY PIT
PROPOSED EXTENSION
PHASE 1
CM 3/1

Scale 1:2,500 @ A3 Date NOV 2022