


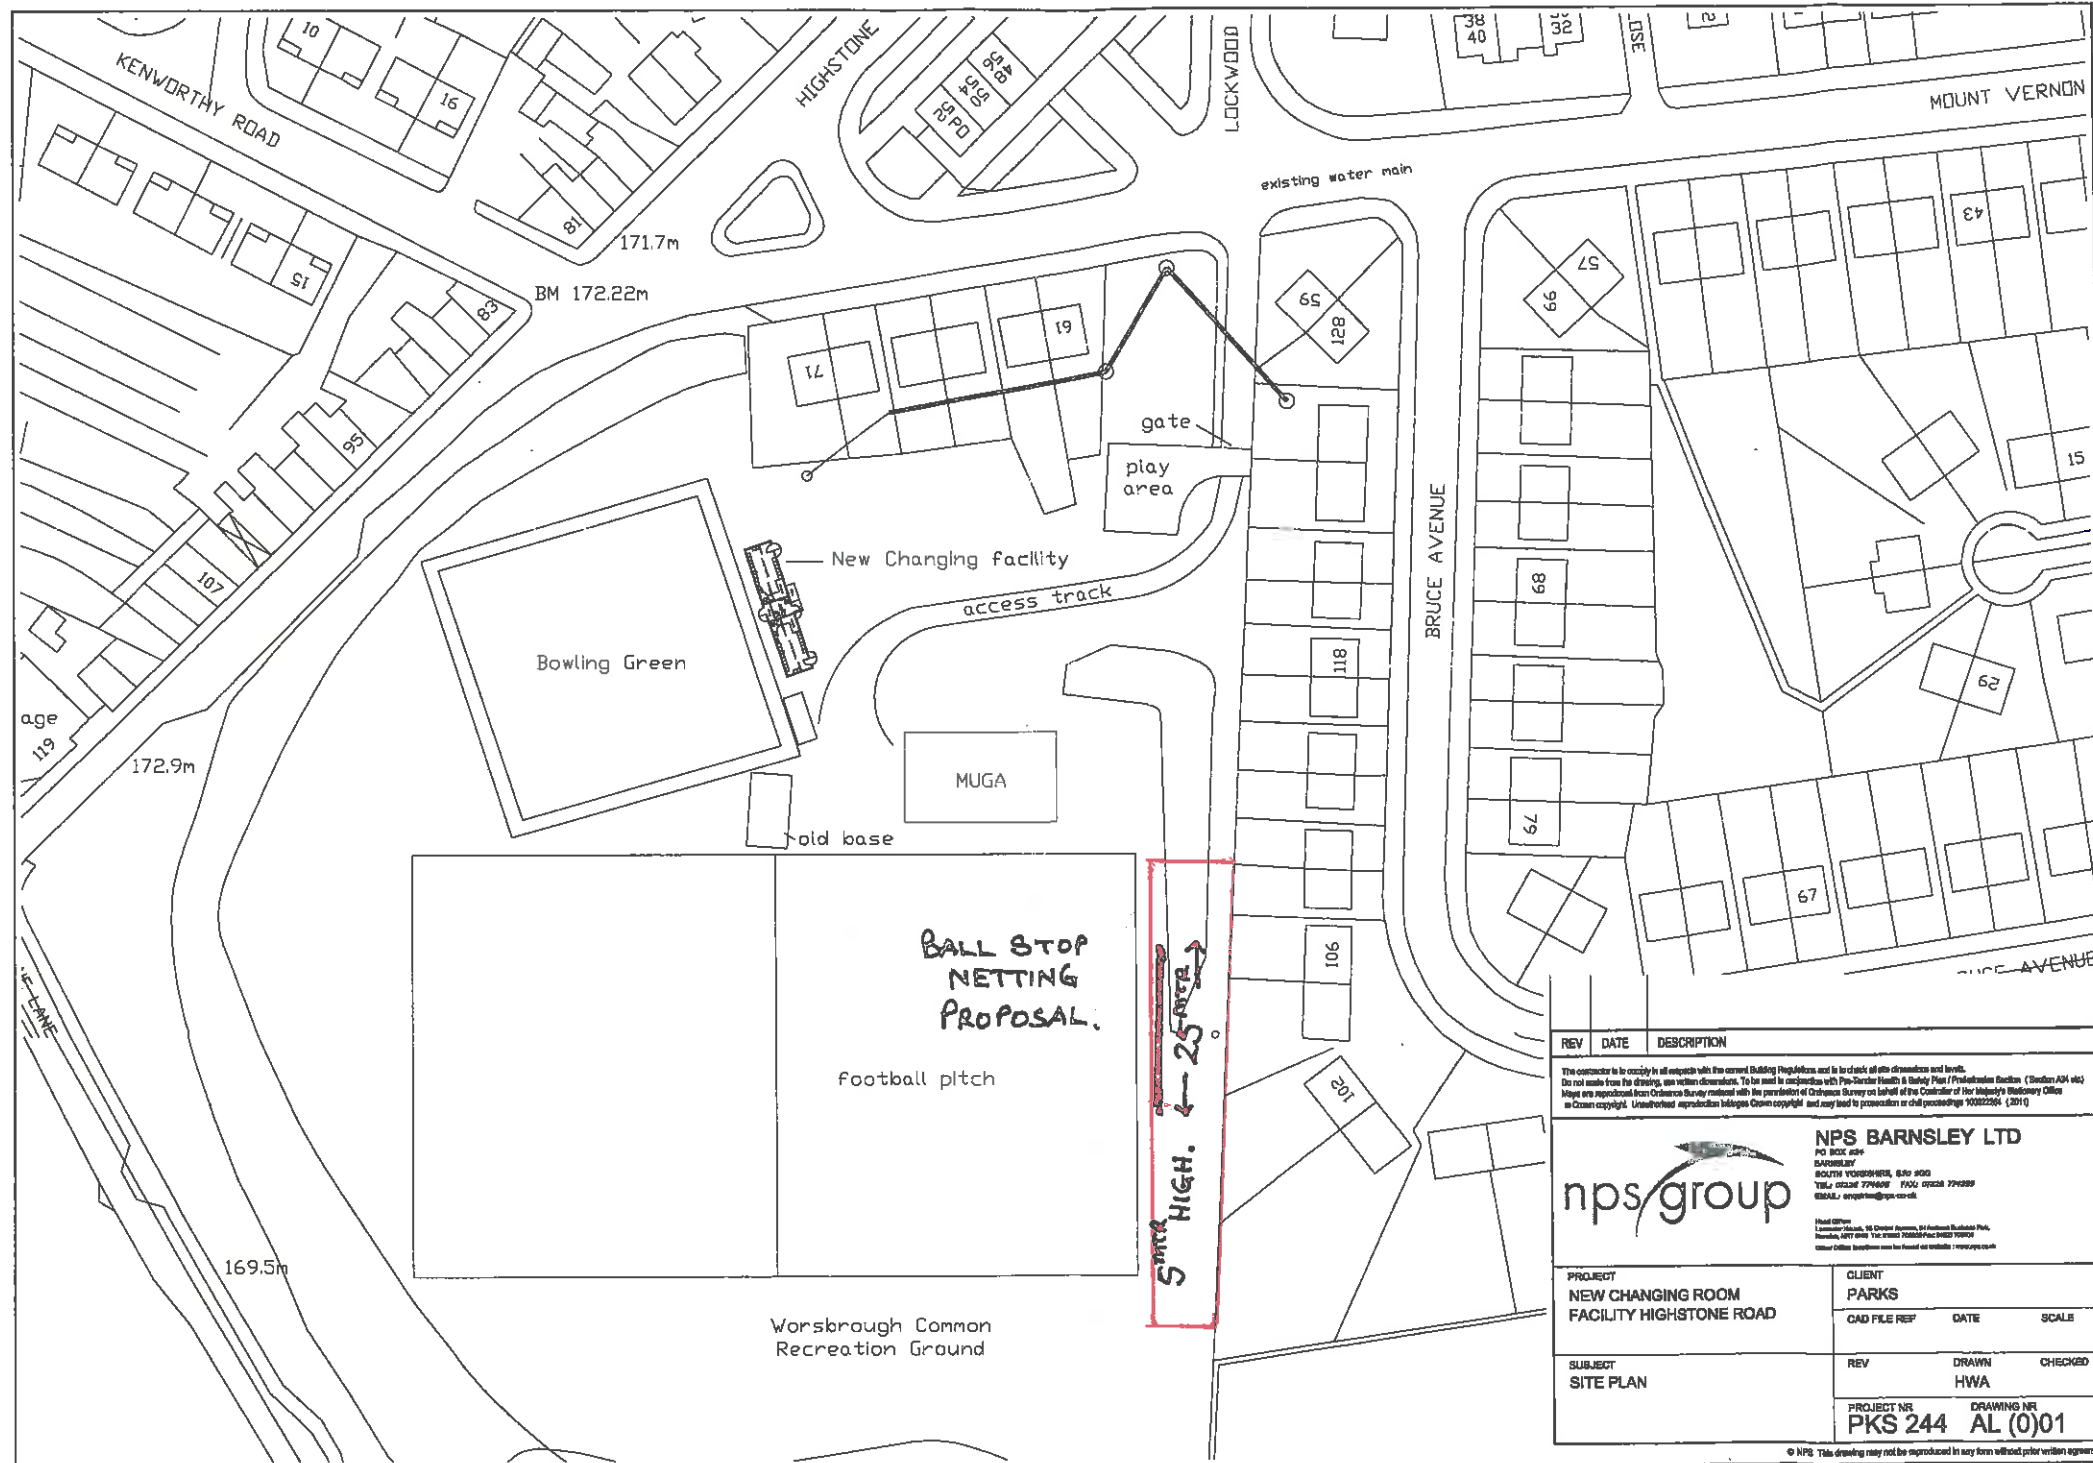

REV	DATE	DESCRIPTION
<p>The contractor is to comply in all respects with the current Building Regulations and to be in charge of all dimensions and levels.</p> <p>Do not make any alterations to the drawings, or within dimensions. To be used in conjunction with the Ordnance Survey map (Sheet 444 444).</p> <p>Notes are reproduced from Ordnance Survey material with the permission of Ordnance Survey on behalf of the Controller of Her Majesty's Stationery Office in Crown copyright. Unauthorised reproduction infringes Crown copyright and may lead to prosecution or civil proceedings (2011).</p>		
<p>nps group</p> <p>NPS BARNSELY LTD</p> <p>PO BOX 400</p> <p>BARNSELY</p> <p>ROUTH YORKSHIRE, S40 400</p> <p>TEL: 01422 770000 FAX: 01422 770001</p> <p>EMAIL: enquiries@nps.co.uk</p>		
<p>PROJECT</p> <p>NEW CHANGING ROOM</p> <p>FACILITY HIGHSTONE ROAD</p>		<p>CLIENT</p> <p>PARKS</p>
<p>SUBJECT</p> <p>SITE PLAN</p>		<p>CAD FILE REF</p> <p>DATE</p> <p>SCALE</p>
<p>PROJECT NR</p> <p>PKS 244</p>		<p>DRAWN</p> <p>HWA</p>
<p>DRAWING NR</p> <p>AL (0)01</p>		<p>CHECKED</p>

© NPS. This drawing may not be reproduced in any form without prior written agreement.