



REAR ELEVATION



SIDE ELEVATION

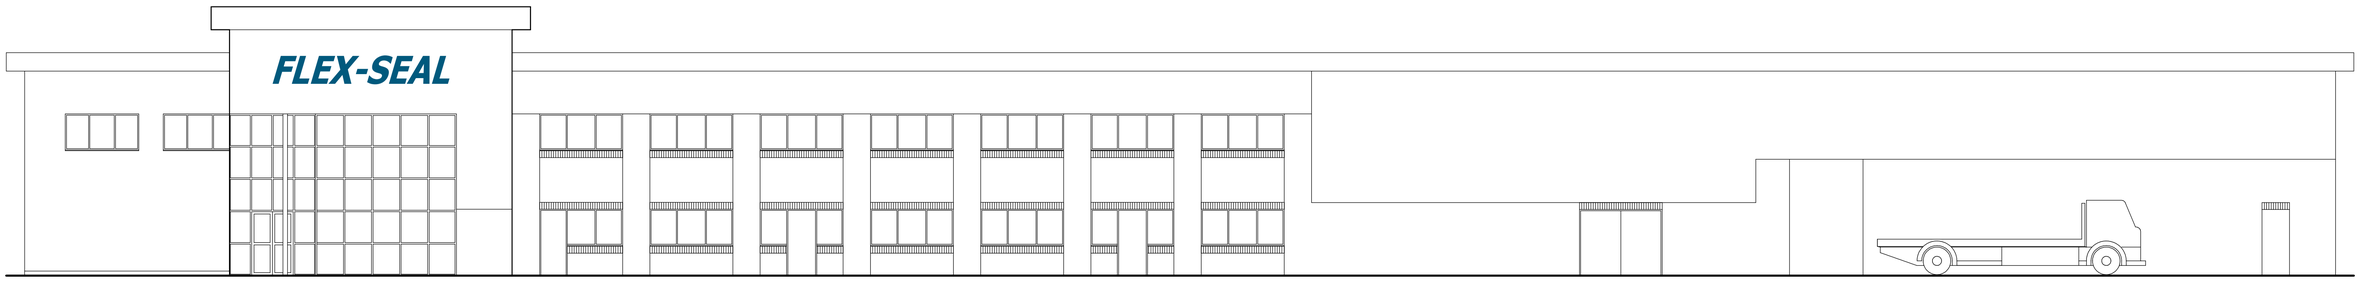

FRONT ELEVATION

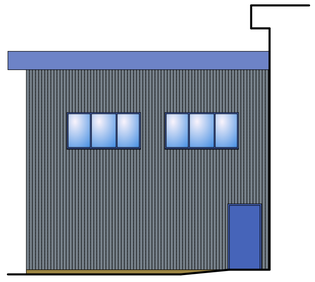

SECTIONAL ELEVATION

CLIENT **FLEX-SEAL COUPLINGS LTD**

TITLE **PROPOSED PLANS**

FLEX-SEAL

ENDEAVOUR WORKS

WOMBWELL, S73 0UW

ANDY CUDWORTH ARCHITECTURE

35 Hopwood Street
Barnsley
S70 2BS
01226 215586
07931 365804
acudworth@virginmedia.com

SCALE	DATE	DRAWN
1:100	**JAN 12**	**AMC**

DRWG No	REV
FSW-112-3	**N/A**

This drawing is the sole property of the author (A Cudworth) and will not be used, copied in whole or in part, by any other individual, company or organisation without the consent of the author.
All dimensions to be checked on site & not scaled from any drawing.