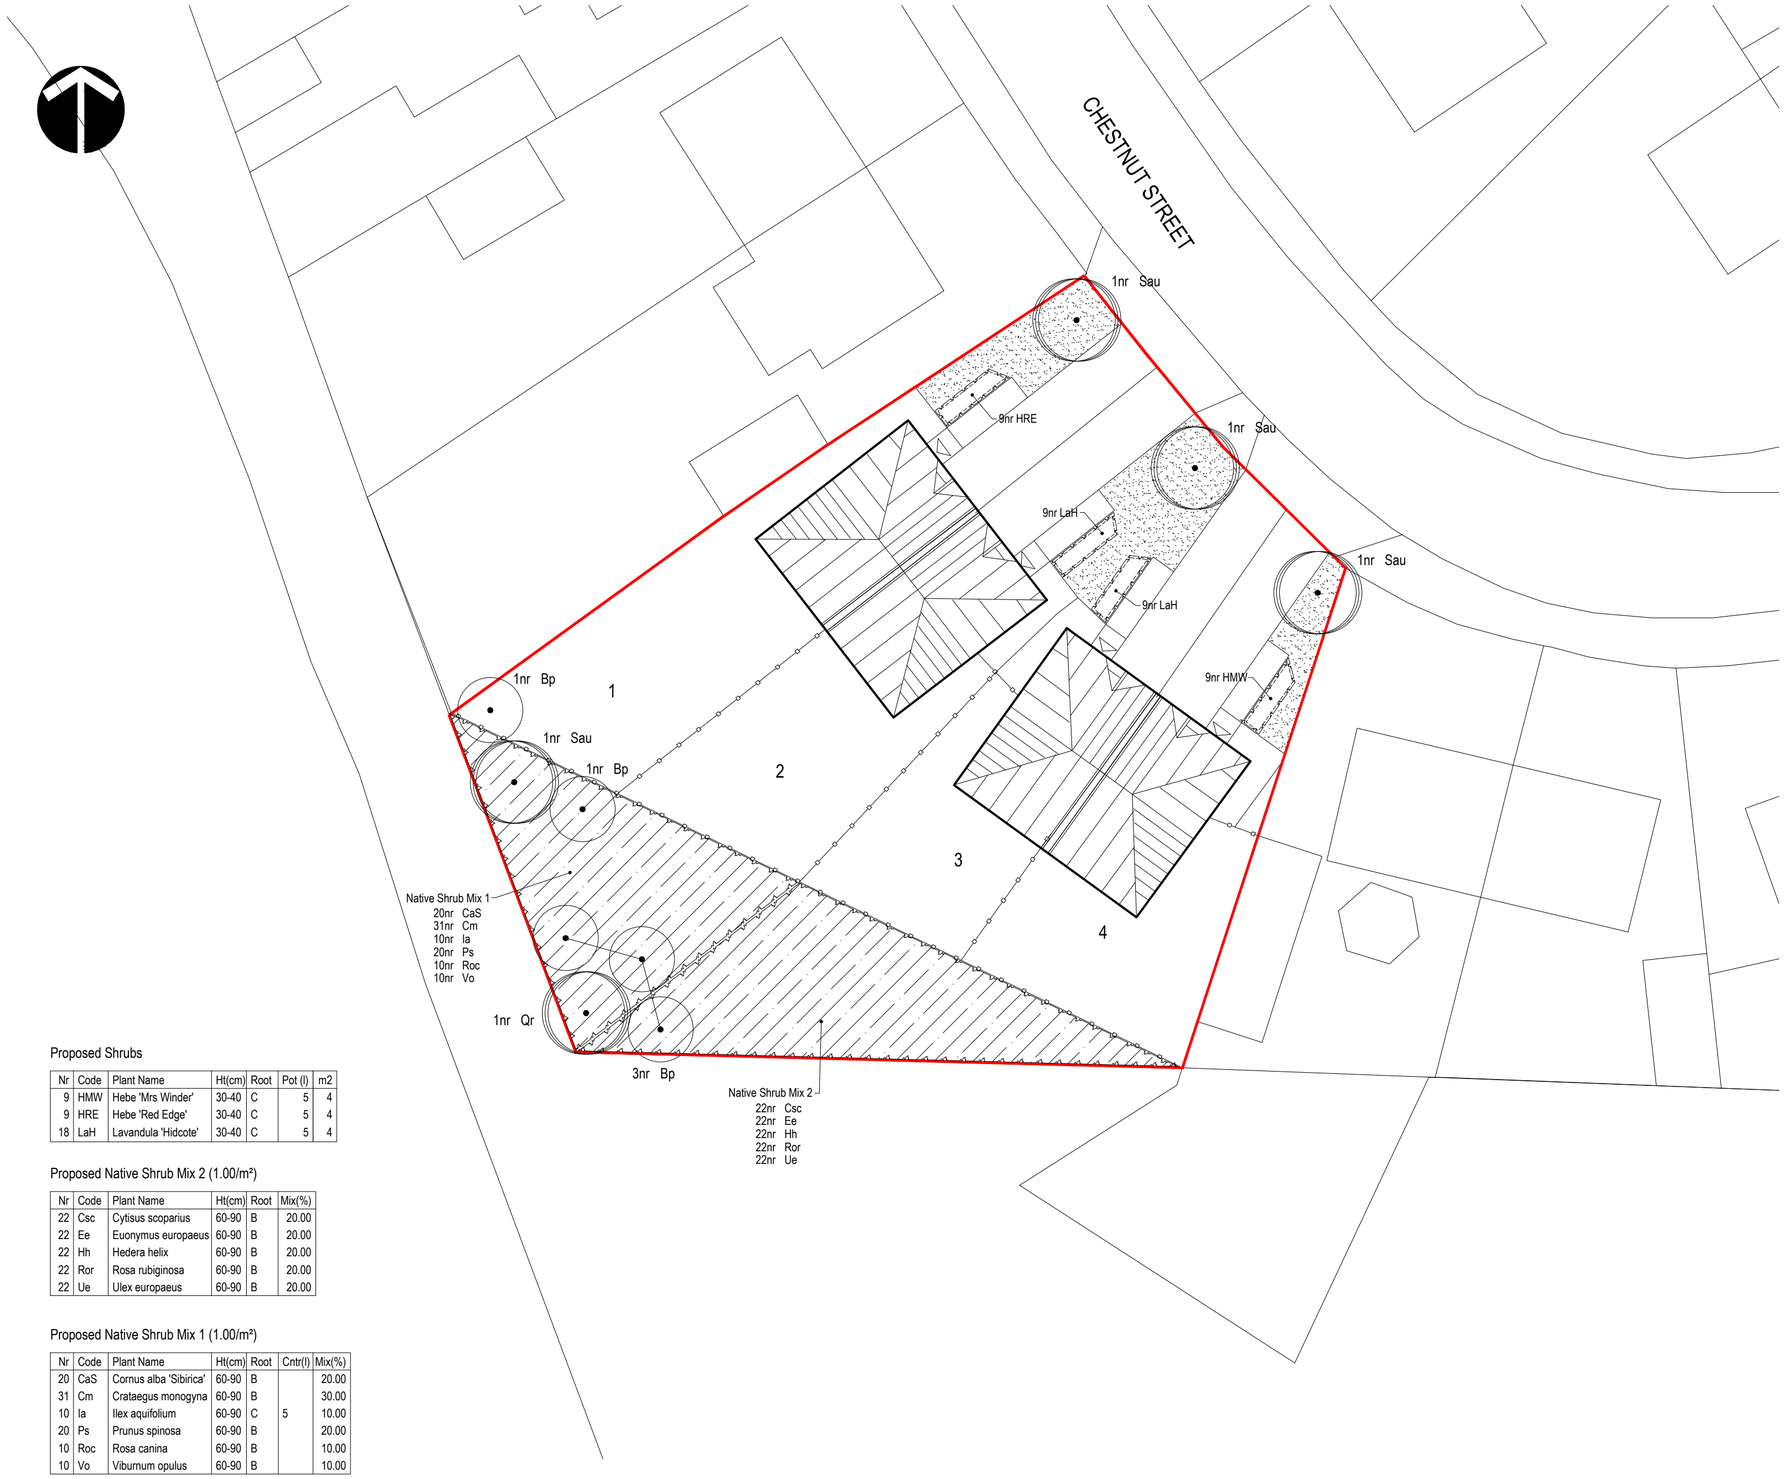


This drawing is the copyright of Rosetta Landscape Design and cannot be reproduced in any form without the express consent of the company. Written and scaled dimensions to be checked on site, any discrepancies reported prior to work commencing. **If in doubt please ask.**

This drawing has been prepared for the purpose of planning approval.

Planting Notes

Topsoil shall be a minimum of 400mm depth over planting beds and graded to fall. Imported topsoil must be BS3882:2007 compliant and existing topsoil must be cultivated in accordance with BS3882:2007. No cultivation should take place in wet/ waterlogged conditions.
Herbicide and cultivation: Topsoil to be treated with two applications of herbicide prior to planting, where necessary, strictly in accordance with the Control of Pesticides Regulations 1986 (as amended 1997 or, otherwise, updated/superseded legislation) and following manufacturer's instructions by qualified staff. The topsoil shall than be cultivated to 150mm depth.
Planting: All planting and turfing shall conform to BS: 3936: 1992 and BS:4428:1989.
Trees: Standard trees to be planted in pits 800x800x450mm or dimensions of rootball, whichever is greater. Tree to be supported by 1Nr stake (1500mm long, per tree, 600mm above ground, 75mm diameter) and 1Nr bio-degradeable tie. Alginure soil improver and 150g Enmag (or, equivalent) to be incorporated into the soil of all new tree pits. Trees to be planted centrally within a tree pit.
Container grown shrubs, transplants and whips: Shrubs and transplants shall be planted in pits 300x300x400mm depth), and the backfill shall include 3 litres of peat-free tree and shrub compost. Where two or more shrub species are indicated within a single bed each species shall be randomly mixed throughout the bed in groups of 3/5.
Herbicide: Spot treat with herbicide throughout the maintenance period in accordance with the manufacturer's instructions.
Mulch: Planting beds to receive 75mm depth pulverized ornamental bark mulch. Native woodland/edge plants to be planted with 800g flax fibre mulch mat pinned to soil. Ensure the top of the mulch layer is a minimum of 15mm below adjacent pavements and other surfaces, to prevent spillage.
Plant position: Final position of trees and shrubs subject to confirmation of service location and approval of statutory undertakers.
Protection to planting: Native trees and shrubs within mixes to be protected by shelter guards as supplied by Acorn Planting Products Ltd (01508 528763), or equivalent.
Grass: All turf/seeded areas to be cultivated and levelled as required removing any stones, rubble, subsoil, general construction waste.
Planting Season: Bare-root plants to be planted between mid-November and mid-March dependant upon the planting season.

LEGEND

Site boundary

Proposed tree
Standard (Selected)

Proposed tree
(Large Feathered)

Proposed Native
Shrub Mix

Proposed Shrub Bed

Proposed grass

Proposed Shrubs

Nr	Code	Plant Name	Ht(cm)	Root	Pot (l)	m2
9	HMW	Hebe 'Mrs Winder'	30-40	C	5	4
9	HRE	Hebe 'Red Edge'	30-40	C	5	4
18	LaH	Lavandula 'Hidcote'	30-40	C	5	4

Proposed Native Shrub Mix 2 (1.00/m²)

Nr	Code	Plant Name	Ht(cm)	Root	Mix(%)
22	Csc	Cytisus scoparius	60-90	B	20.00
22	Ee	Euonymus europaeus	60-90	B	20.00
22	Hh	Hedera helix	60-90	B	20.00
22	Ror	Rosa rubiginosa	60-90	B	20.00
22	Ue	Ulex europaeus	60-90	B	20.00

Proposed Native Shrub Mix 1 (1.00/m²)

Nr	Code	Plant Name	Ht(cm)	Root	Cntr(l)	Mix(%)
20	CaS	Cornus alba 'Sibirica'	60-90	B		20.00
31	Cm	Crataegus monogyna	60-90	B		30.00
10	Ia	Ilex aquifolium	60-90	C	5	10.00
20	Ps	Prunus spinosa	60-90	B		20.00
10	Roc	Rosa canina	60-90	B		10.00
10	Vo	Viburnum opulus	60-90	B		10.00

Proposed Trees

Nr	Code	Plant Name	Form	Ht(cm)	Girth(cm)	CStm(cm)	Root
5	Bp	Betula pendula	Large Feathered	200-250			B
1	Qr	Quercus robur	Standard (Selected)	300-350	10-12	175-200	RB
4	Sau	Sorbus aucuparia	Standard (Selected)	300-350	10-12	175-200	RB

Rev A: Revised to client comments - 02Jul20 (BP)

Base: Kudos Architecture, 'Proposed Site Layout and Location Plan'. CS-01 received 18 Feb 20

PROJECT	Chestnut Street, Grimethorpe		
TITLE	Detailed Landscape Proposals		
CLIENT	Kudos Architecture		
DATE	27 Apr 20	SCALE 1 : 200	SHEET A2
DRAWN	MP/jr	DRAWING NO	3637/1
CHECKED	MP	REVISION	A

ROSETTA LANDSCAPE DESIGN
Chartered Landscape Architects
Swallow's Nest, Main Street
Askham Richard, York, YO26 5NA
Telephone +44 (0)1904 500410
Email design@rosettalandscape.co.uk
Web www.rosettalandscape.co.uk