
Do not scale from drawing
Dimensions are to be
checked on site
If in doubt please ask

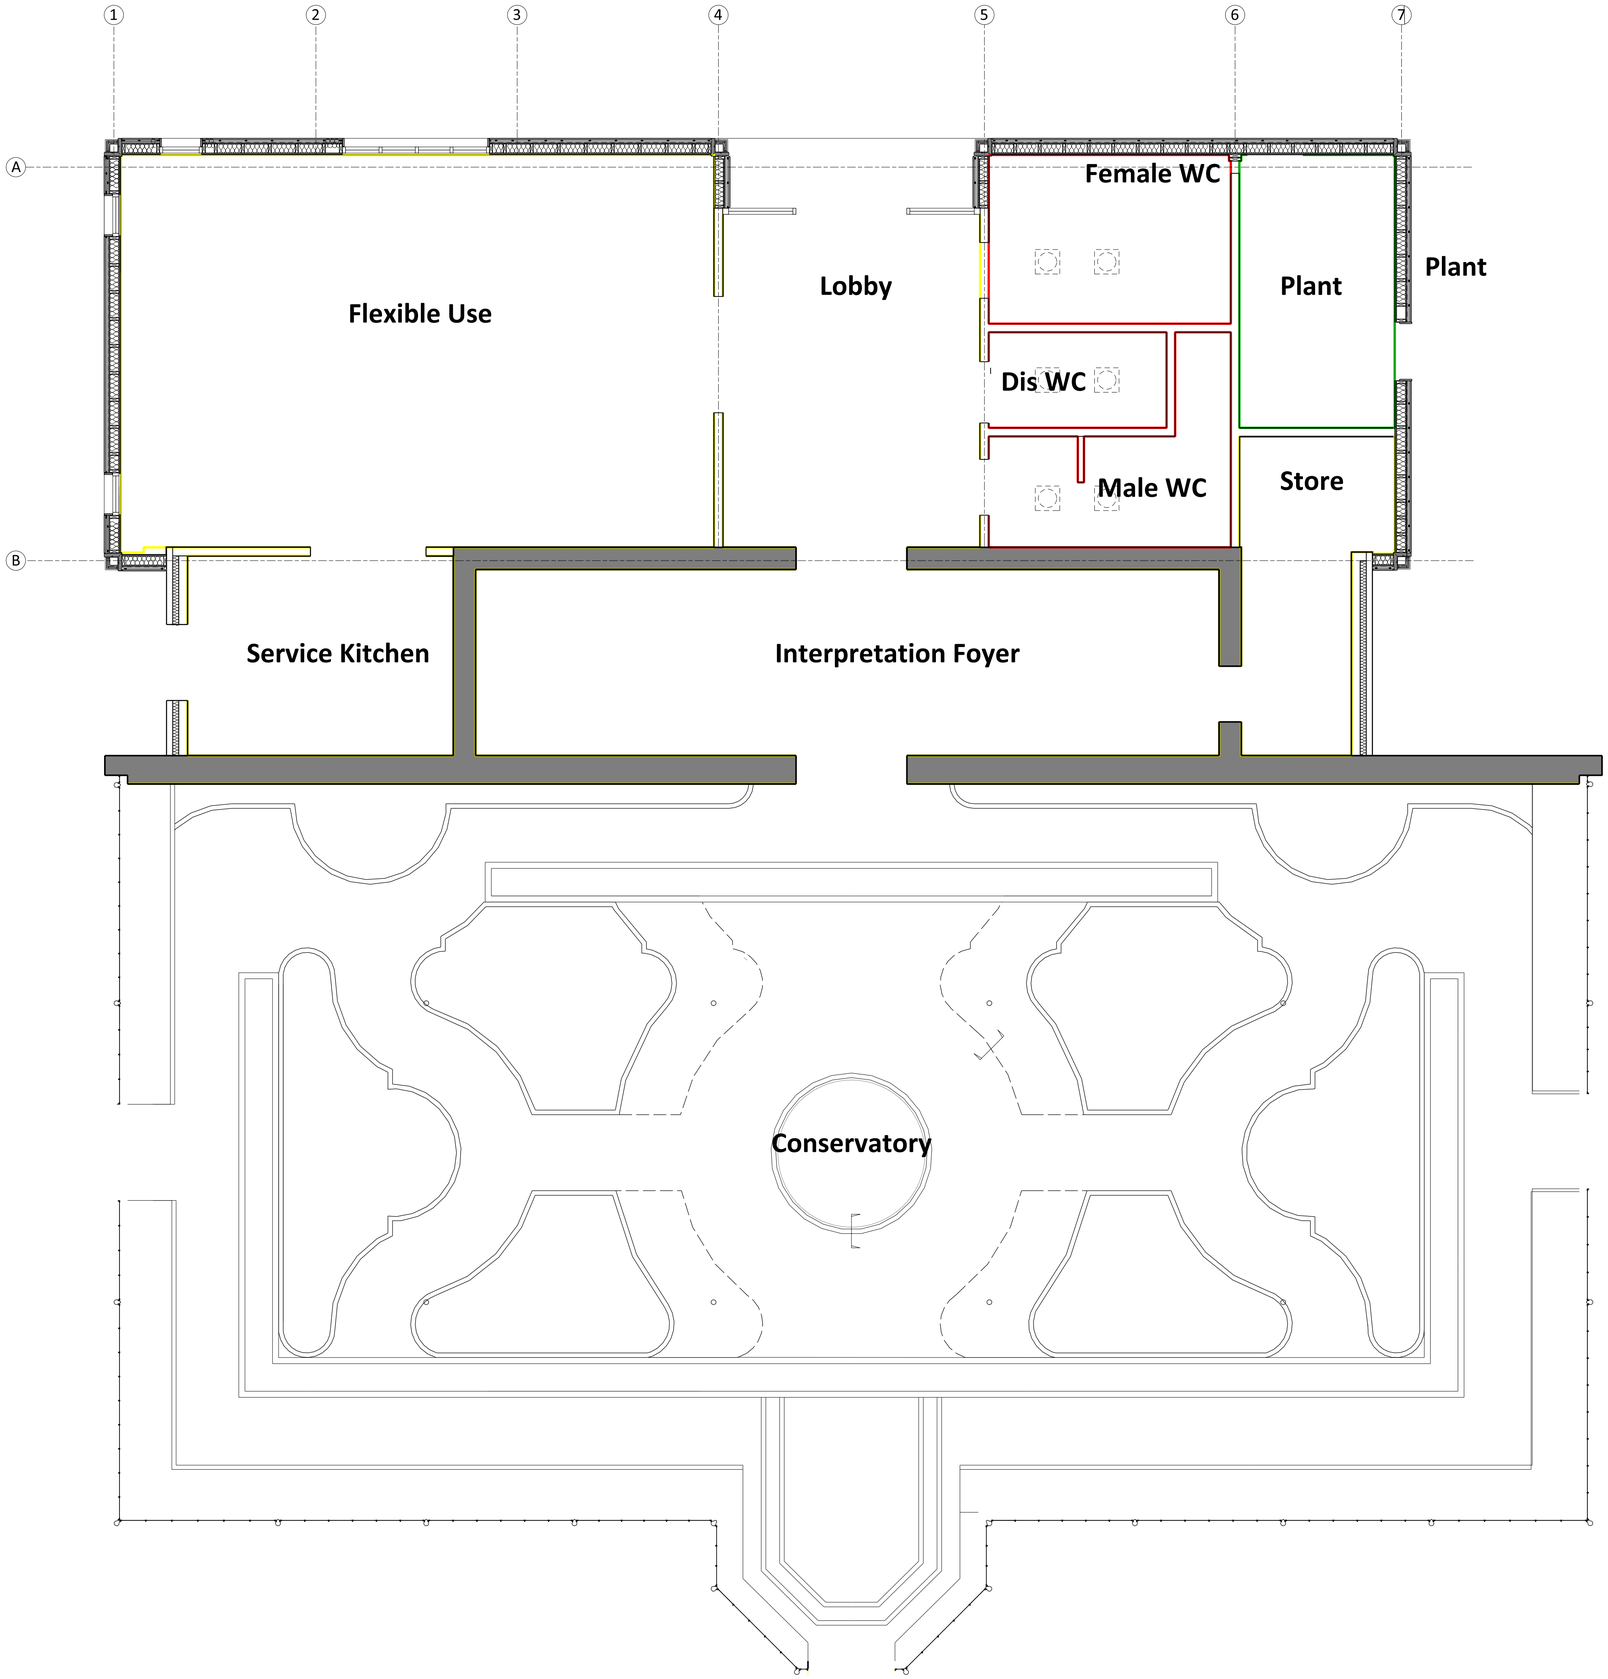

Plasterboard skim with painted finish

Tiles to 50% wall height with plasterboard and skim above

Painted fairfaced blockwork and ply sheeting to timber frame

C	Drawing updated, finishes updated	HR	19.11.10
B	Cost savings included, finishes updated	GP	15.11.10
A	Stage D Issue	GP	12.11.10

Wentworth Castle
Conservatory

PROPOSED
Wall Finishes

–

Drwg. No: **7090 (04)022** Rev. **C**

Date : July 2010 Scale: 1:50 @A1 Checked by : _

STAGE D

buttress fuller alsop williams · architects

31-33 Princess Street, Manchester, M2 4BF · telephone + 44 (0)161 236 3303
fax + 44(0)161 236 3603 • web site:www.bfaw.co.uk - email:contact@bfaw.co.uk
Buttress Fuller Alsop Williams Ltd is Registered in England and Wales: 5363573