

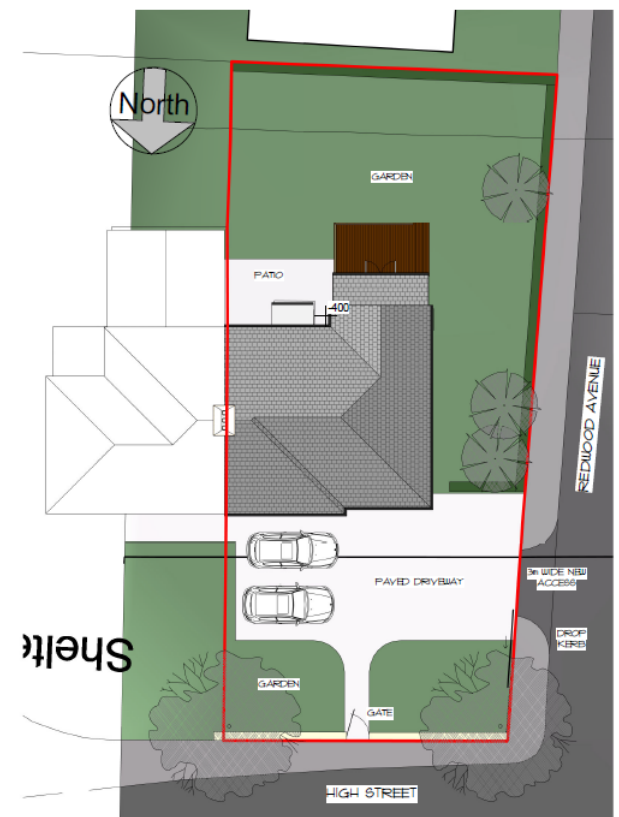
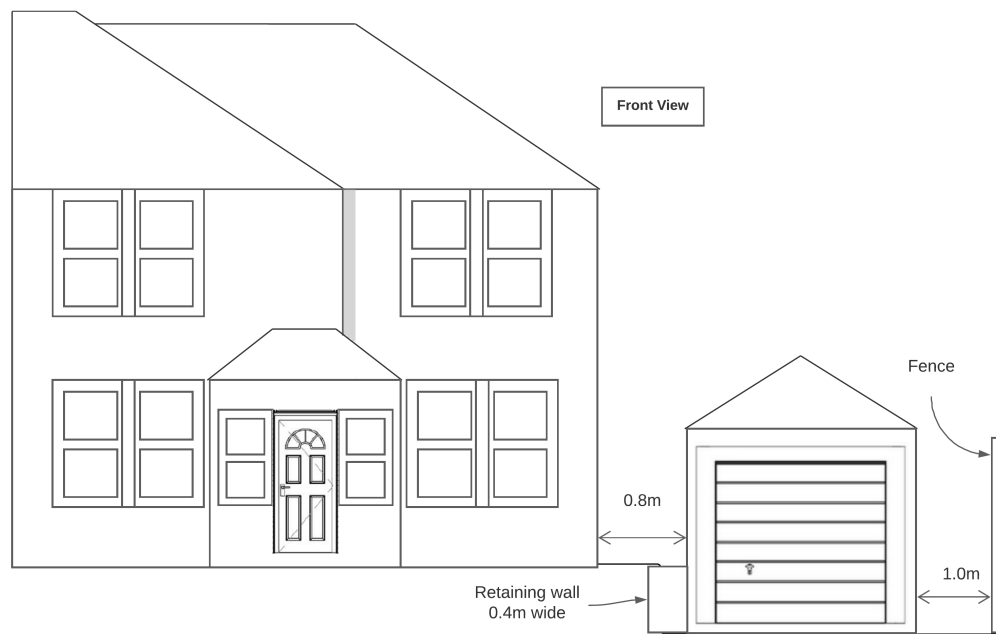
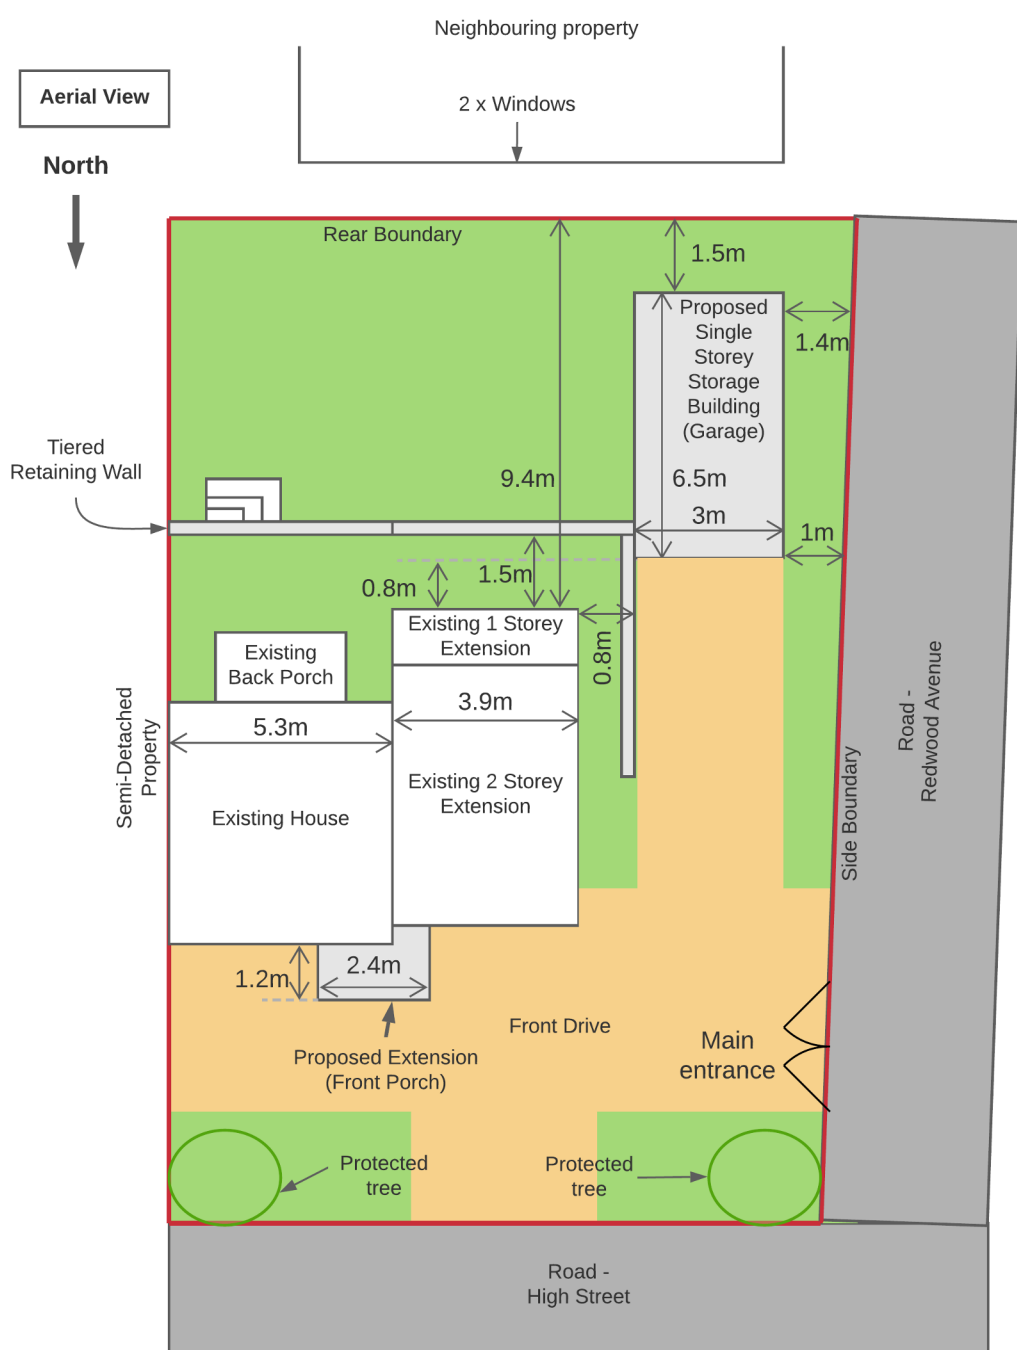
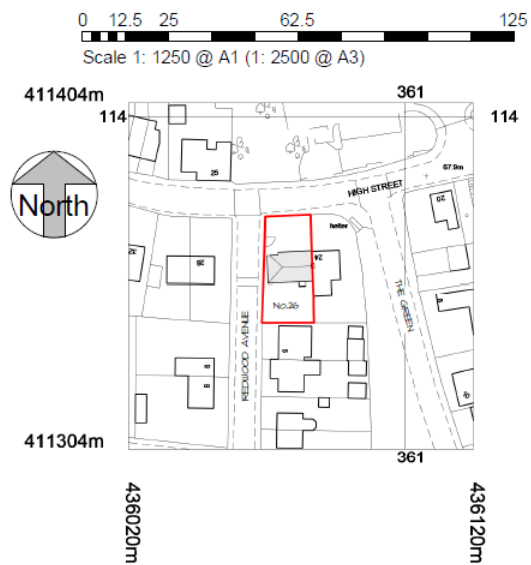
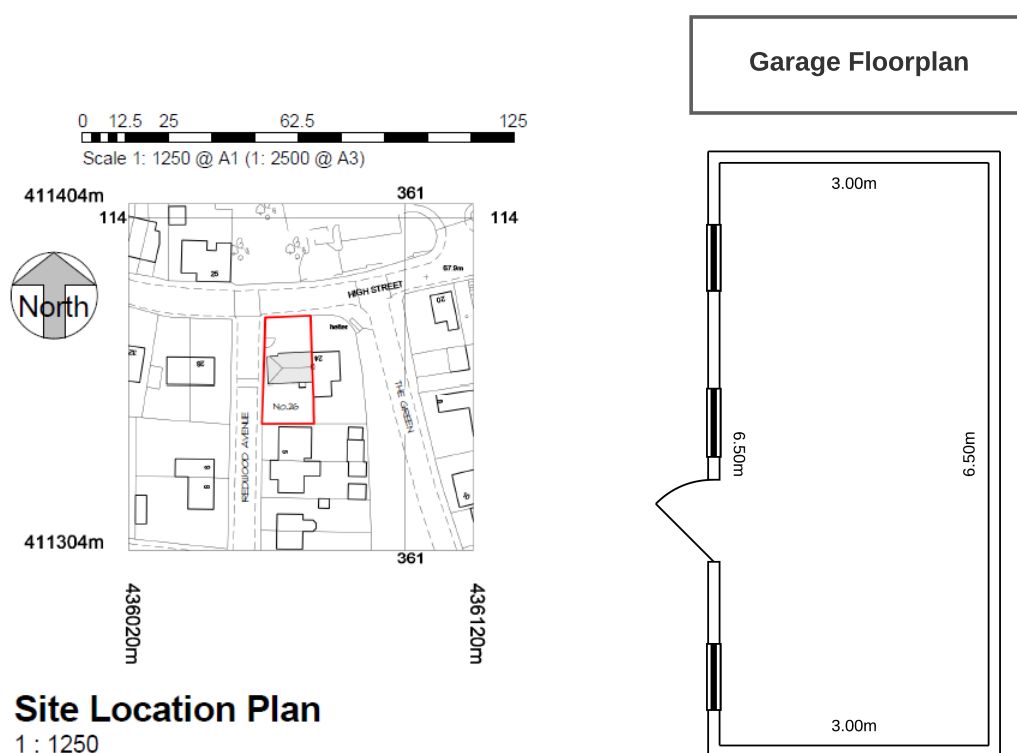
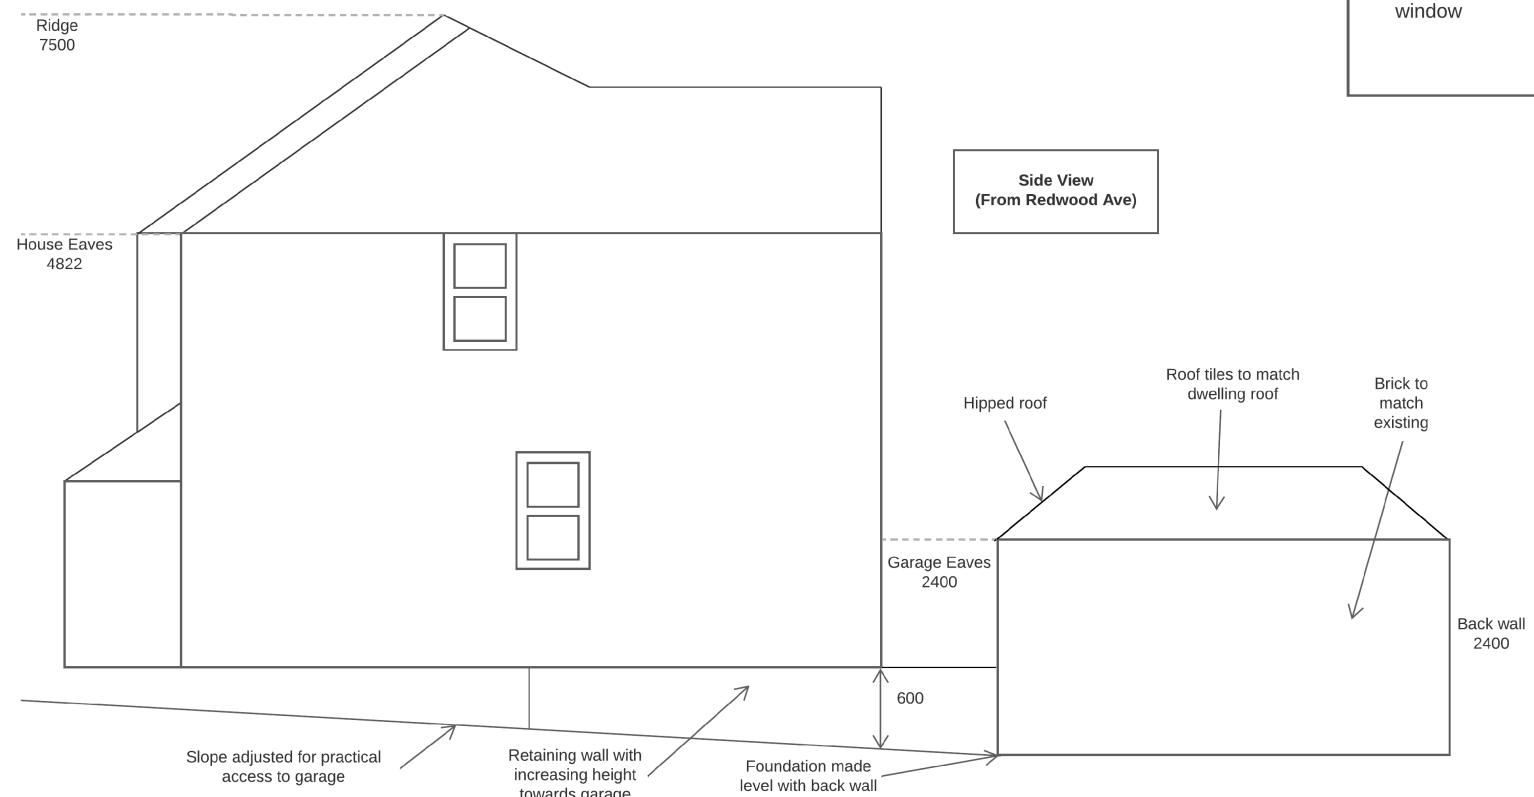


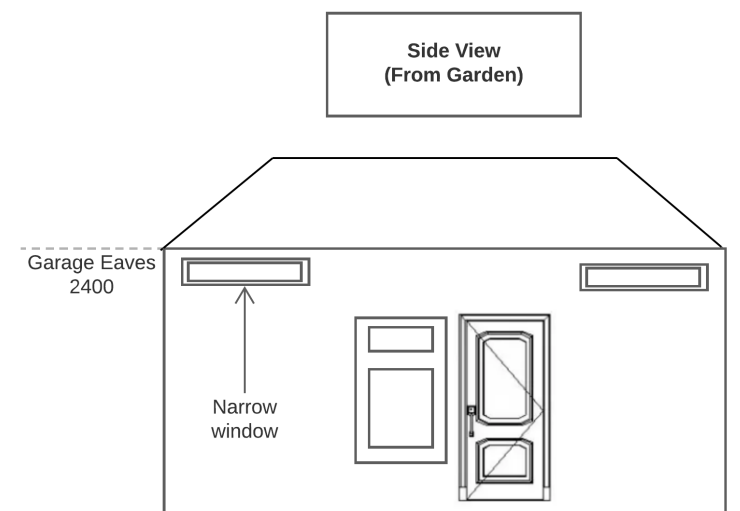

Site Plan

1 : 200

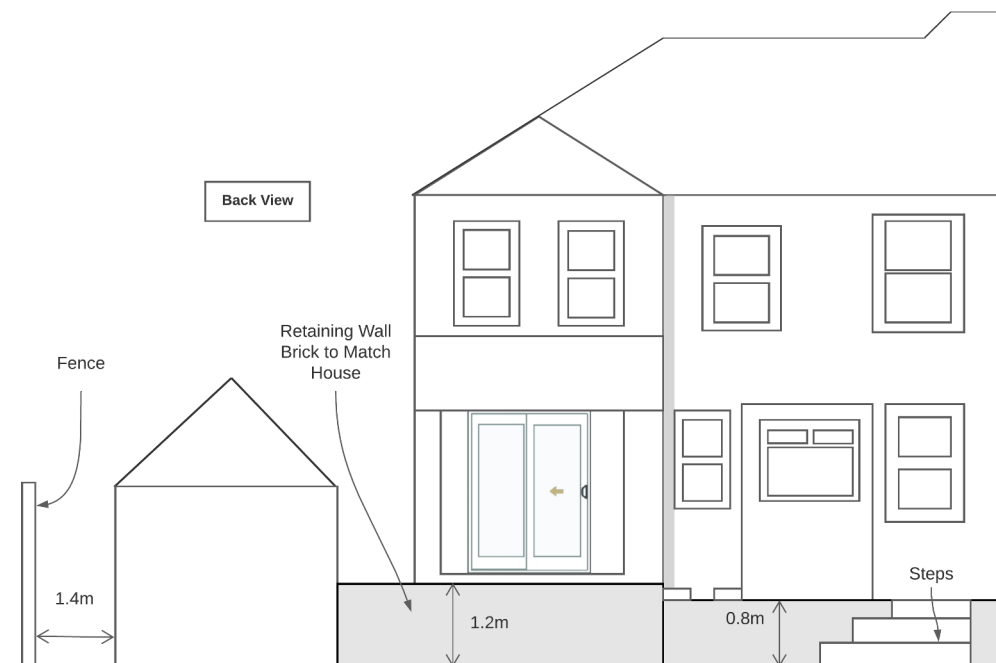

Site Location Plan

Project:
Garage and Porch
26 High Street,
Royston,
Barnsley S71 4RD

Owner:
Mr A Needle

Applicant:
Dr N Johnson