Rev A - 15/12/20 moved off the rear boundary

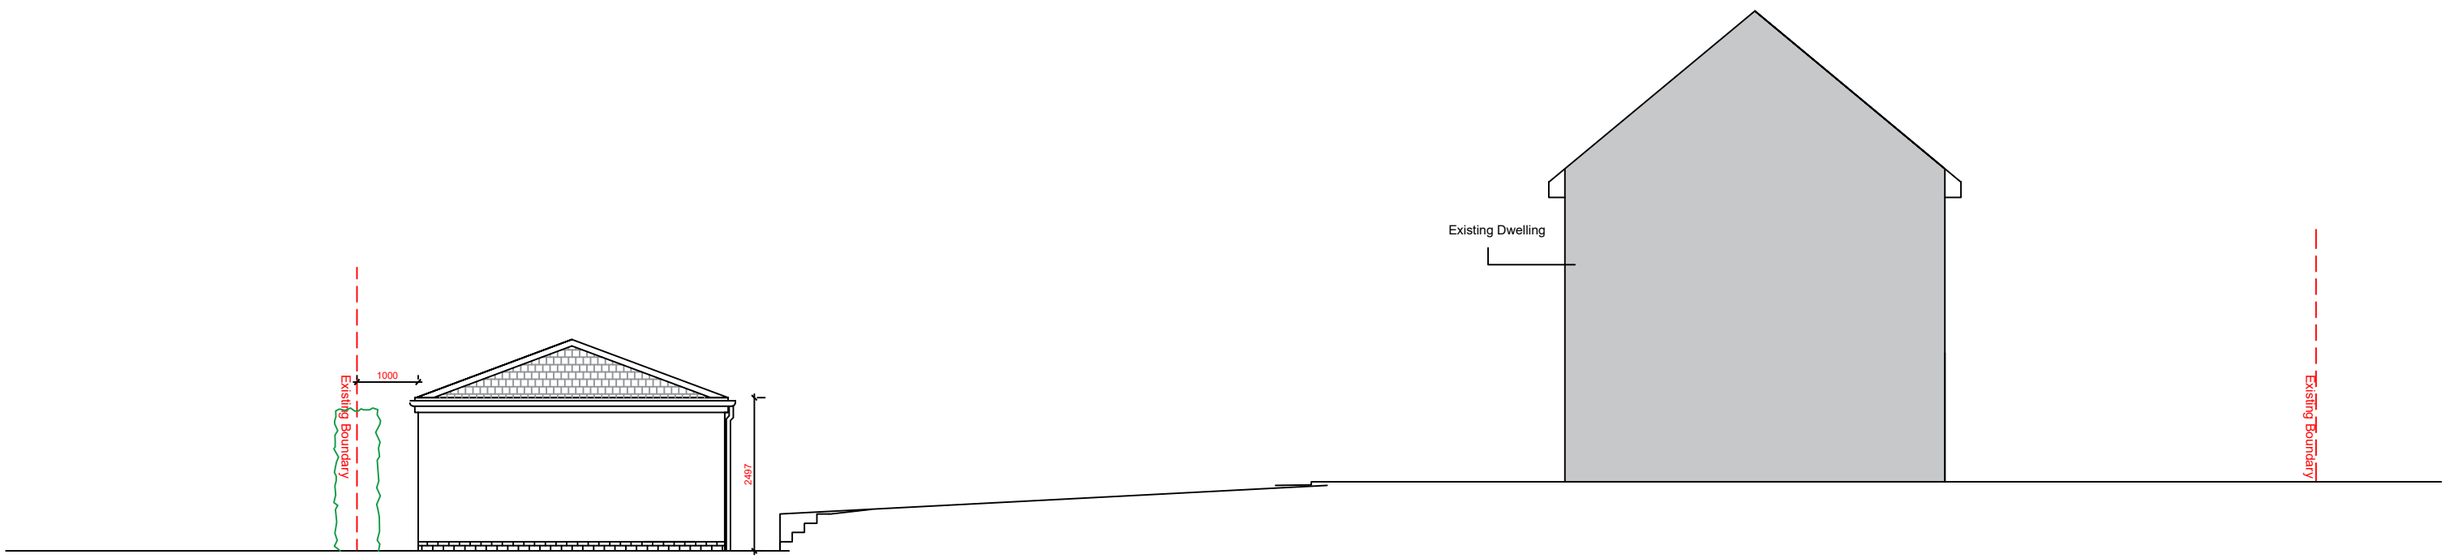

Project	Title	Drawing No -	
14 Carr Head Lane, Bolton on Dearne	Proposed Section	001-012-BH(a)	Scale - 1/100 Date - 21-10-20 Drawn By - BH